


"This document has been prepared by Faber Maunsell Limited ("FM") for the sole use of our Client (the "Client") and in accordance with generally accepted consultancy principles, the budget for fees and the terms of reference agreed between FM and the Client. Any information provided by third parties and referred to herein has not been checked or verified by FM, unless otherwise expressly stated in the document. No third party may rely upon this document without the prior and express written agreement of FM"

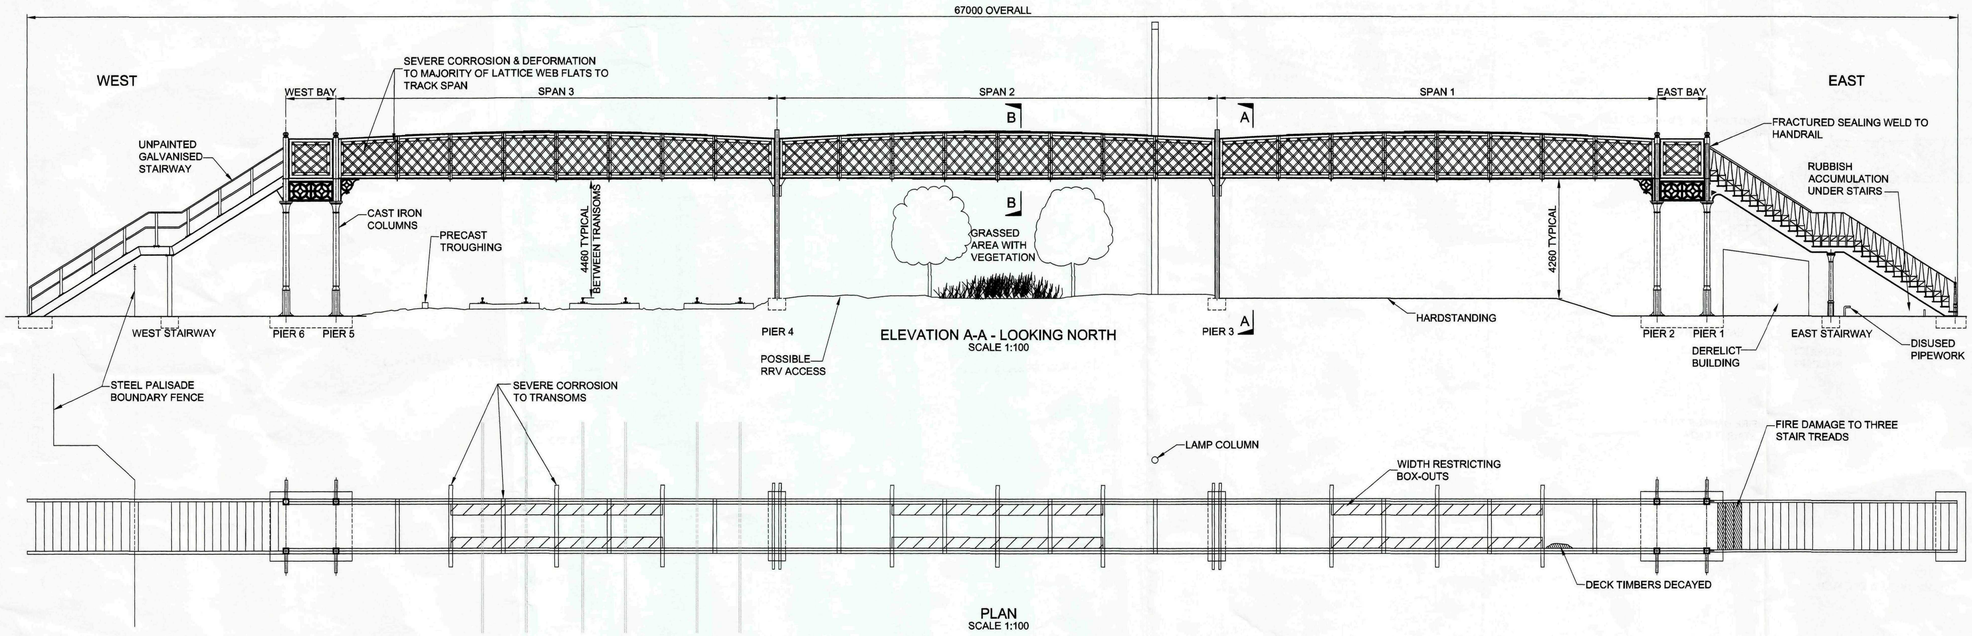


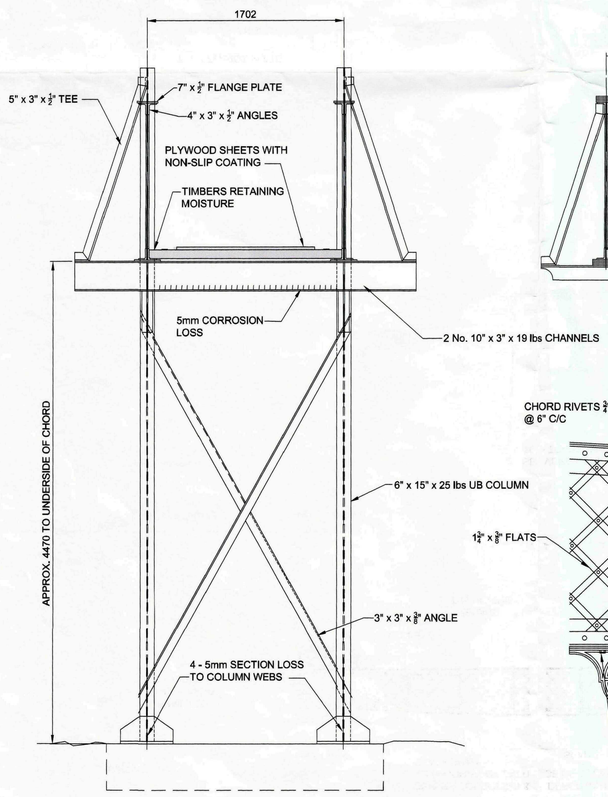

SECTION A-A
SCALE 1:25

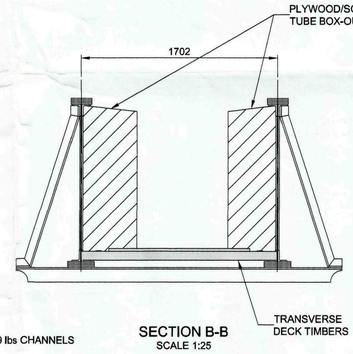

SECTION B-B
SCALE 1:25

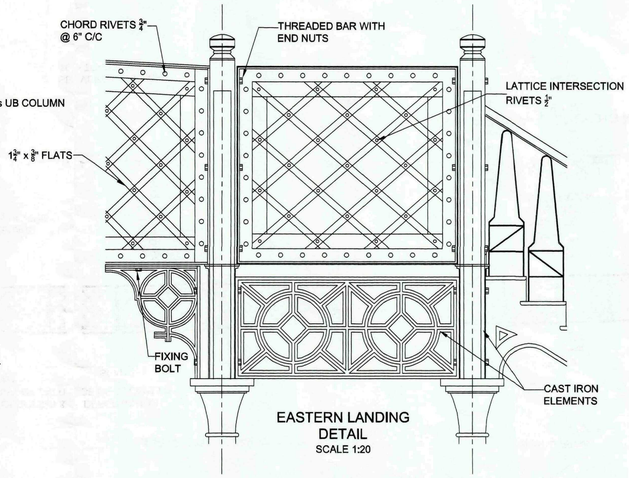

EASTERN LANDING DETAIL
SCALE 1:20



PHOTOGRAPH 1 - SOUTHERN ELEVATION



PHOTOGRAPH 2 - EASTERN APPROACH



PHOTOGRAPH 3 - VIEW WEST OVER BRIDGE

SHDC
Planning & Development
- 6 NOV 2008
Ref: 1149/08

NOTES

1. DO NOT SCALE FROM THIS DRAWING.
2. ALL DIMENSIONS SHOWN ARE IN MILLIMETRES (U.N.O.). ALL LEVELS SHOWN ARE IN METRES (U.N.O.).
3. DRAWING TO BE READ IN CONJUNCTION WITH DOCUMENT No 60033807/F47/10 & DRAWING Nos 60033807/F47/01, 02 AND 04 TO 08.
4. THIS DRAWING IS INTENDED FOR 'FORM A' APPROVAL IN PRINCIPLE, AND AS SUCH DOES NOT CONSTITUTE DETAILED DESIGN. ALL CALCULATIONS INVOLVED IN PRODUCING THIS DRAWING ARE TO BE CHECKED AND CONFIRMED DURING 'FORM B' DETAILED DESIGN FOLLOWING APPROVAL OF THE FORM A PROPOSALS. ALL DETAILS, MEMBER SIZES AND QUANTITIES MAY BE SUBJECT TO CHANGE DURING THE DETAILED DESIGN STAGE..

Rev	Date	Detail	Made	Chk'd	App'd
0	APR. 08	FIRST ISSUE	JPW	AM	IH

Client: Network Rail / MAY GURNEY

STRUCTURES FRAMEWORK 2005 - 2010

Project:
PROJECT REF: RL11/285
SPD1/13
STEPPINGSTONE FOOTBRIDGE
44m 1142yds

Title:
EXISTING GENERAL ARRANGEMENT

Design:	L J BUCHANAN	CAD:	J P WADSWORTH
Chk'd:	A MACDOUGALL	App'd:	I HORSEMAN
Date:	APRIL 2008	Scale:	AS SHOWN

FABER MAUNSELL | AECOM
First Floor, One Trinity Gardens, Quayside, NEWCASTLE UPON TYNE, NE1 2HF
Tel: +44 (0) 191 224 6500
Fax: +44 (0) 191 224 6599
www.fabermaunsell.com

No. 60033807/F47/02 Rev: 0

GTN