



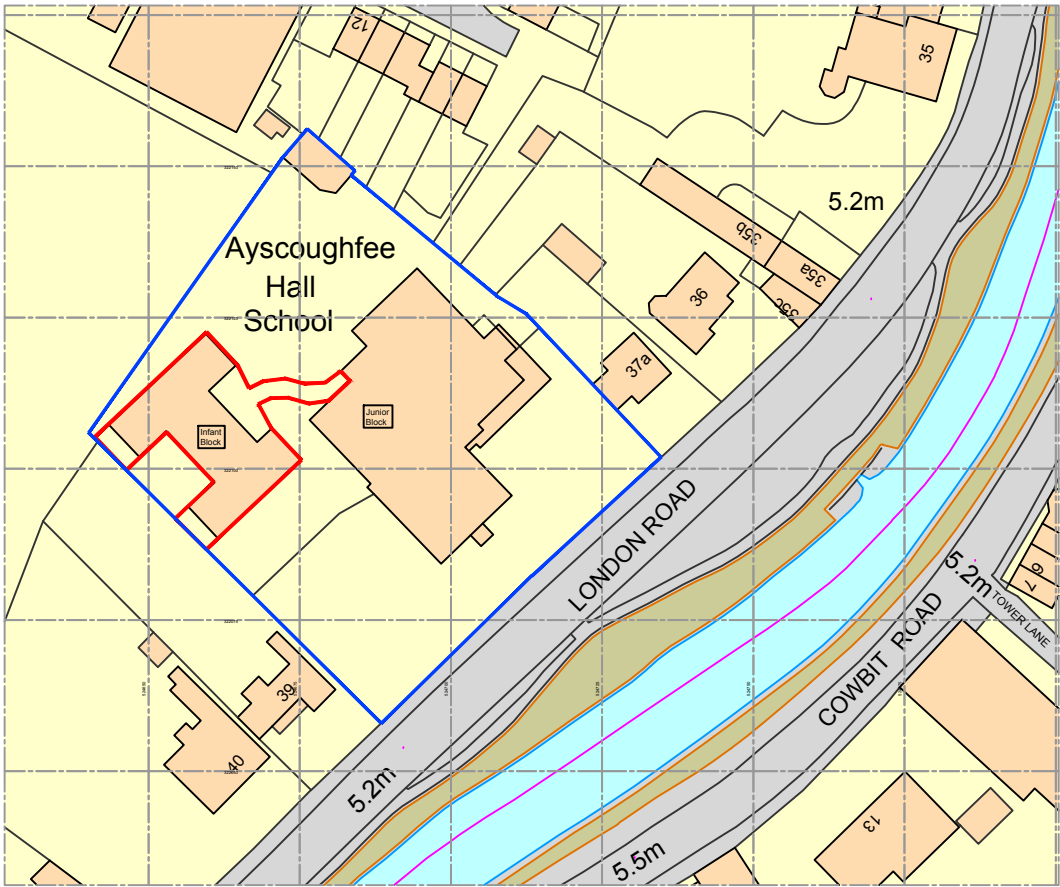


Ordnance Survey, (c) Crown Copyright 2016. All rights reserved. Licence number 100022432

Site Location Plan
Scale 1:1250 @ A3




Site outlined in red

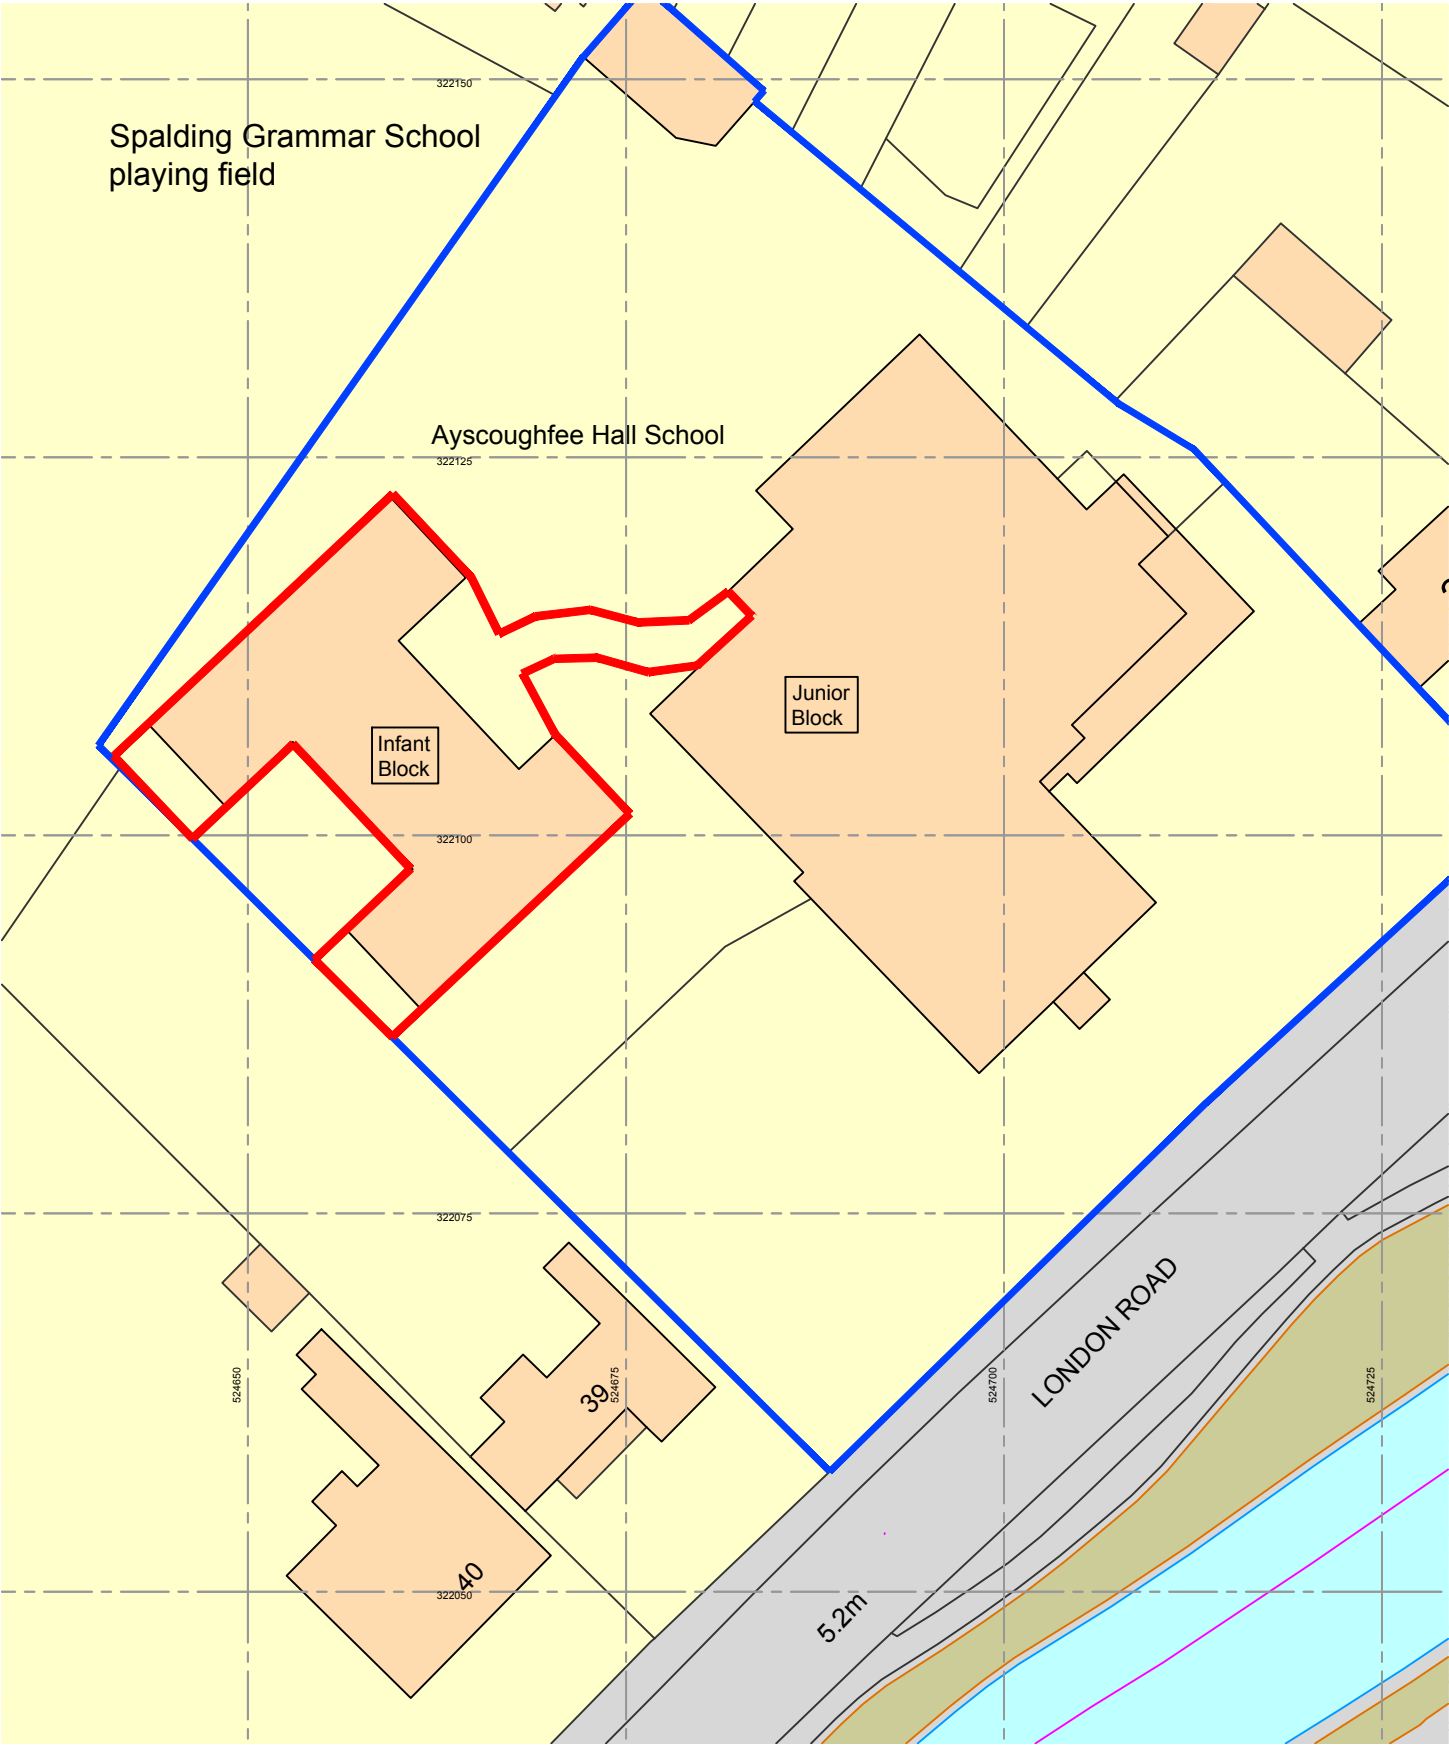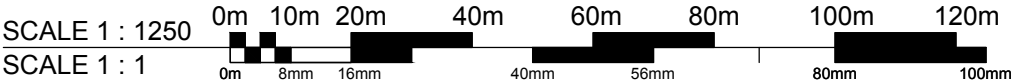

Site Block Plan
Scale 1:500 @ A3



Site outlined in red

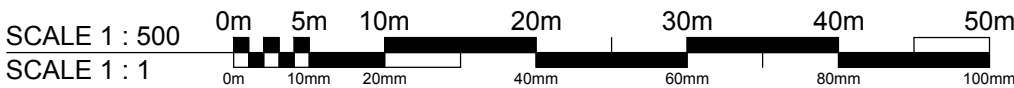

DO NOT SCALE THIS DRAWING. THE CONTRACTOR IS DEEMED TO HAVE CHECKED ALL DIMENSIONS ON SITE AND REPORT ANY DISCREPANCIES TO OGLESBY & LIMB LTD.
THE CONTENTS OF THIS DRAWING ARE COVERED BY COPYRIGHT AND REMAIN THE PROPERTY OF OGLESBY & LIMB LTD. WRITTEN APPROVAL MUST BE OBTAINED FROM OGLESBY & LIMB LTD PRIOR TO DUPLICATION OR REPRODUCTION OF THIS DRAWING OR ITS CONTENTS.
ANY DIMENSIONS NOT SHOWN ARE TO BE CHECKED AND AGREED WITH OGLESBY & LIMB LTD.

Ref.	Date	Description	Initial
------	------	-------------	---------

Oglesby & Limb Ltd

Chartered Architect

Suites 4 & 5, Market Chambers
12 Market Place, Spalding, Lincs
PE11 1SL

Tel: 01775 761196

e-mail: design@o-l-ltd.co.uk

Client:
Ayscoughfee Hall School

Project:
**Alterations and extension to school
Ayscoughfee Hall School
Welland Hall
London Road
Spalding, PE11 2TE**

Drawing Title:
Site Location & Block Plan

GENERAL ISSUE

Date:	30.08.16	Scale:	as shown @ A3
Drawn by:	CAD	Checked by:	AJO

Drawing Number:	Rev:
A1116 - 01	