

All dimensions must be checked on site. Do not scale from this drawing.

Rev.	Date	Amendment

FIRST FLOOR

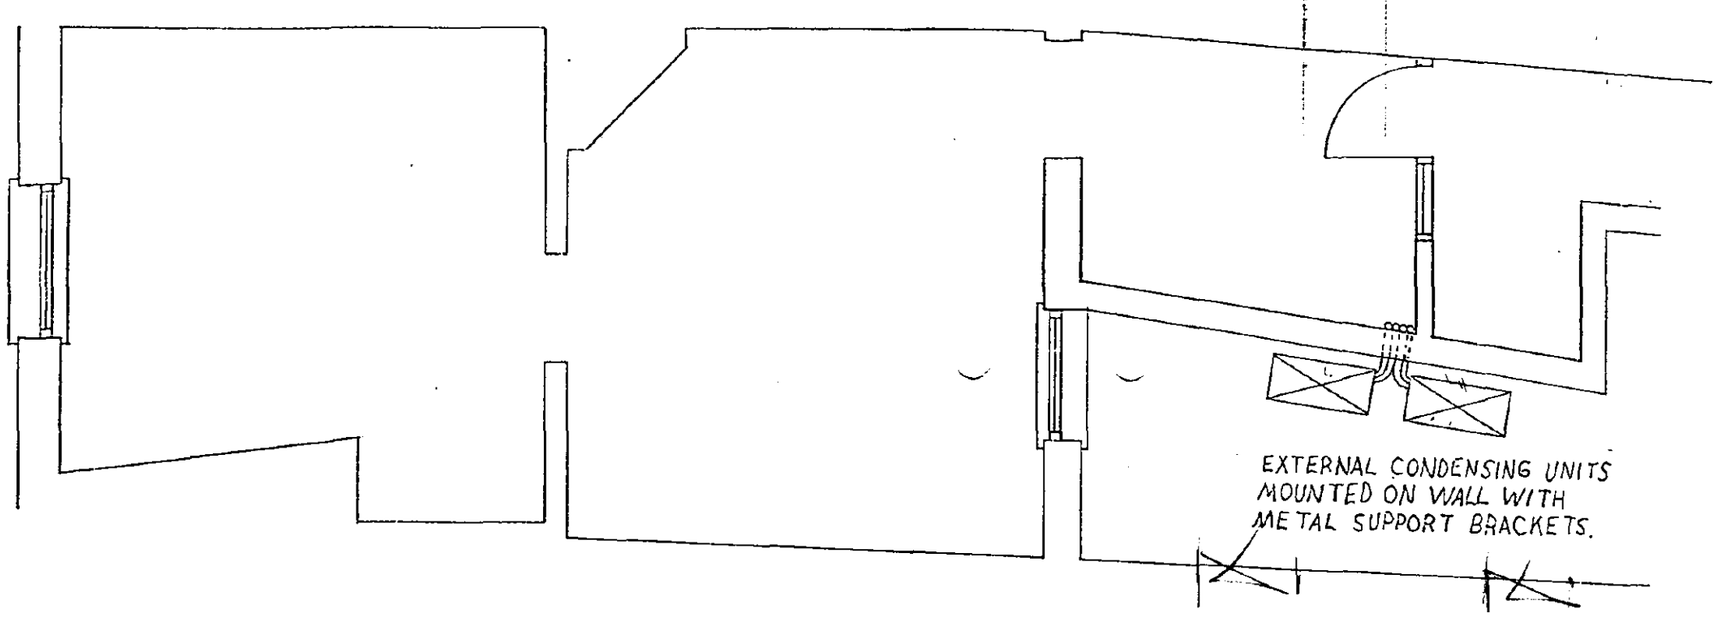

GROUND FLOOR

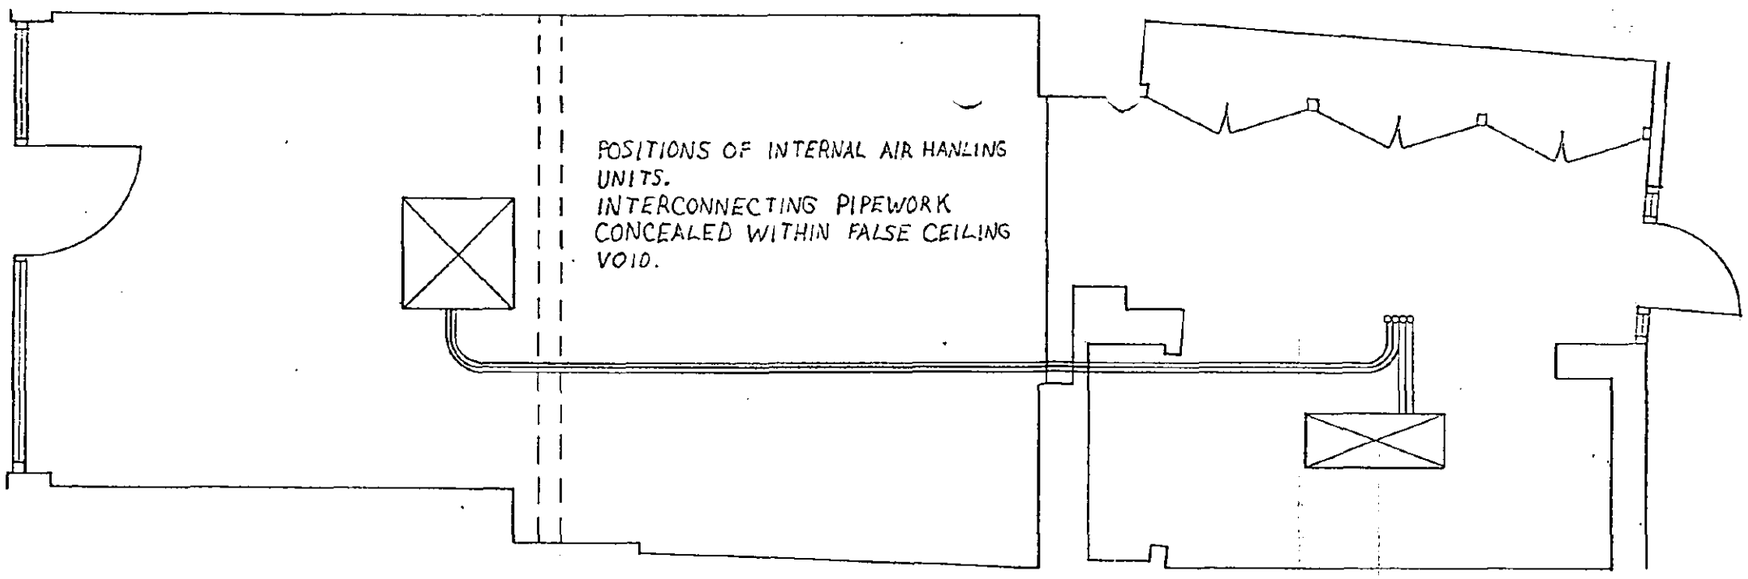

spectron

Unit 14 · Bourne Industrial Park · Bourne Road
Crayford · Kent · DA1 4BZ
Tel: 0322 555044 · Fax: 0322 556213

Client

HALIFAX PROPERTY SERVICES

Job Title

26 HALL PLACE
SPALDING
LINCS

Drawing Title

PROPOSED AIR CONDITIONING

Scales 1:50

Date 15/10/94 | Drawn by N.T.

Drawing No

SP/NT/9101

All dimensions must be checked on site. Do not scale from this drawing.


Rev.	Date	Ameadment

SOUTH HOLLAND D.C.
PLAN DEPT.
05 DEC 1994
REF 1149/94


EXAMINED PLAN

spectron
Unit 14 · Bourne Industrial Park · Bourne Road
Crayford · Kent · DA1 4BZ
Tel: 0322 555044 · Fax: 0322 556213

FIRST FLOOR

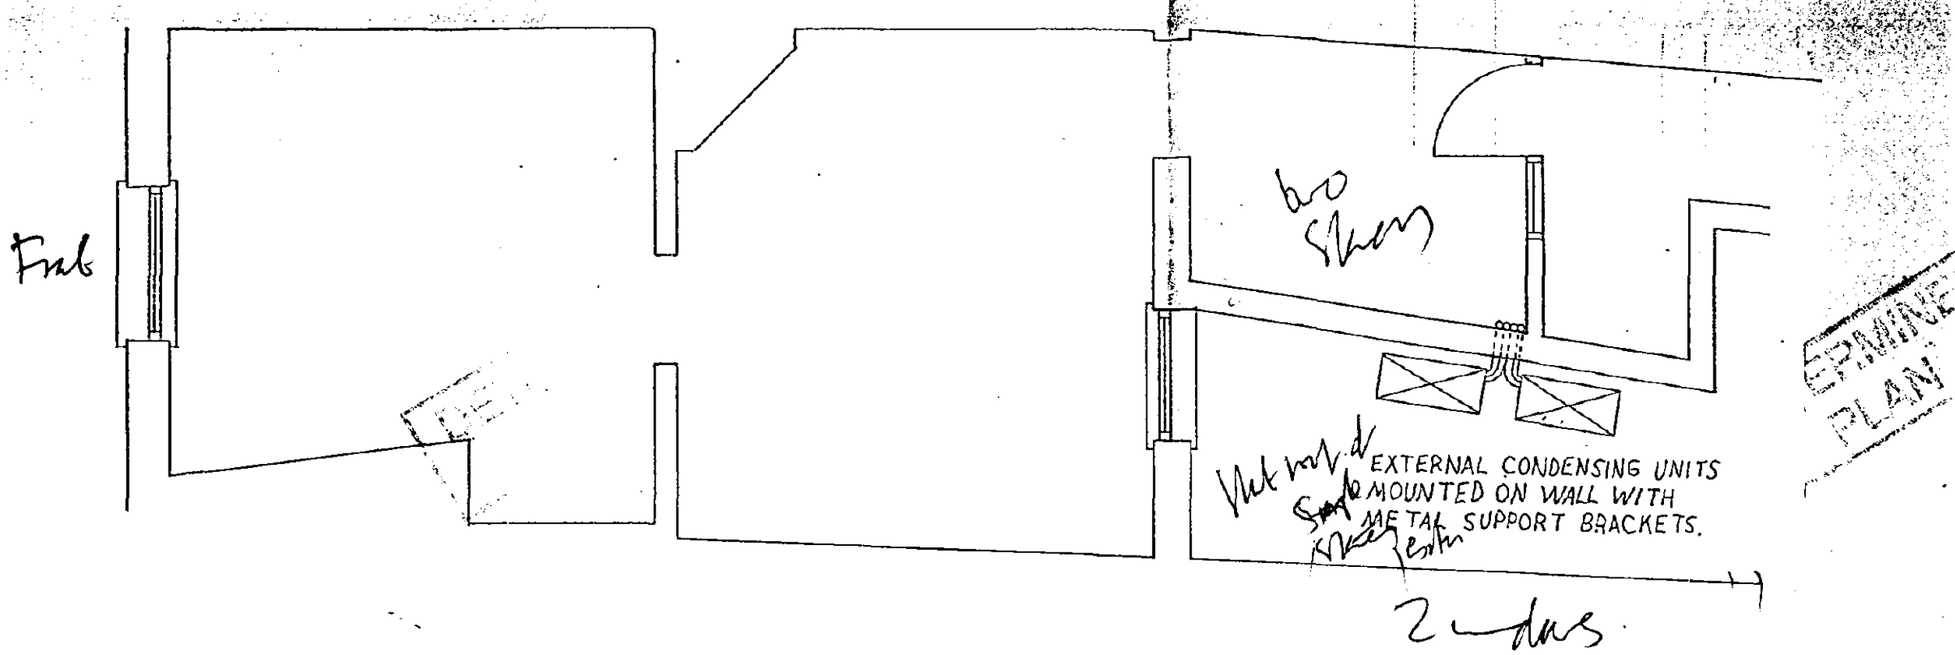

GROUND FLOOR

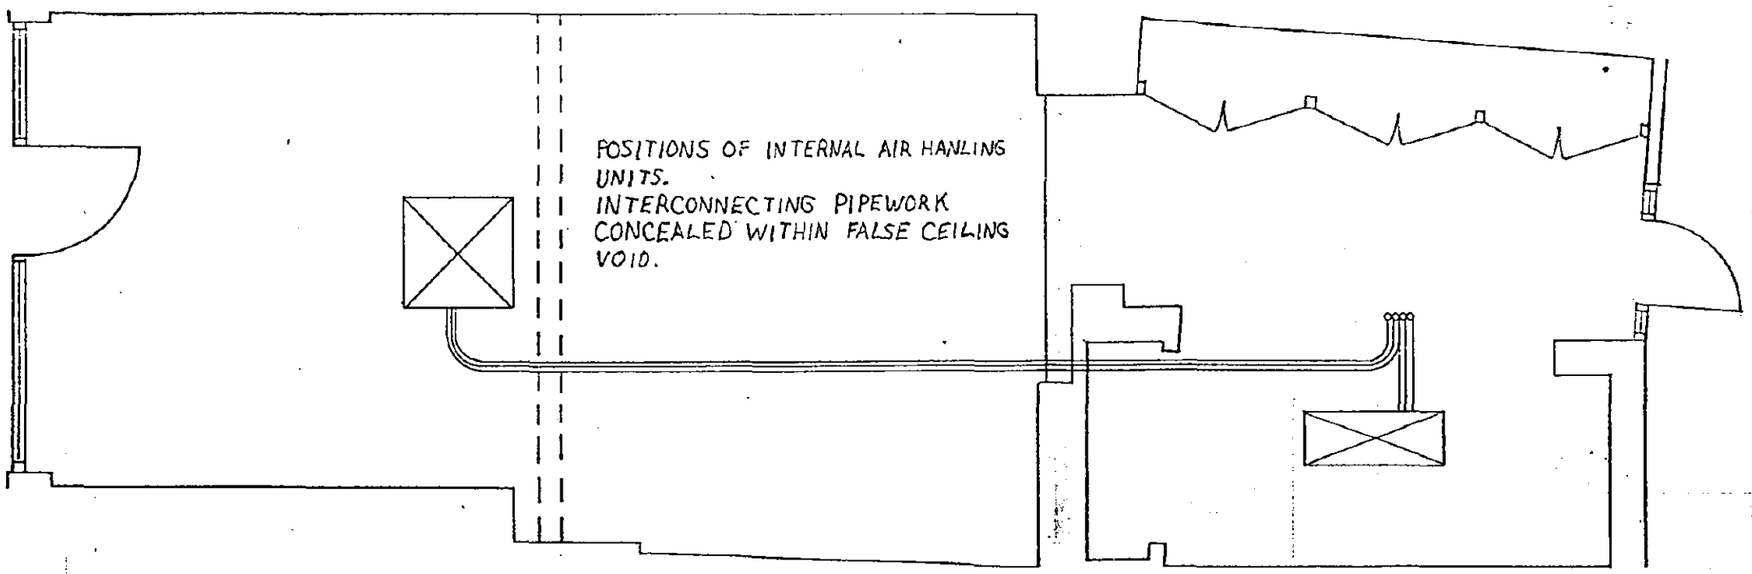

Client
HALIFAX PROPERTY SERVICES

Job Title
26 HALL PLACE
SPALDING
LINCS

Drawing Title
PROPOSED AIR CONDITIONING

Scales 1:50

Date 15/10/94 | Drawn by N.T.

Drawing No.
SP/NT/9101