

SALLY WALTHAM

BA (Hons) F.C.I.H.

Director of Housing & Planning Services

Housing and Planning
Services Department,
Council Offices,
Priory Road,
Spalding,
Lincolnshire. PE11 2XE

Telephone: (01775) 761161

Fax: (01775) 710772

S O U T H



H O L L A N D
DISTRICT COUNCIL

**HOUSING & PLANNING
SERVICES DEPARTMENT**

FILE COPY

Application no: H16/1152/00

Applicant: Jelson Ltd.
370 Loughborough Road
Leicester
LE4 5PR

Agent: Jelson Ltd.
370 Loughborough Road
Leicester
LE4 5PR

Description: Erect det/semi-det houses,
bungalows, garages. Constr
roads, footpaths, sewers &
pumping stn, public open space

Location: Plots 115 - 175, Land off Magellan Way
Spalding
Lincs

Type: RESERVED MATTERS

Date received: 21 SEP 2000

15 FEB 2001


Dear Sir/Madam

TOWN AND COUNTRY PLANNING ACT 1990
ACKNOWLEDGEMENT OF WITHDRAWAL

Following your withdrawal of the above application, I confirm that no further action will be taken.

Yours faithfully

Director of Housing and Planning Services

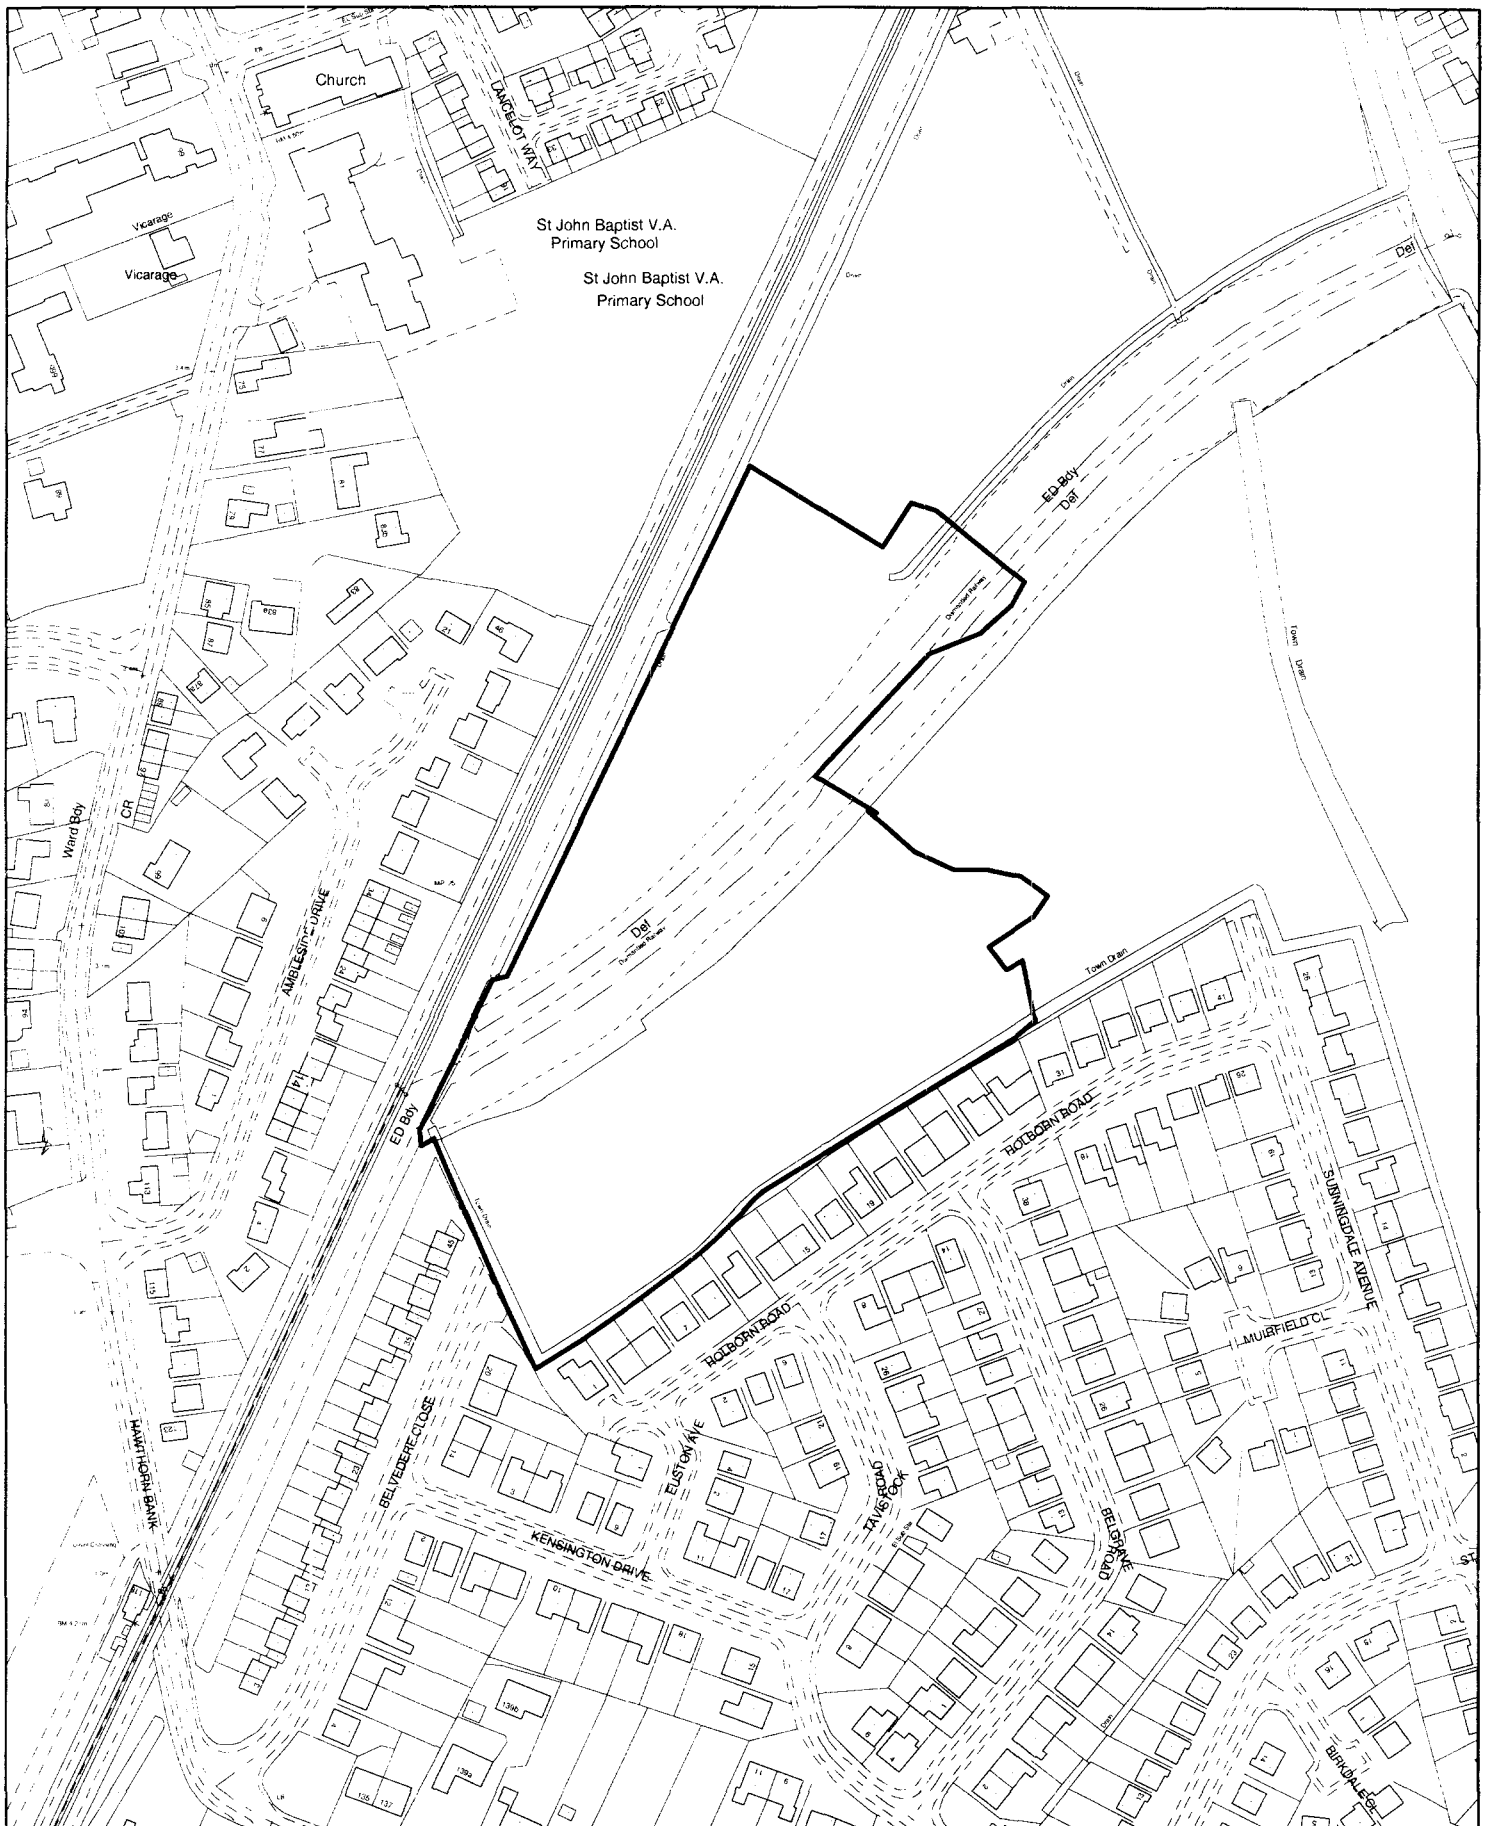

Housing and Planning Services Department
Council Offices, Priory Road, Spalding, Lincolnshire
PE11 2XE

Planning Application Location Plan Ward Member Notification

FILE COPY H16/1152/00
Scale: 1:2500

PLEASE DO NOT COPY THIS PLAN
This map is reproduced from Ordnance Survey material with permission of Ordnance Survey on behalf of Her Majesty's Stationery Office (c) Crown copyright. Unauthorised reproduction infringes Crown copyright and may lead to prosecution or civil proceedings. South Holland District Council LA079413 2000



