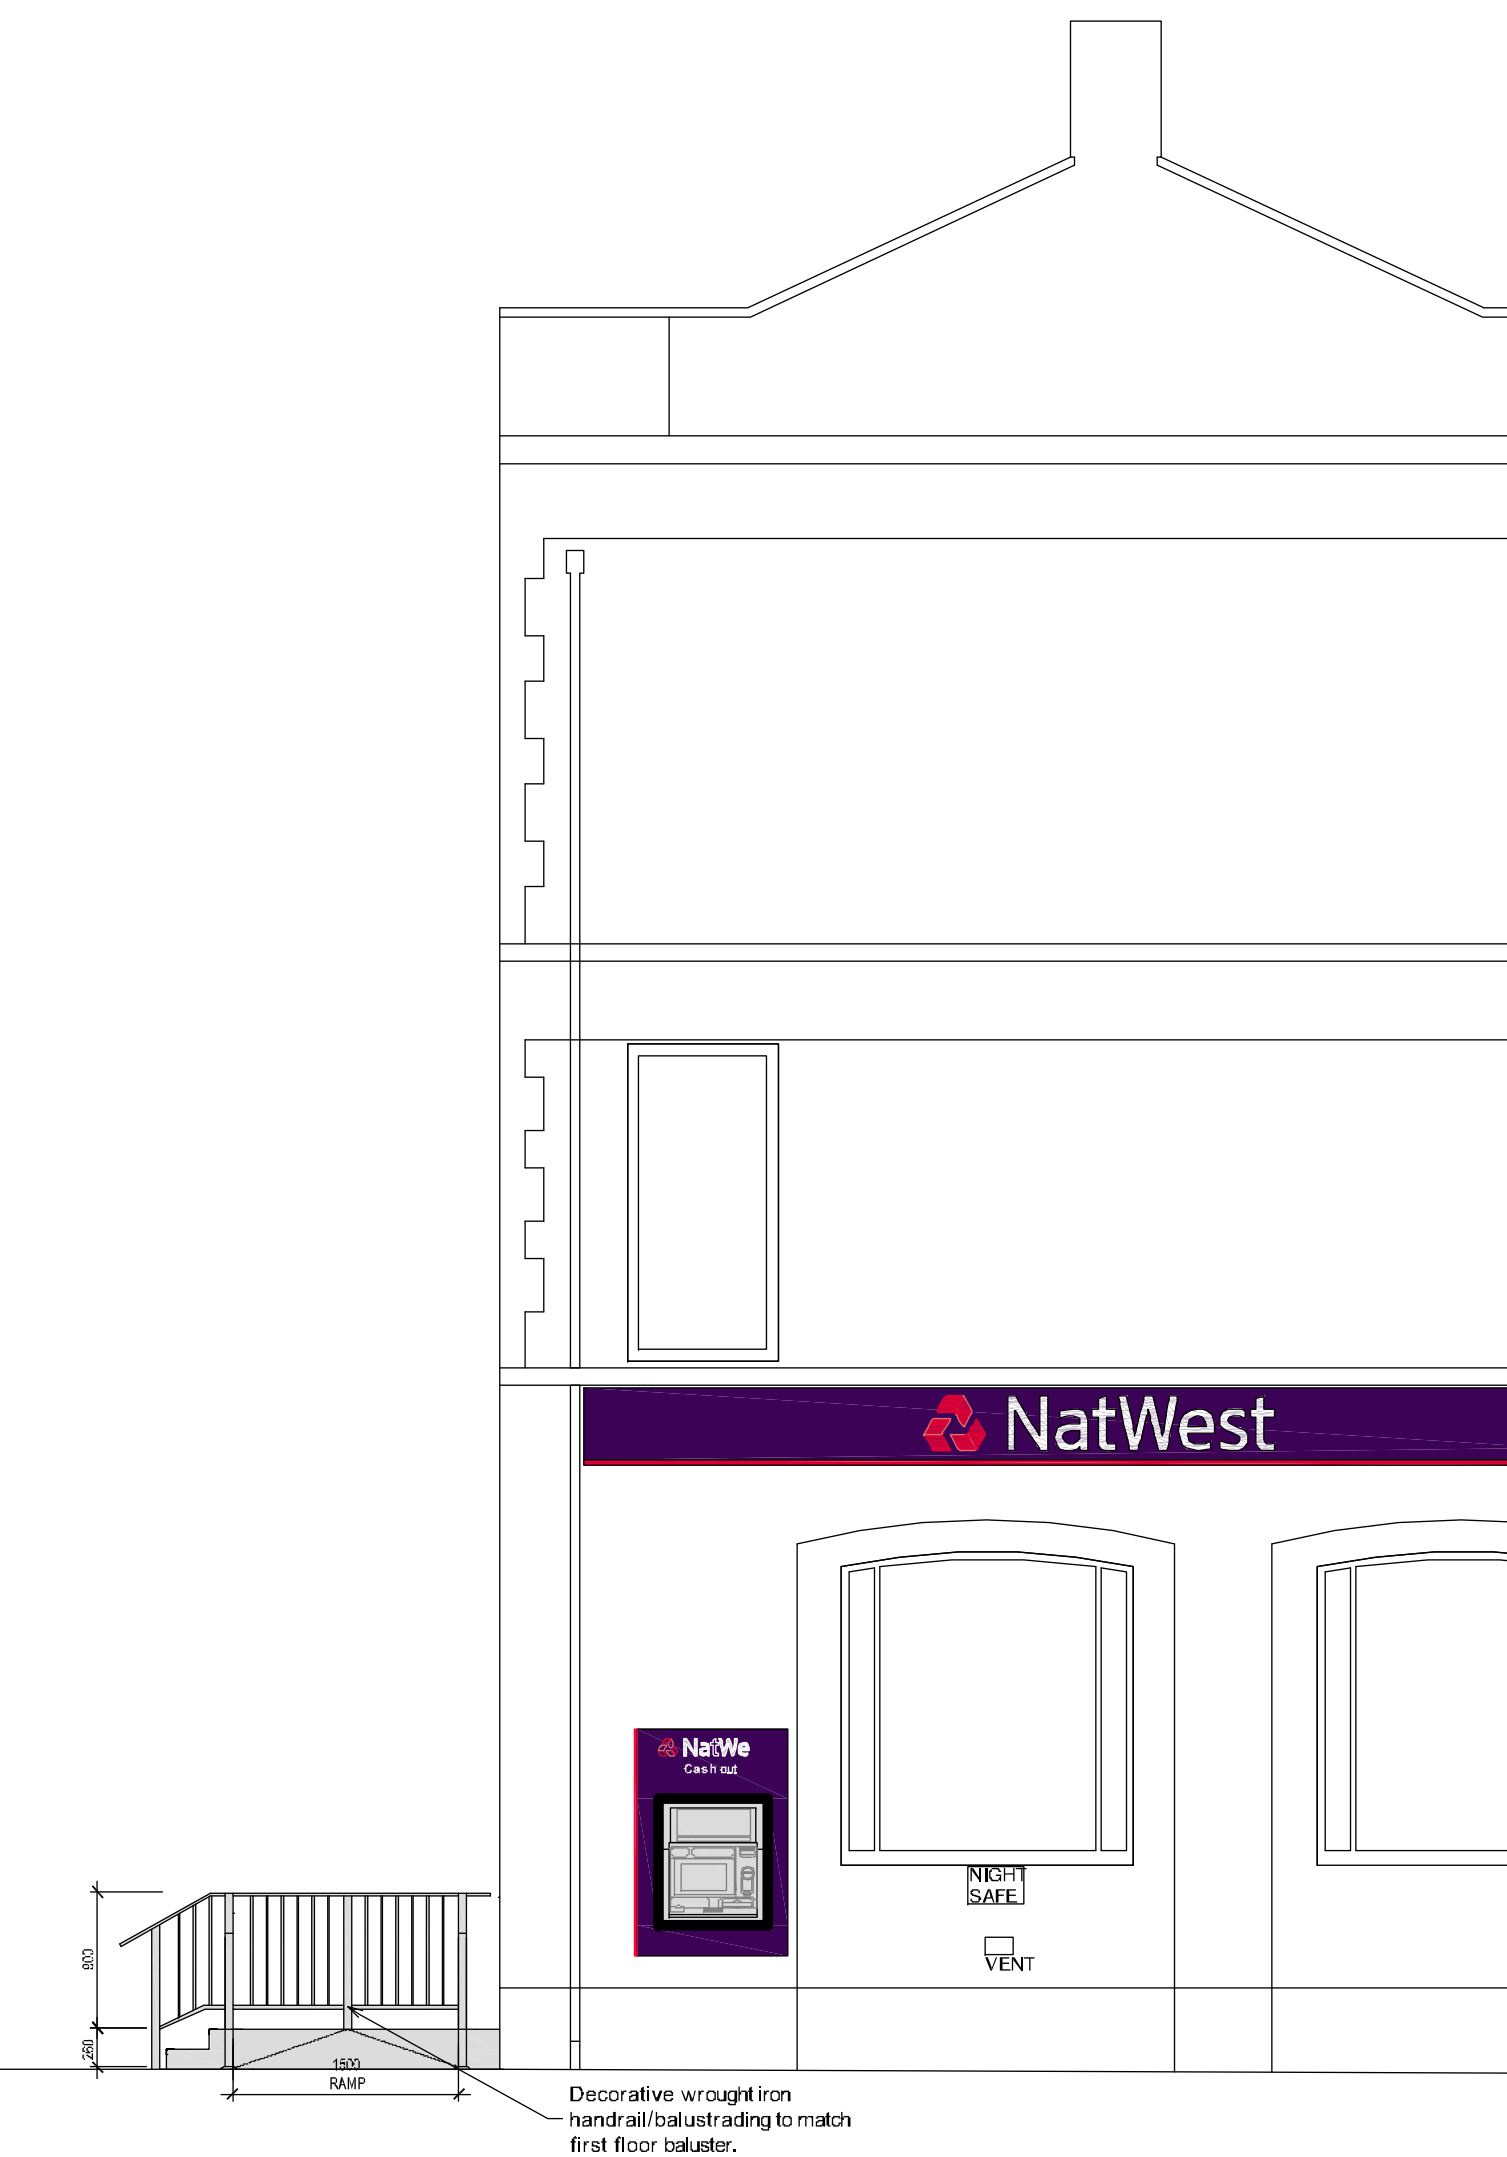


Ramp : surface to be of an approved Precast Concrete "Barface" 600mm X 600mm X 50mm Textured Non-Slip with a max cross fall of 1 in 50 colour contrast with adjacent surface.

Landing :Top and immediate to be an approved precast Concrete 600mm x 600mm x 50mm Textured paving to contrast with adjacent surface. Landing clear of doors or any obstructions with max gradient of 1 in 60 along their length and max fall of 1 in 50.

[illegible]

address

SPALDING
MARKET PLACE, SPALDING
LINCOLNSHIRE, PE11 1ST

ref no.	sortcode
---------	----------

description

PROPOSED
EXTERNAL RAMP AND STAIR
PLAN AND ELEVATION

status

PLANNING

IPMS1	sqm
-------	-----

IPMS2	sqm
-------	-----

IPMS3	sqm
-------	-----

scale	A1 - 1:50	brand	
-------	-----------	-------	--

drn AL date 03.09.2021

lbs drawing number	rev.
--------------------	------

2922/G1P/00