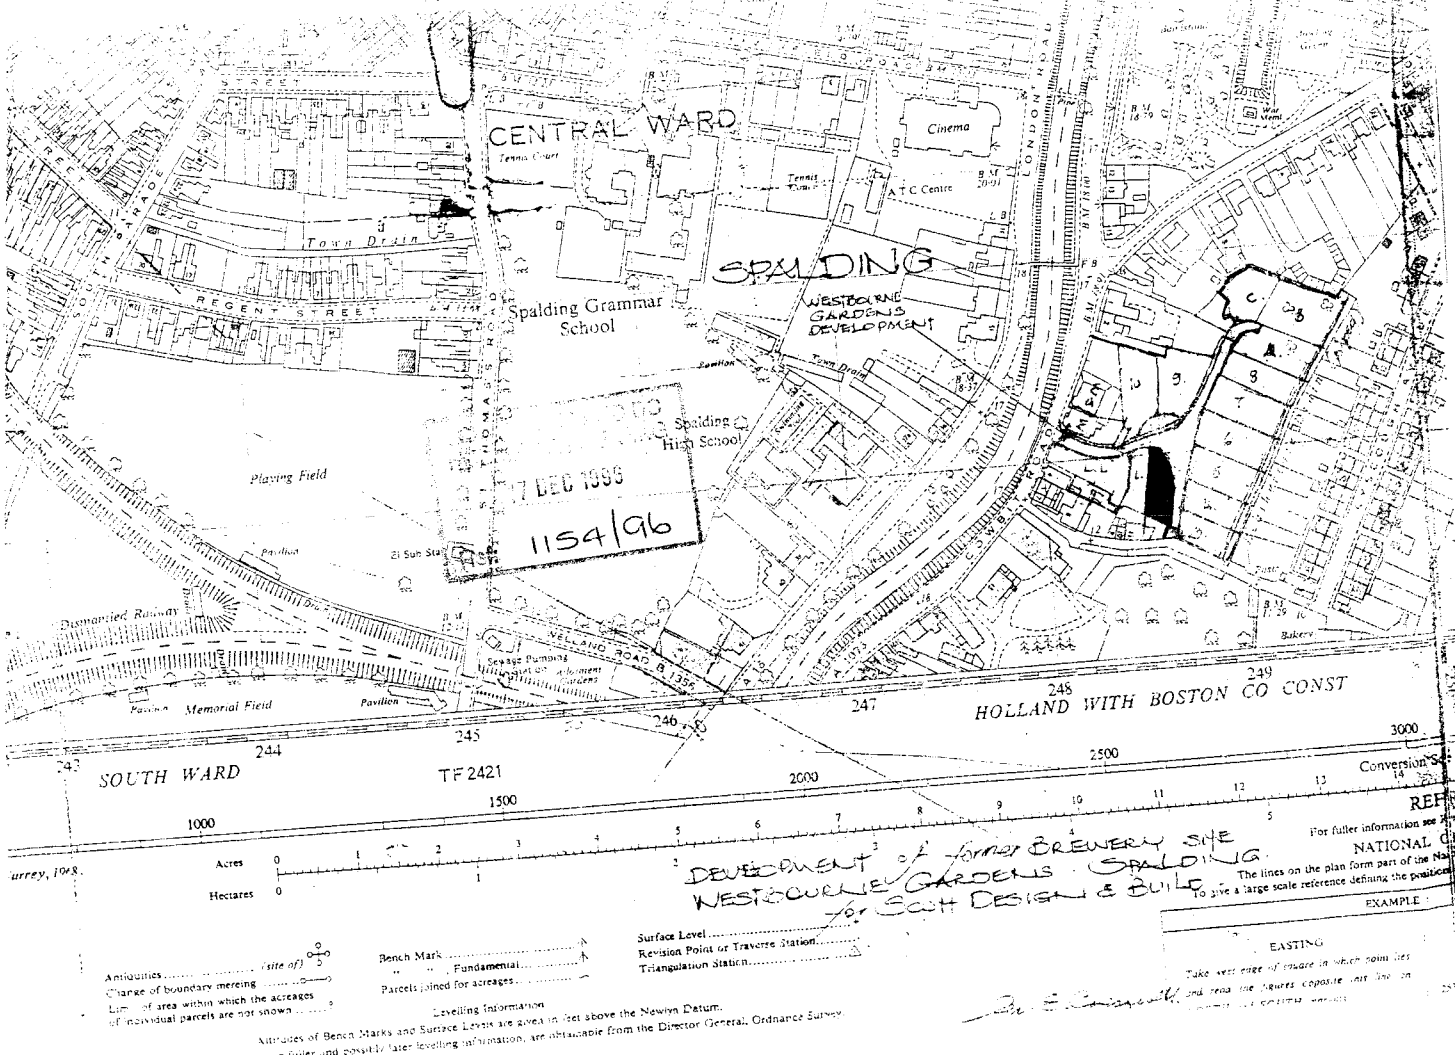

DEVELOPMENT of former BREWERY SITE SPALDING.
WESTBOURNE GARDENS
for SCOTT DESIGN & BUILD