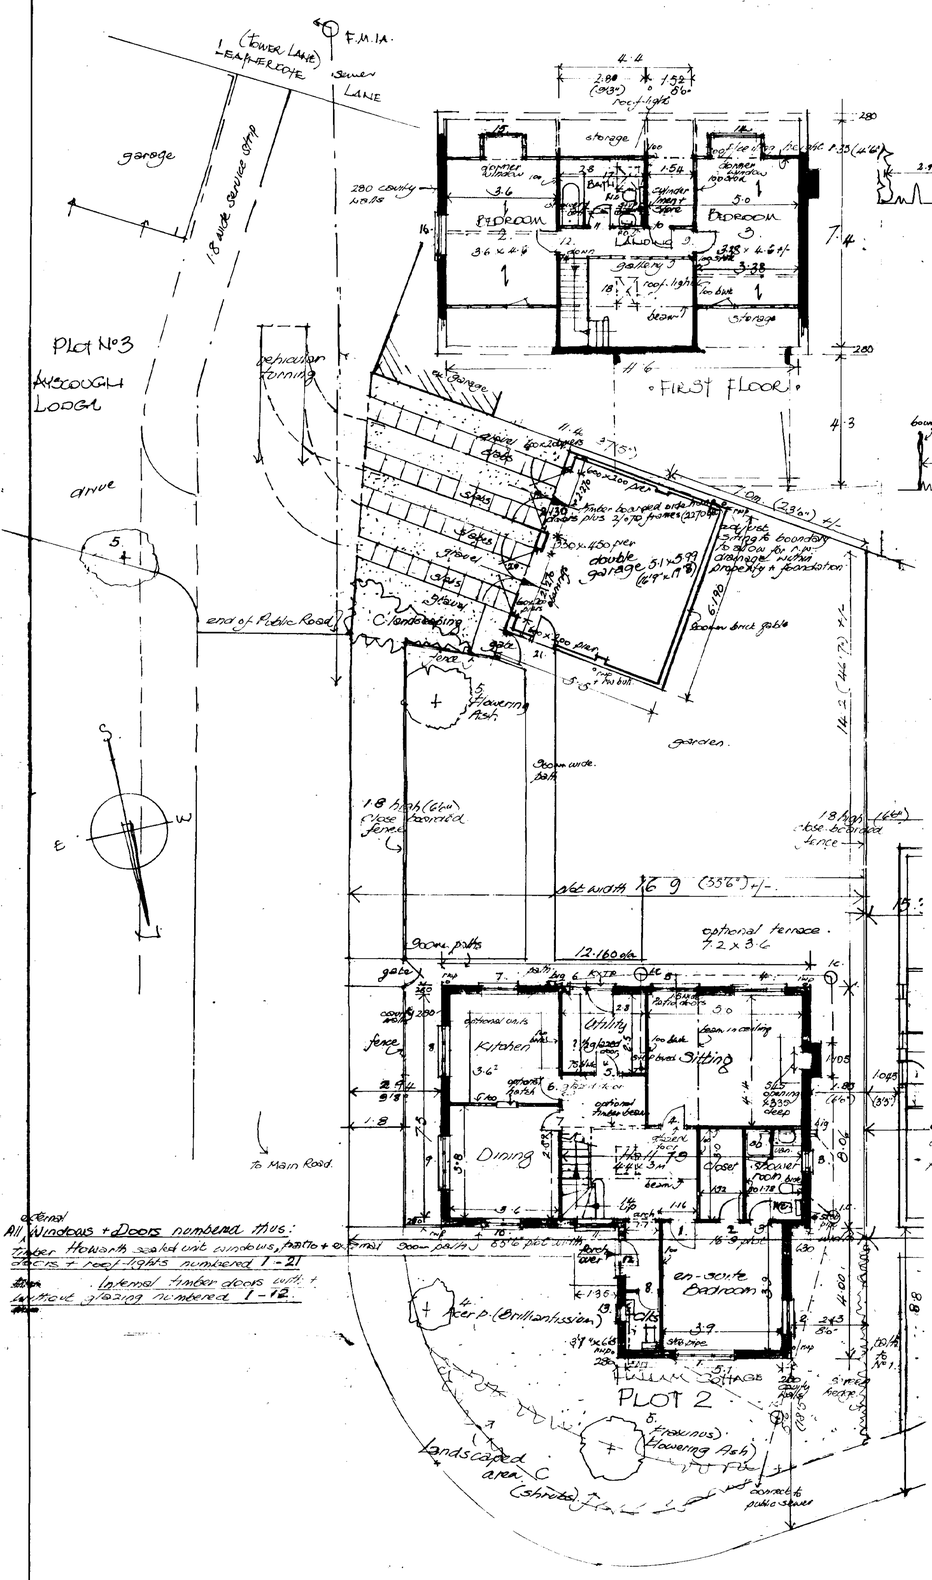

• GROUND FLOOR & SITE •

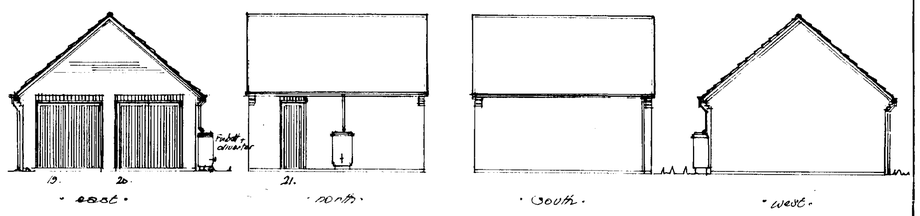

GARAGE ELEVATIONS

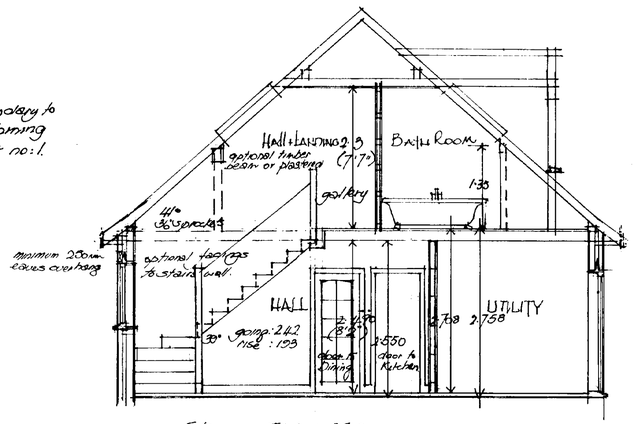

SECTION

DETERMINED PLAN

SOUTH HOLLAND DC HOUSING & PLANNING 13 JUN 1997 Ref: 1154/96

AMENDED PLAN Ref.

HALLAM COTTAGE

Plot no 2 WESTBOURNE GDNS

LAYOUT & ELEVATIONS (Planning)

DRAWING No: H2ED.

Scales: 1:100 m.

Revisions: Sept. Nov. Dec '96 (C) April '97 (D) June '97

Note: All dimensions shown are approximate.

Mary E. Dressewell DipTP MRTPI
Horseshoe Bridge
Spalding
Lincolnshire PE11 3SR
Telephone 01775 72 56 56

SCOTT
Scott Design & Build
1 WELLAND ROAD, SPALDING, LINCS. PE11 2TF
TELEPHONE: (0775) 723106