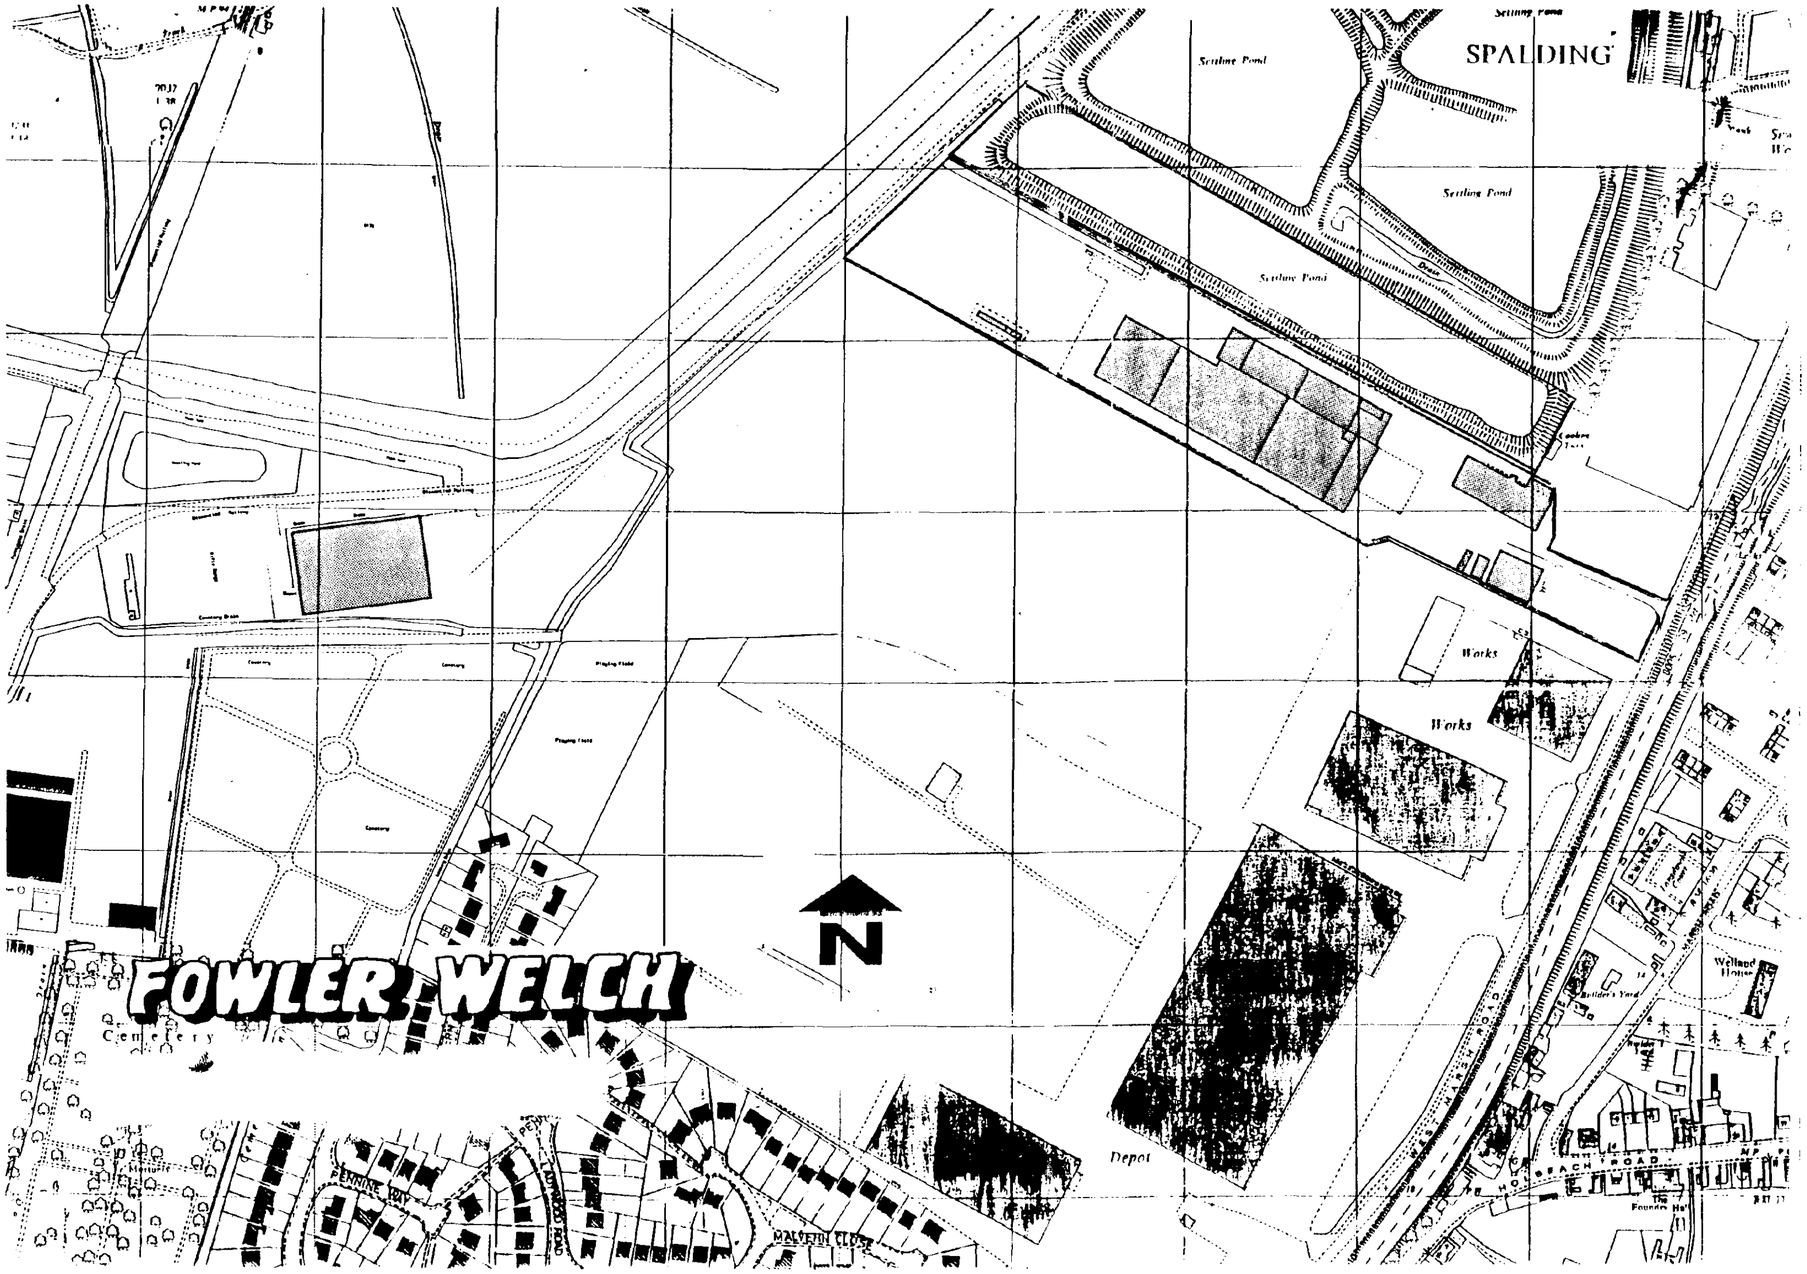


NORTH

CONTRACTOR TO CHECK ALL DIMENSIONS ON SITE BEFORE WORK COMMENCES.

revision	date	init.	revision details

PODDINGTONS

Architectural Design Consultants

41 Double Street, Spalding, Lincs. PE11 2AA
Tel: 0775 761856 & 768296. Fax: 0775 710218

DETERMINED PLAN

project
FOWLER WELCH LTD.
WEST MARSH ROAD,
SPALDING.
PROPOSED CHANGE OF USE

drawing
LOCATION PLAN

scale	drawing no
1-2500	2676-1
date: NOV 95	drawn: PA

SOUTH HOLLAND DC PLANNING DEC 1995 Ref: H155/95



D DC
NING
1155/95

PODDINGTONS

Architectural Design Consultants

DETERMINED
PLAN

43 Double Street, Spalding, Lincs. PE11 2AA
Tel: 0775 761856 & 768296. Fax: 0775 710218

project

FOWLER WELCH LTD.
WEST MARSH ROAD,
SPALDING.
PROPOSED CHANGE OF USE

drawing

LOCATION PLAN

scale	drawing no.
1-2500	2676-1
date	drawn
NOV 95	