Client:
TURNERS TURKEYS LIMITED
SPALDING DROVE
CLAY LAKE
SPALDING
LINCOLNSHIRE PE12 6BL

---


Acknowledgement:
Reproduced from the
Ordnance Survey's 1/2500 scale map
with the permission of
the Controller of Her Majesty's Stationery Office,
(c) Crown Copyright.

For Identification Purposes Only

---


Architectural Consultant:
**L. A. BUILDING DESIGN**
Architectural Practice
55 Hannam Boulevard
**Spalding PE11 1LB**
**Tel/Fax (01775) 711437**


---

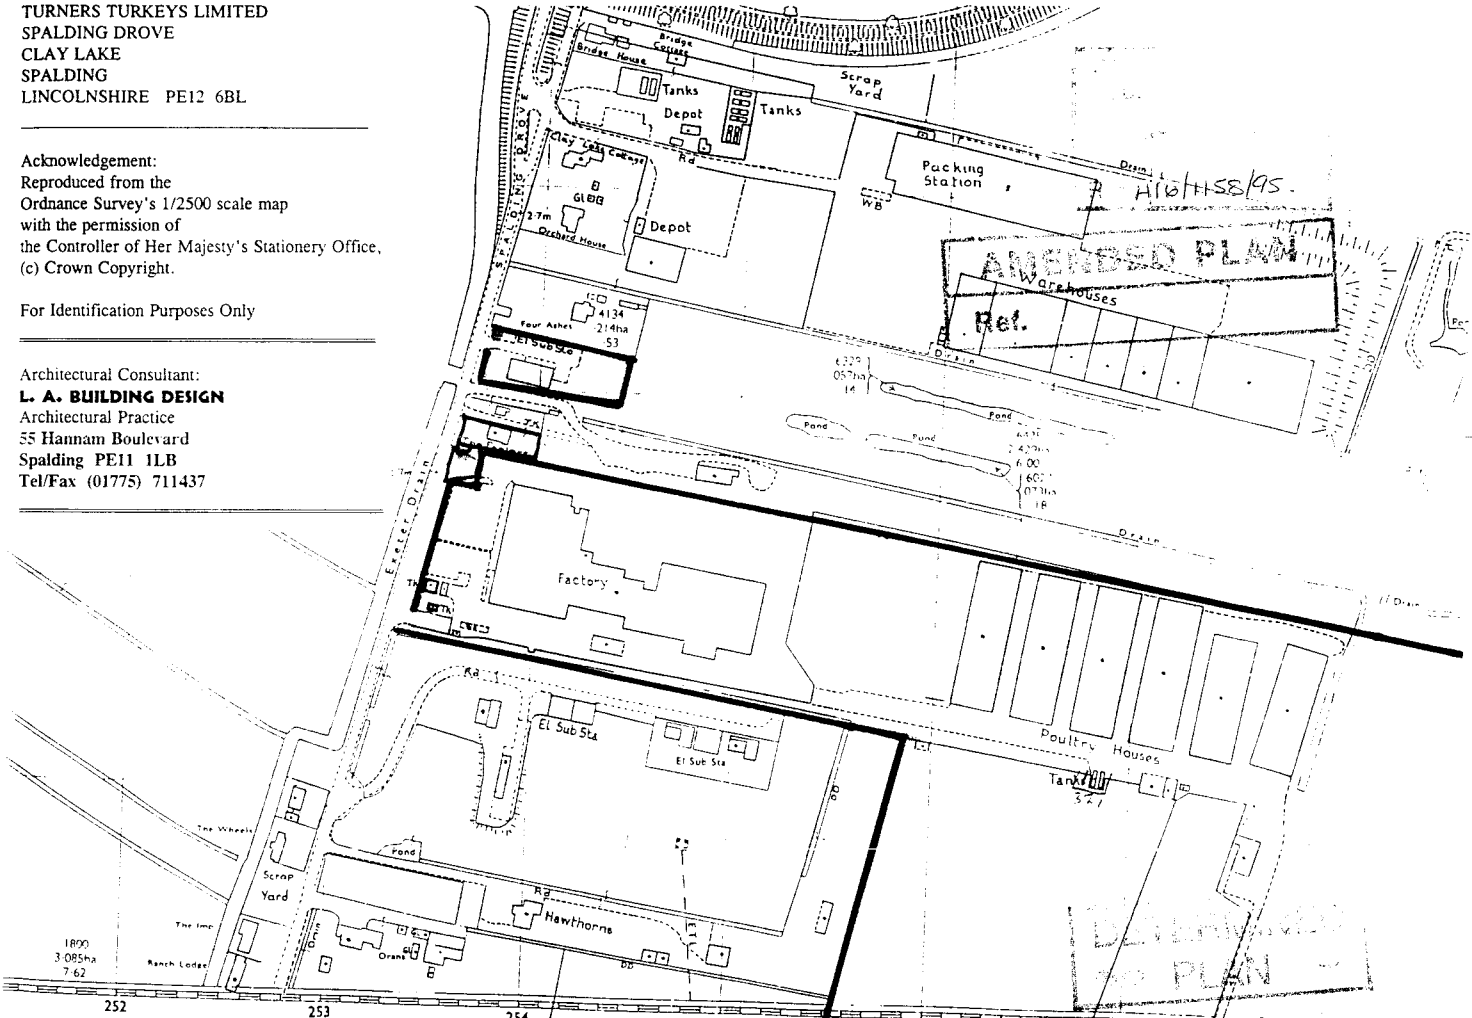


A16/1158/95.

ENDORSED PLAN