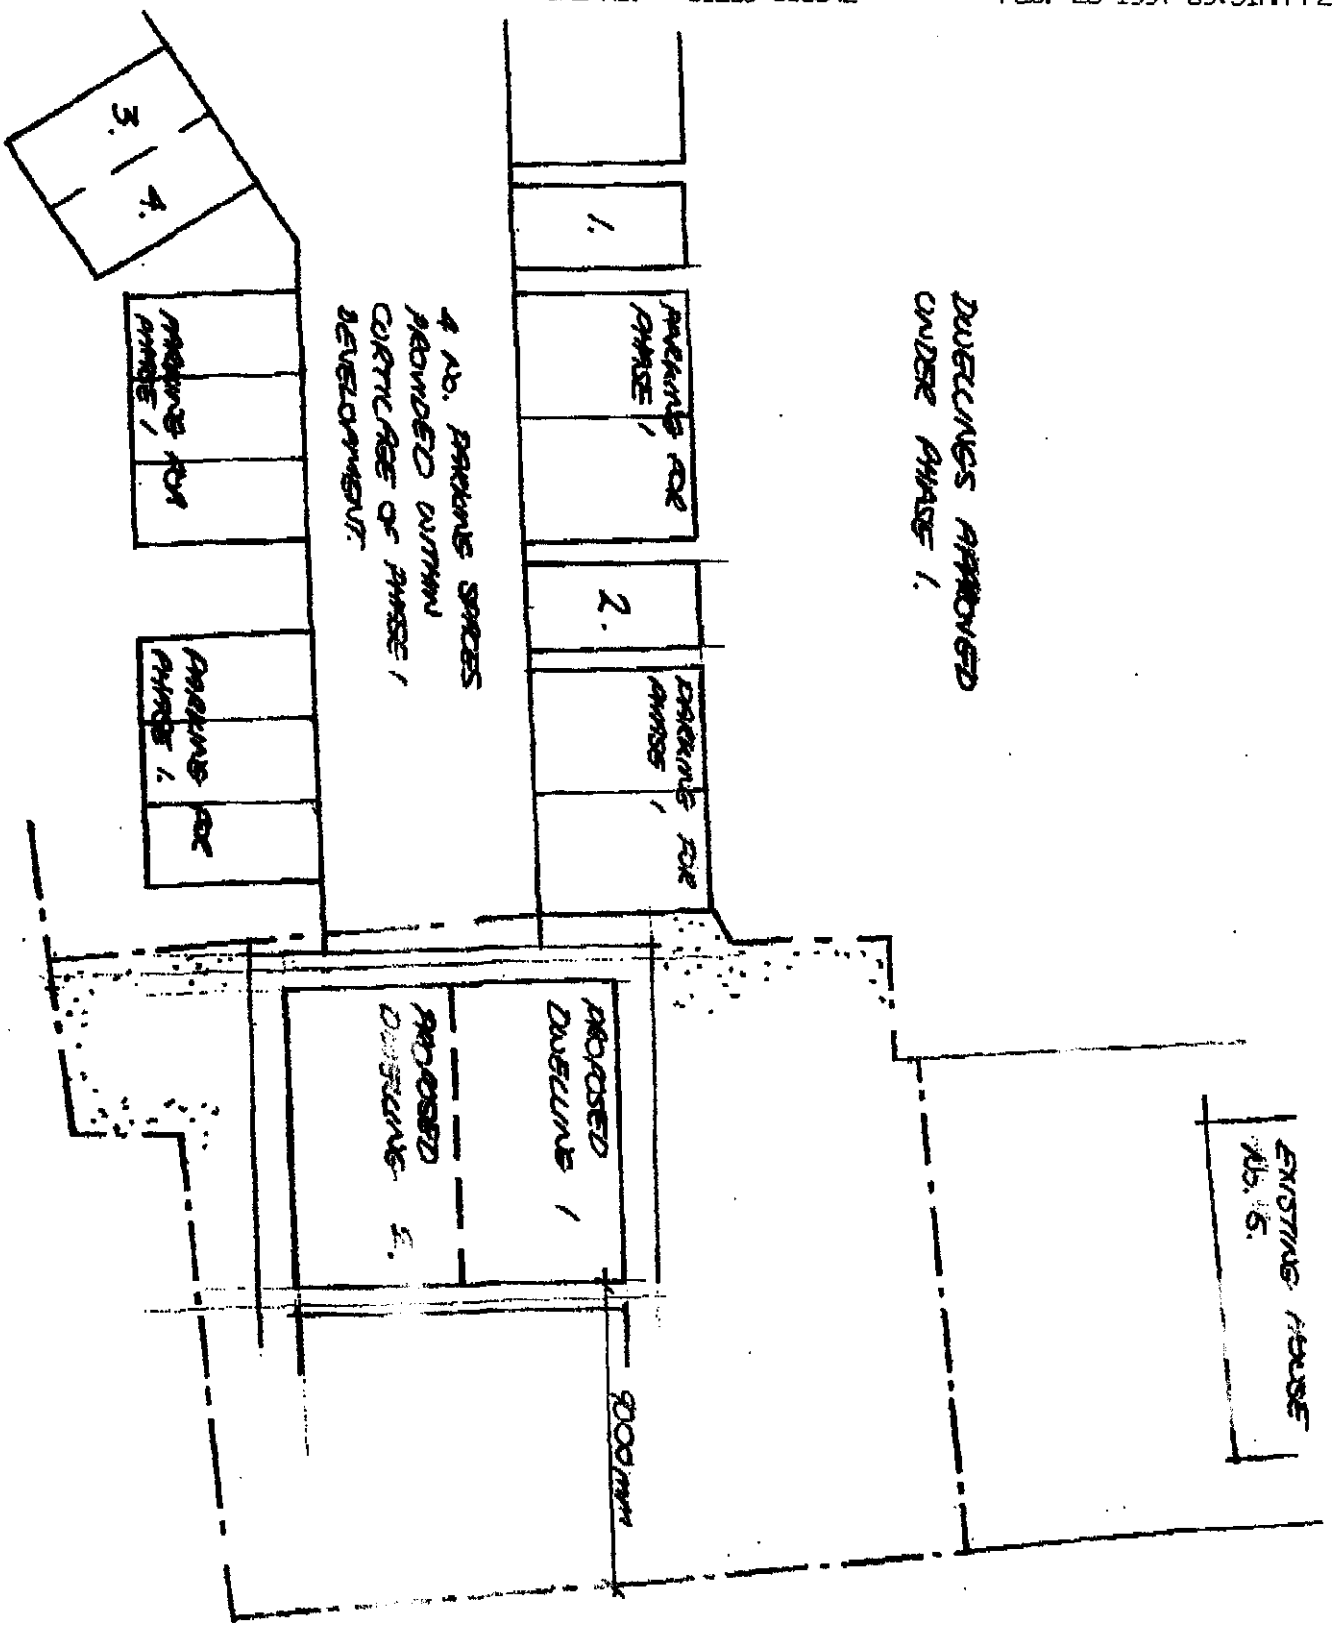



REVISED SITE LAYOUT PROPOSALS.

Meldrum Lee & Gillatt
Architects, Quantity Surveyors
Management & Cost Consultants

PROPOSED DEVELOPMENT OF 2 No DWELLINGS AND CONNECTING ROAD BRIDGE FOR LHA.

Date FEB. 1997
Scale 1:200
Drawn by
Checked by JMM.
No. 1225-SK05.

AM ADMEL 761

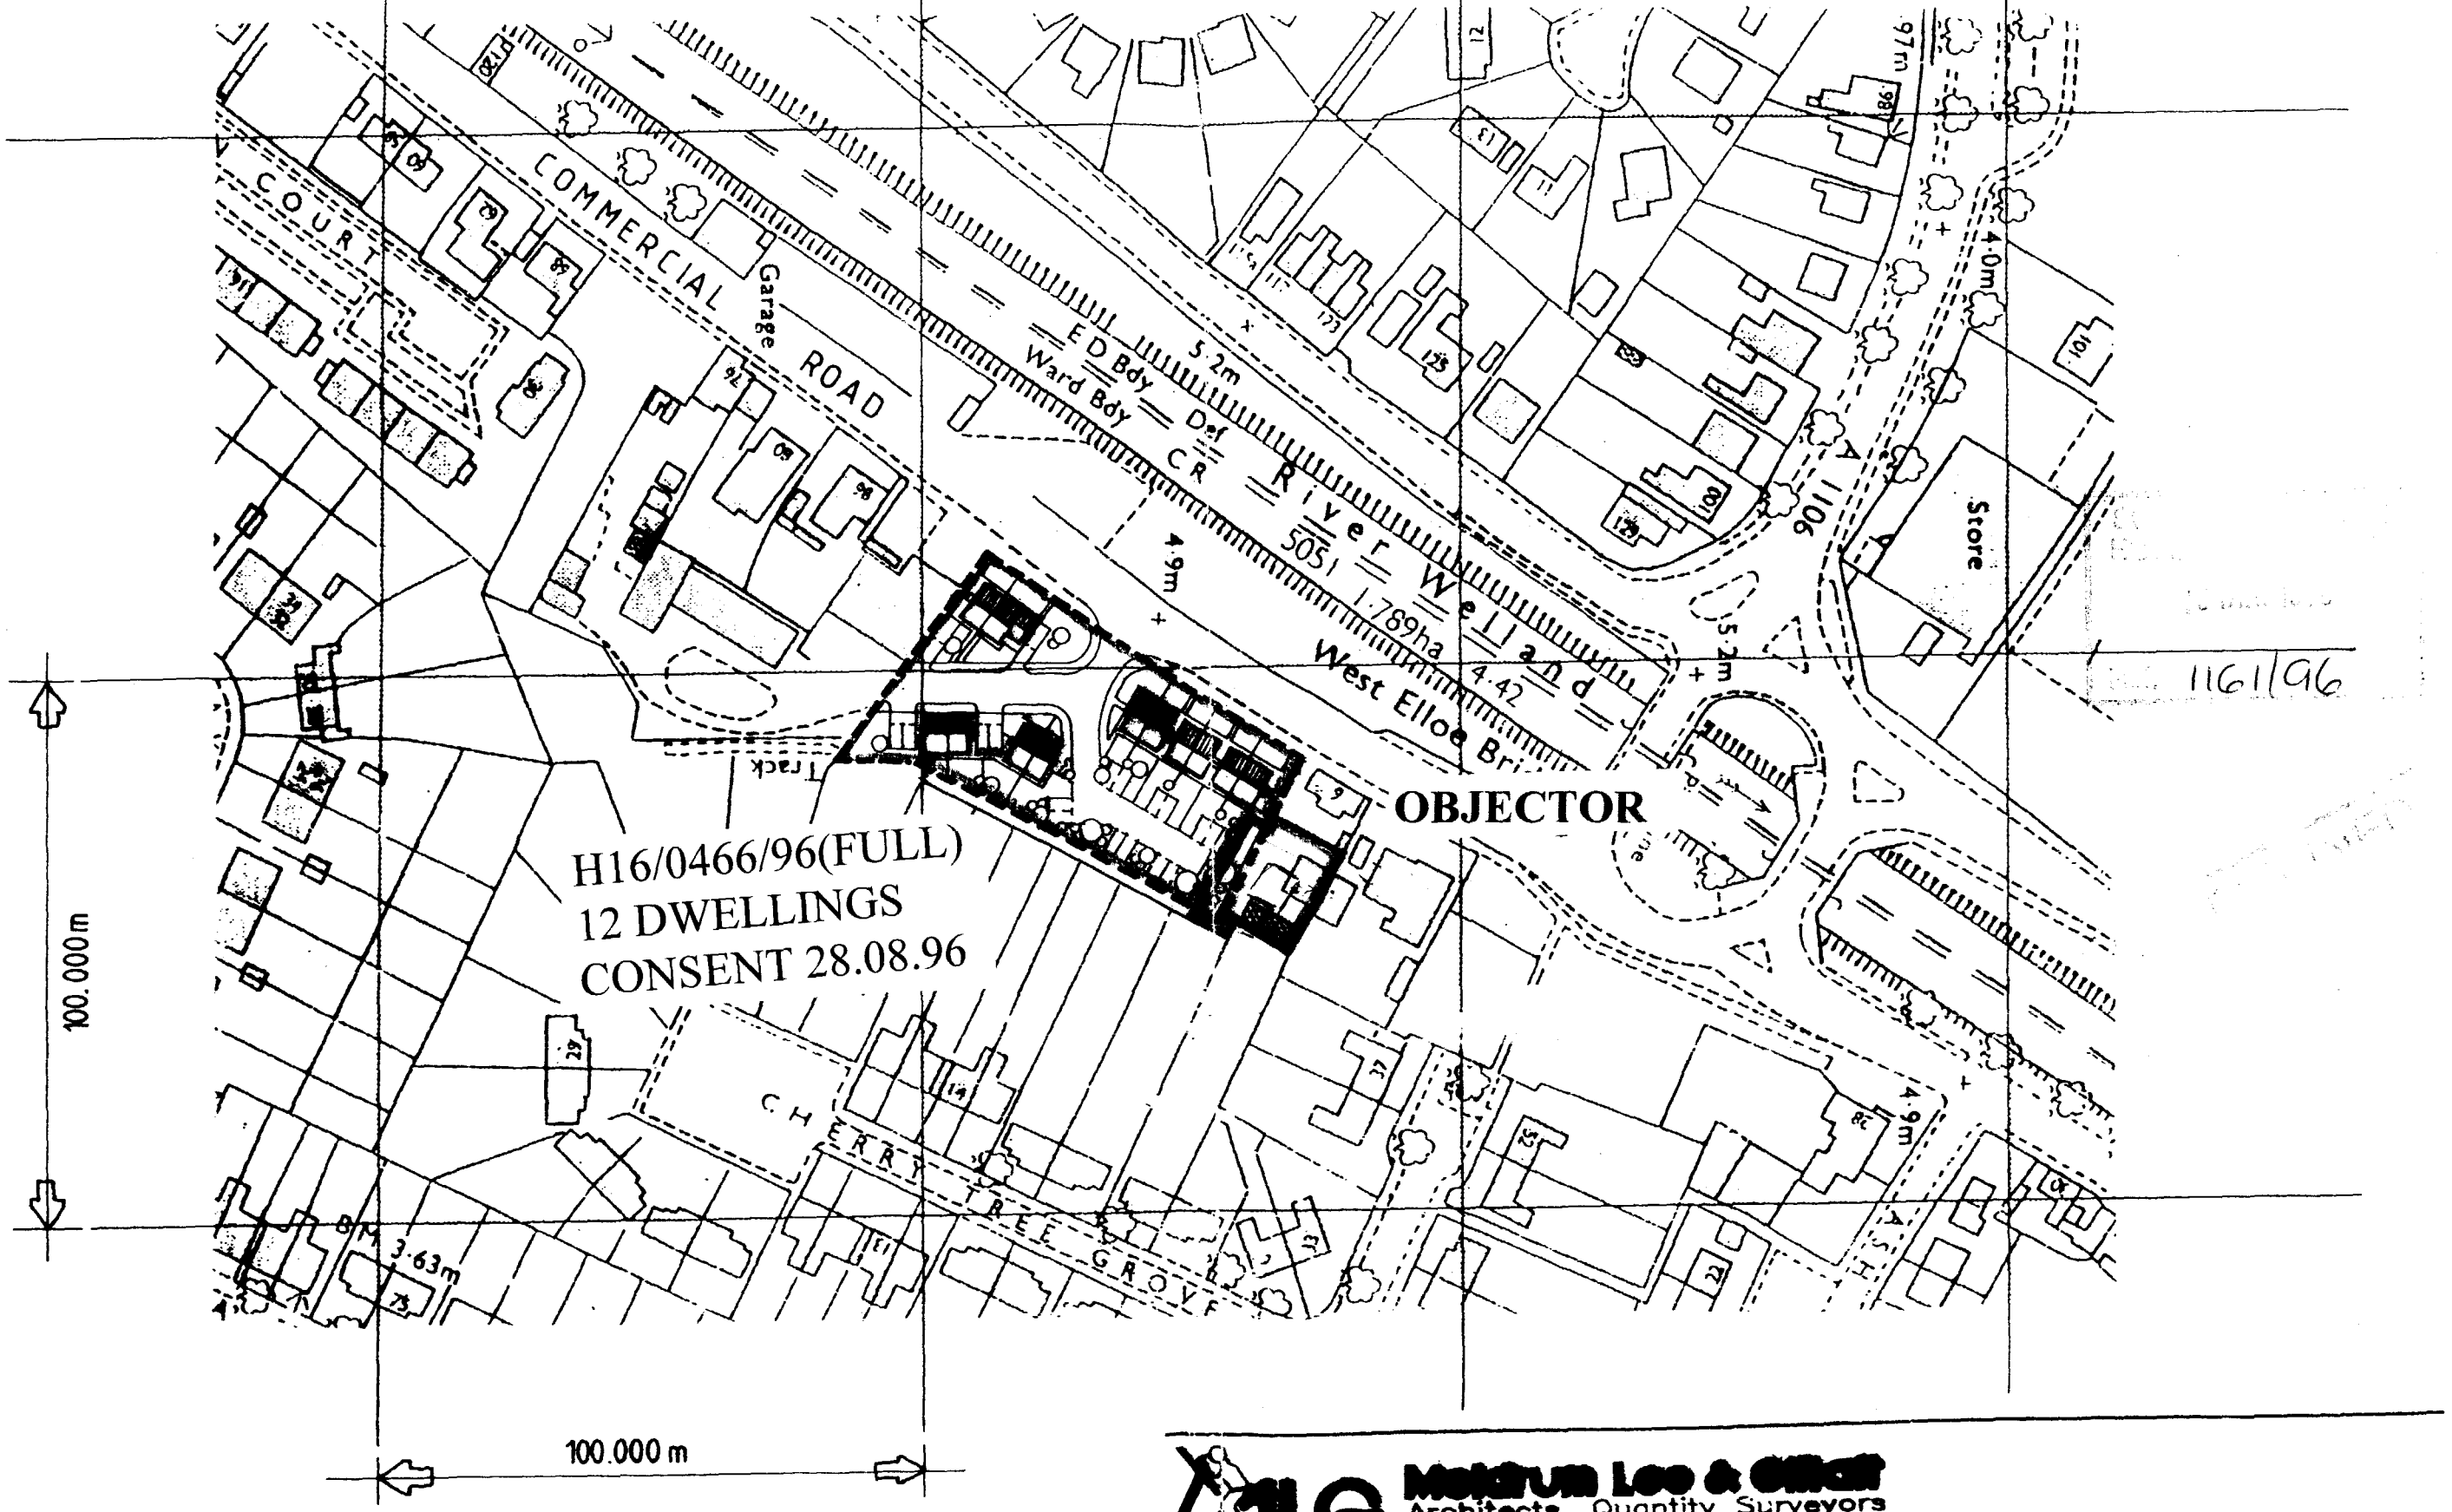

1161/96

SITE LOCATION

Malcolm Lee & Gilbert
Architects, Quantity Surveyors
Management & Cost Consultants

LONGHURST HOUSING ASS. LTD.
COMMERCIAL ROAD . SPALDING.

Date: Dec 96
Scale: 1: 1250
Drawn by: RAW.
Checked by:
No. 13225/03