
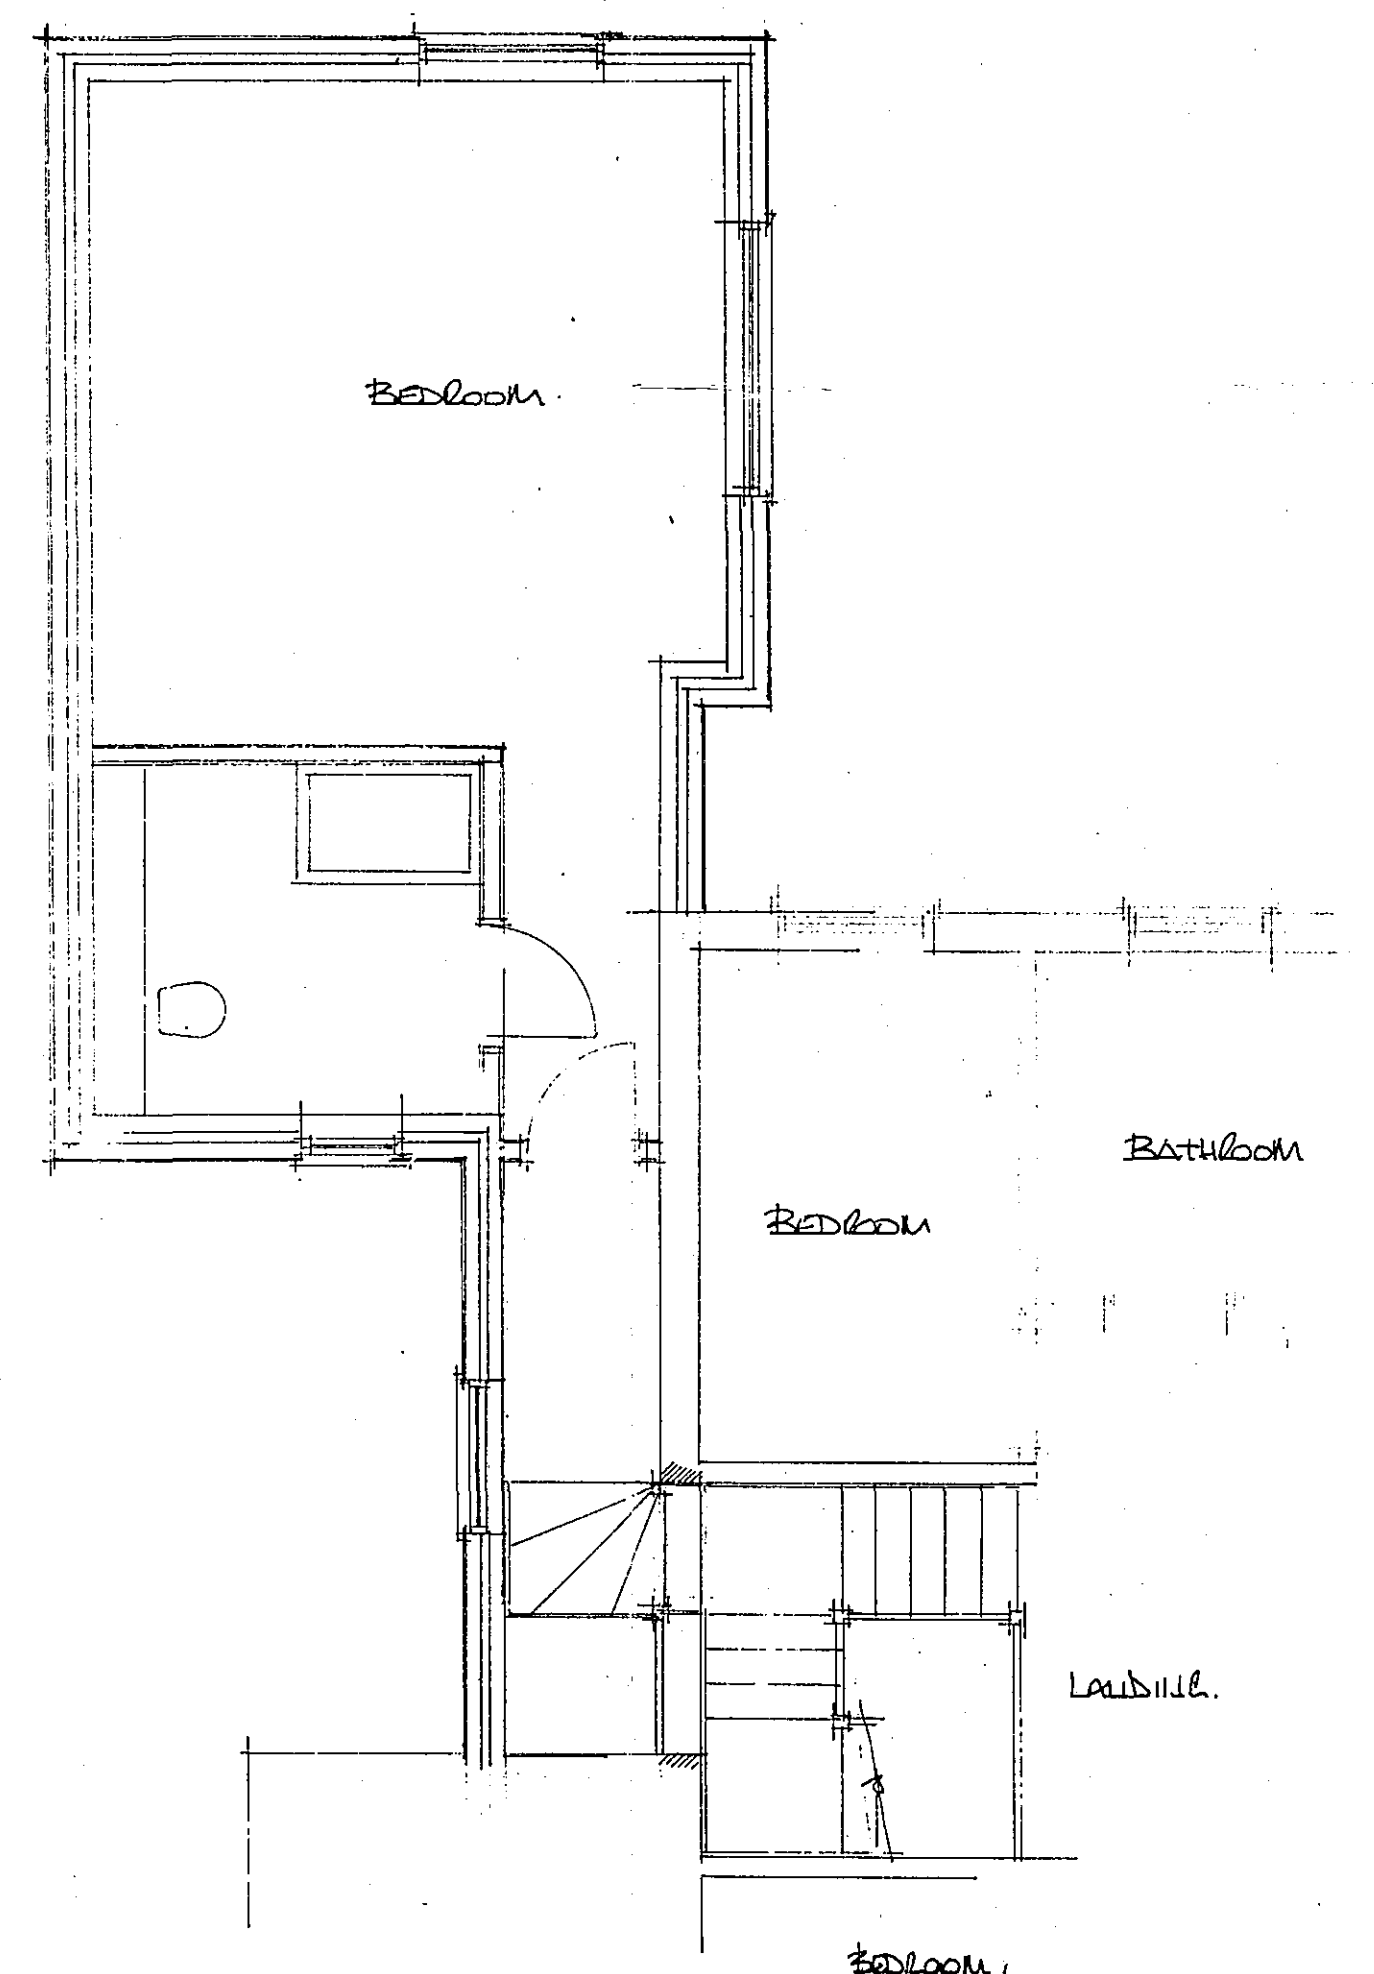
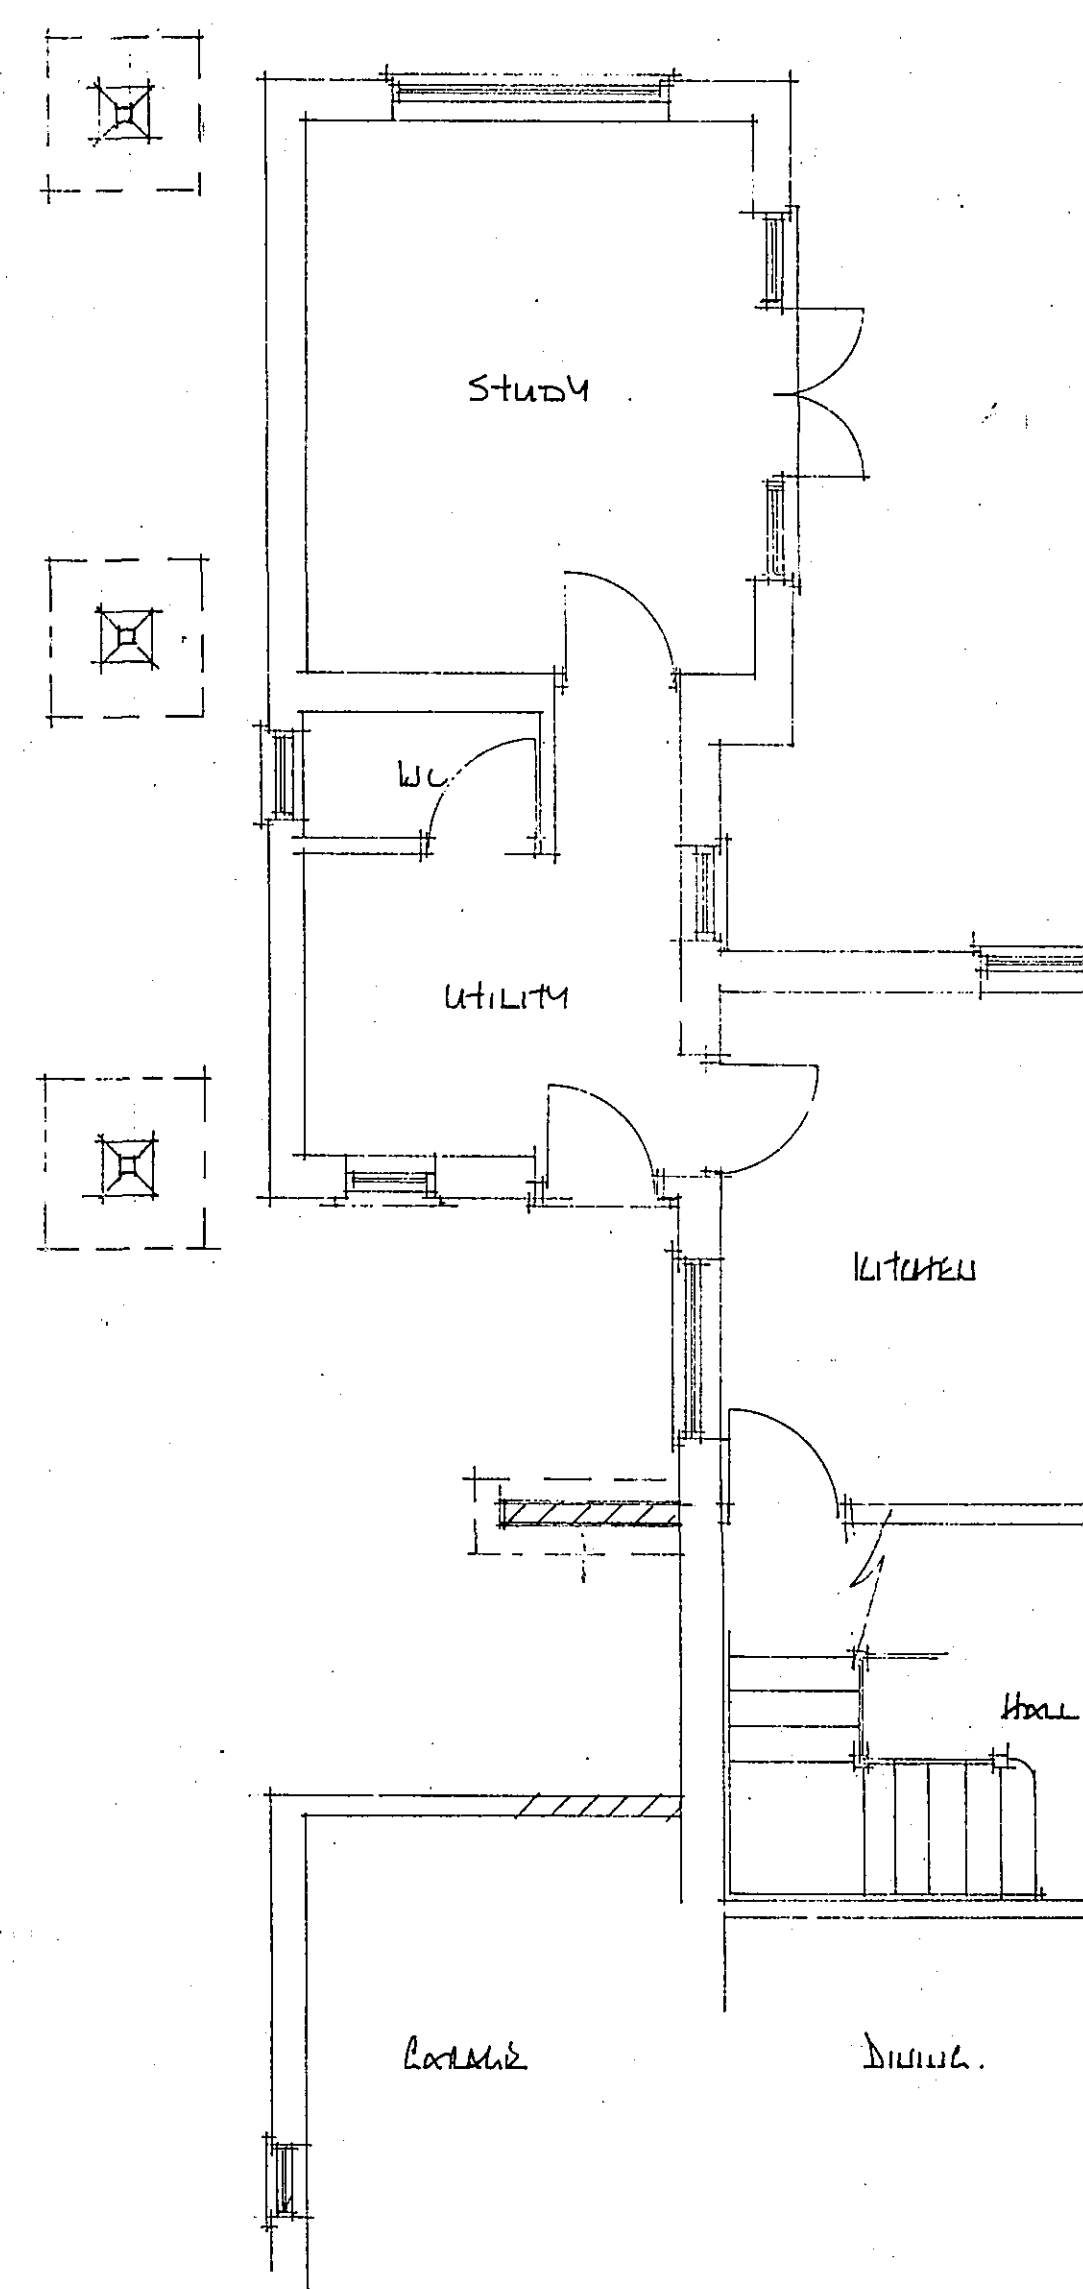
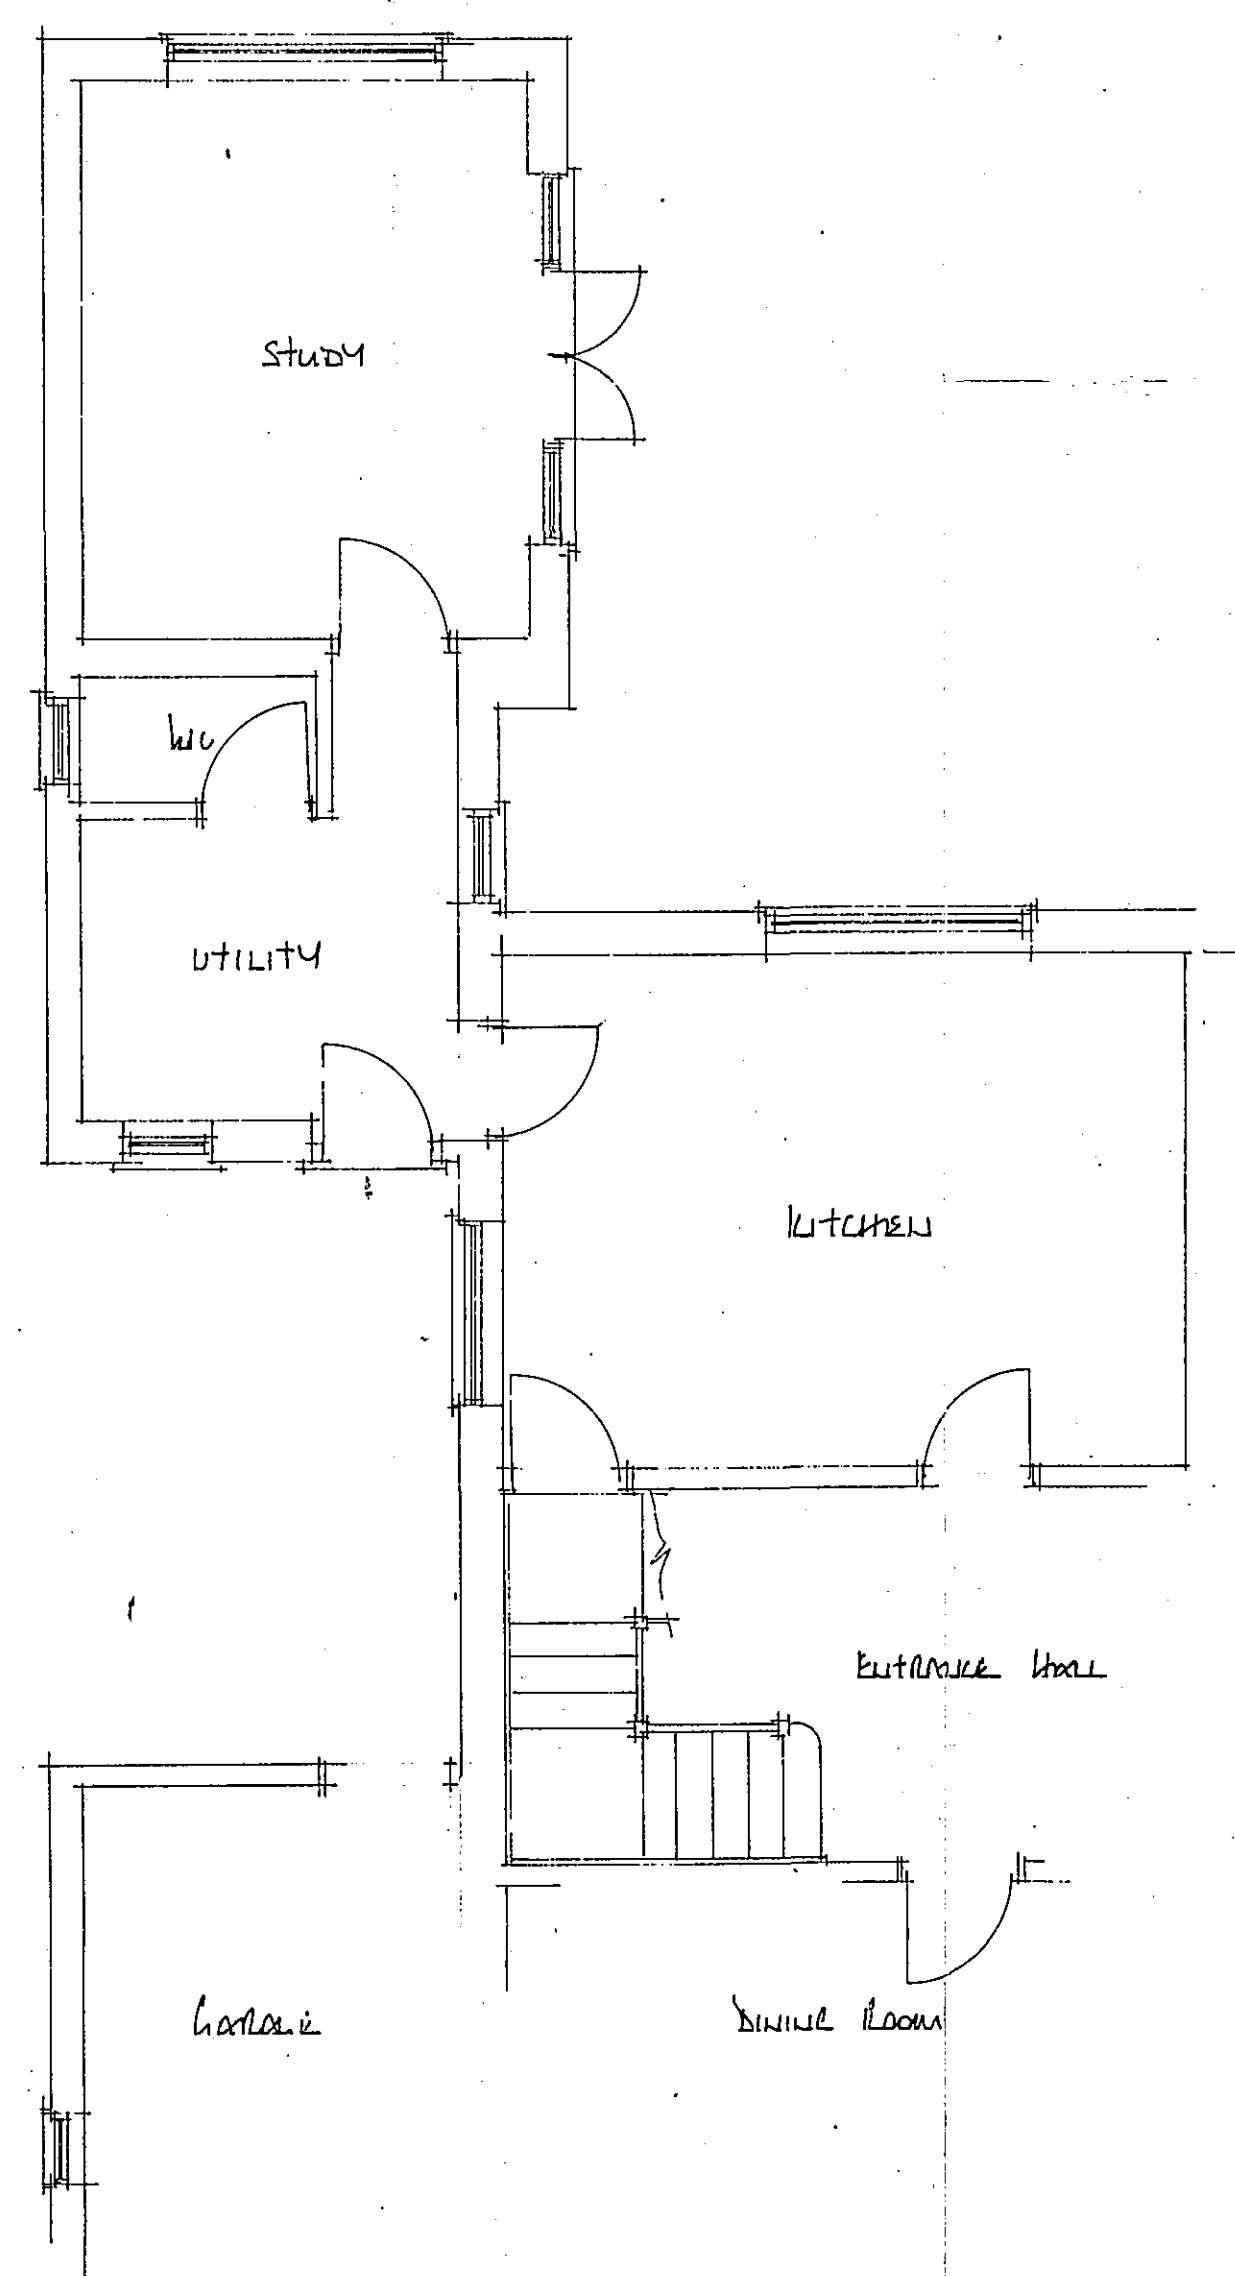
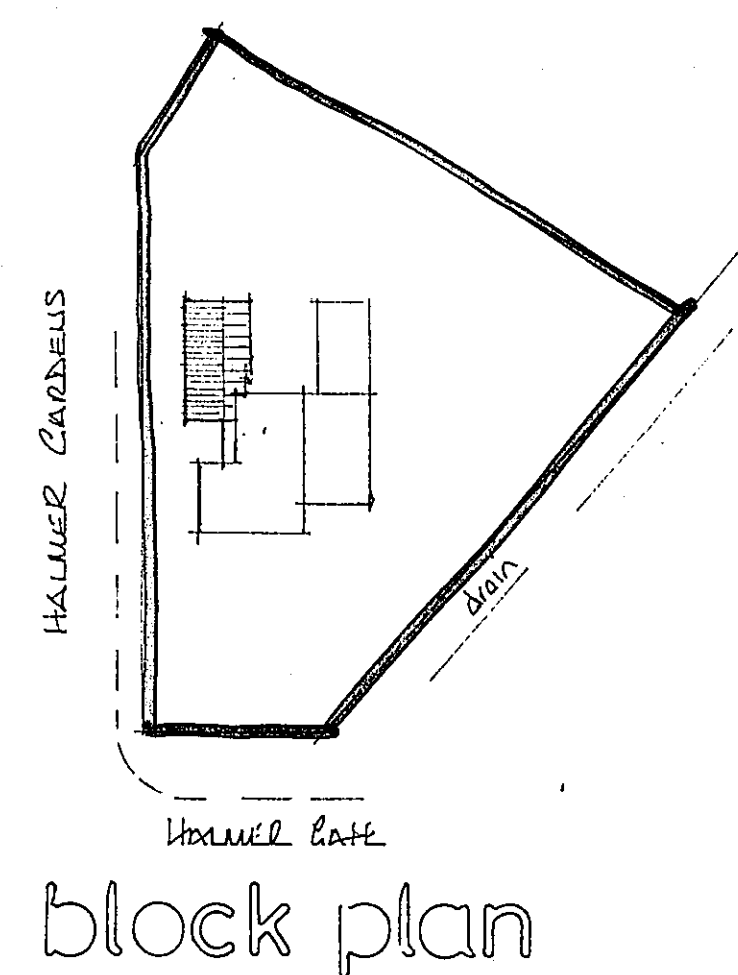


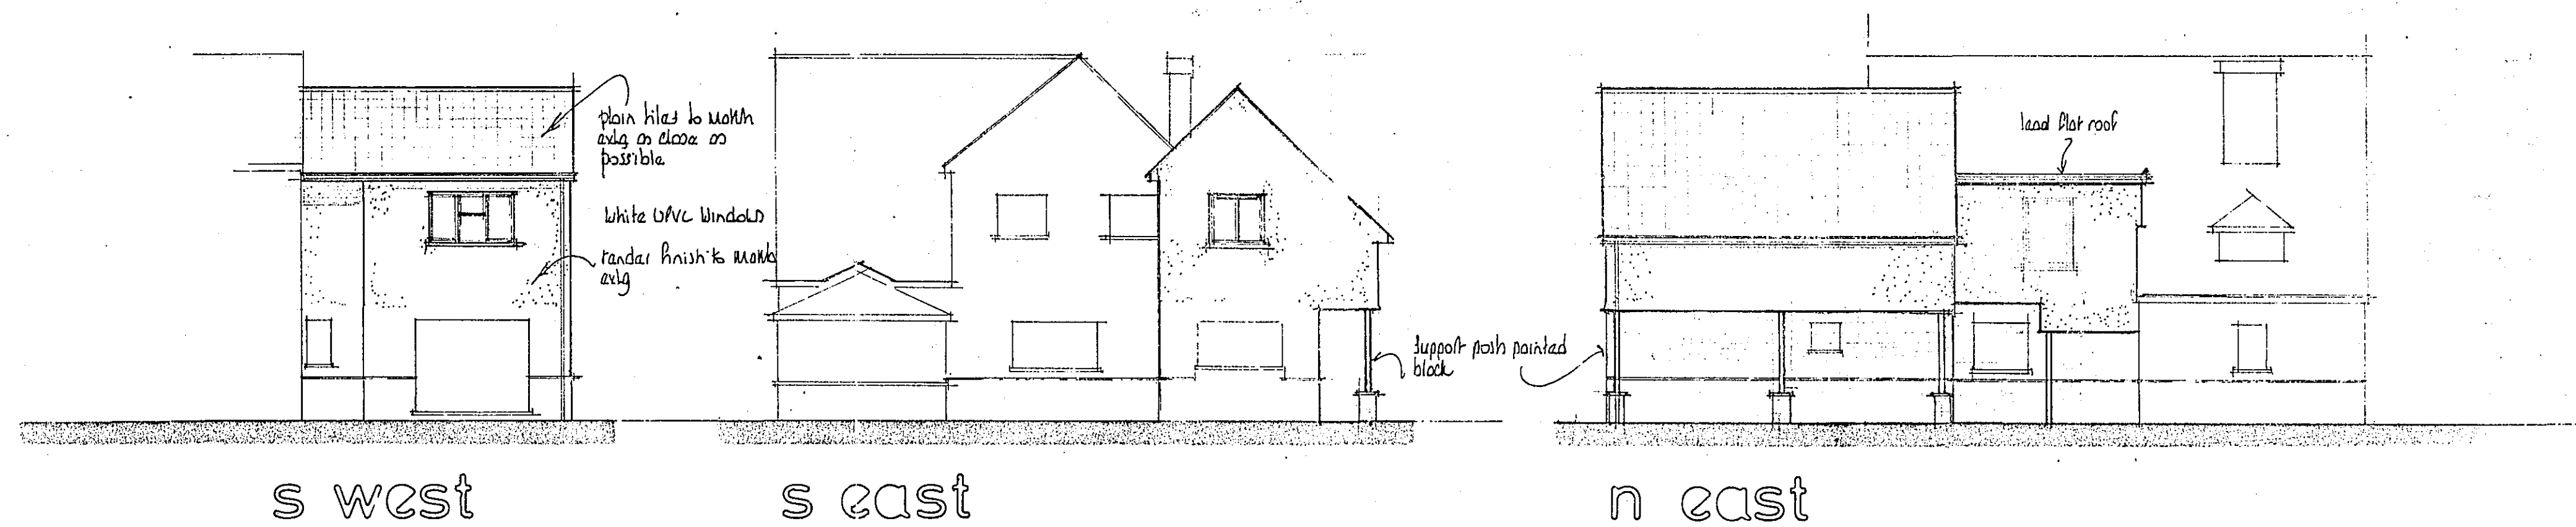

Rev A 16/08/06 :-
Proposal amended to traditional
construction.
Structural path amended
single window to link.

**EAST MIDLANDS
DESIGN ASSOC.**

Architectural Consultants

Willow Lodge
Horseshoe Road
Spalding
Lincs
PE11 3JA

Tel/fax :- 01775 767968
E-mail :- willowlodge@zoom.co.uk
Mobile phone :- 07710 815044

Client
MR J & MRS S SMITH

Project
FIRST FLOOR BEDROOM EXTENSION
OVER EXISTING STUDY & UTILITY AT
60 HAMMER CARRIAGE
SPALDING.
Lincs

Drawing
Plans & Elevations

**DETERMINED
PLAN**

Scale
1:50 1:100 1:500
Date
May 06
Dwg No.
1163106

Rev.
11

06/15/01 4