
FILE NAME:

NOTES

- This drawing supports a Planning application and must NOT be used for construction.
- All discrepancies to be referred to the Architect so that design changes may be considered.
- This drawing is copyright.

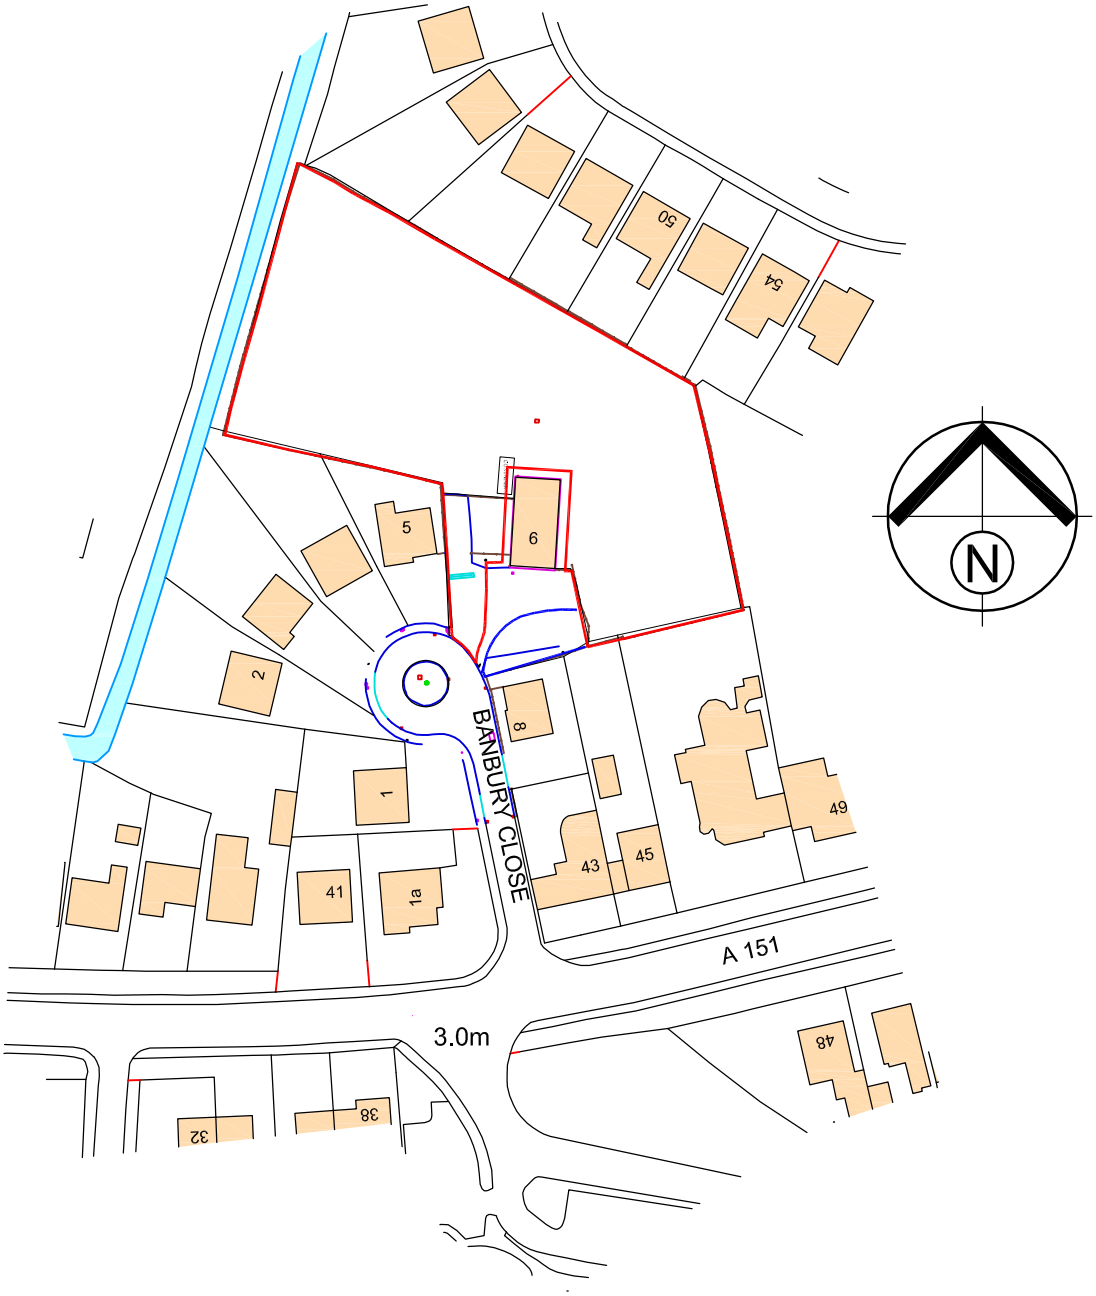

0 50 100

SCALE 1:1250

Portess and Richardson

CHARTERED ARCHITECTS ~ SURVEYORS

193 LINCOLN ROAD PETERBOROUGH PE1 2PL

Tel: (01733) 568116 Fax: (01733) 555246

Email: P-R@PortessArchitect.com Web: www.portessarchitect.com

Client: Mr P MORRISS		Project: PROPOSED RESIDENTIAL DEVELOPMENT BANBURY CLOSE SPALDING LINCOLNSHIRE		
Drawing: SITE LOCATION PLAN				
Date: AUGUST 2015	Scale: 1:1250 @ A4	Project No.: 3728	Drawing No.: S01	Revision: