Units at Cradge Bank, Spalding, Lincolnshire

BROWN & Co

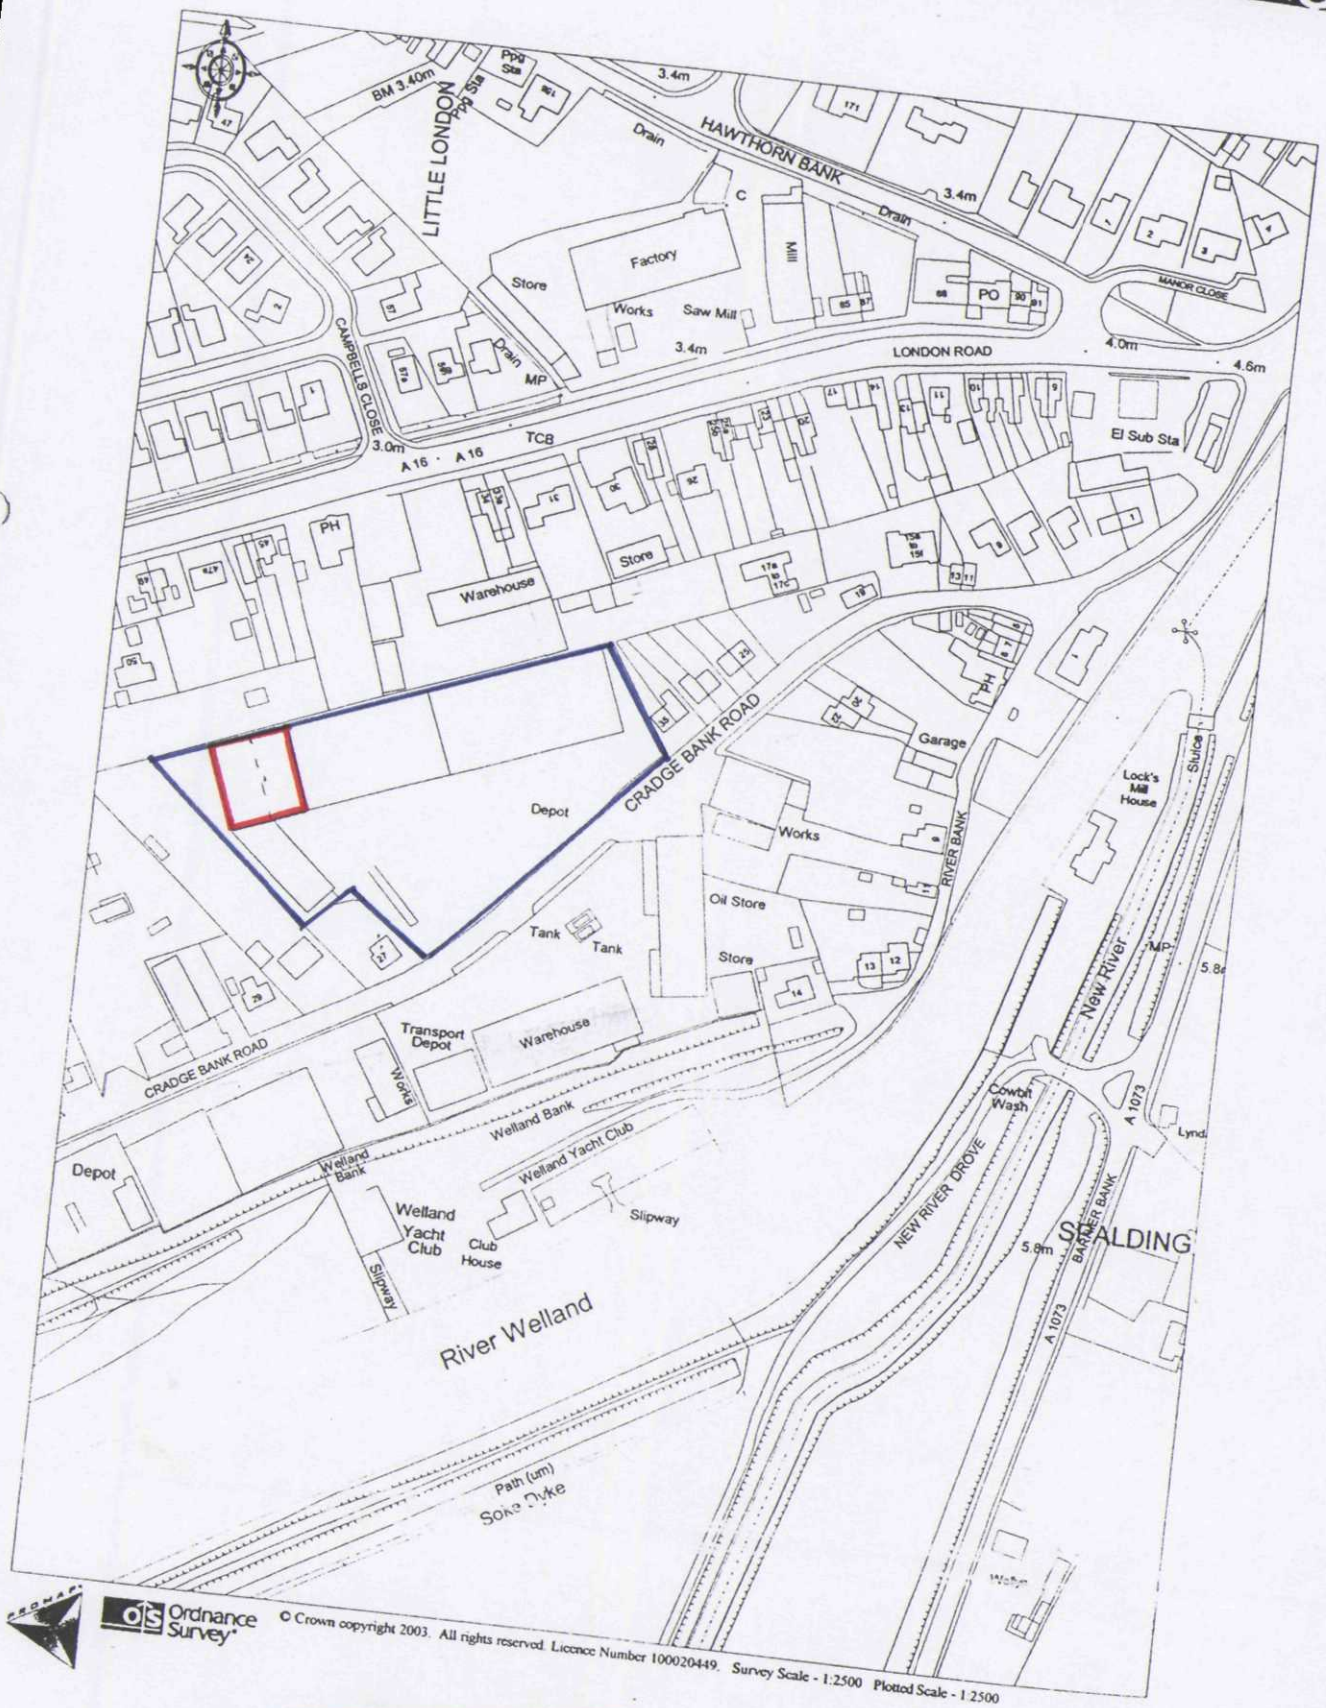

PROMAP Ordnance Survey © Crown copyright 2003. All rights reserved. Licence Number 100020449. Survey Scale - 1:2500 Plotted Scale - 1:2500

DETERMINED PLAN

SHDC
Planning & Development
0 6 SEP 2004
Ref: 1165/04