
Job No. : SBC /001
Account : XXXX SPALDING BAPTIST CHUR
System :SY20 ST.CASEMENT {25mm}
Design : Casement 1 OFF
O/A Size : 1310w X 2260h
Frame : 1310w X 2220h
Glass :1 4/16/4 GEO {25mm}
:2 4/16/4 TOUGH GEO {25mm}
Quantity : 1
FRAME COLOUR :WHITE
CILL COLOUR :150MM {WH}

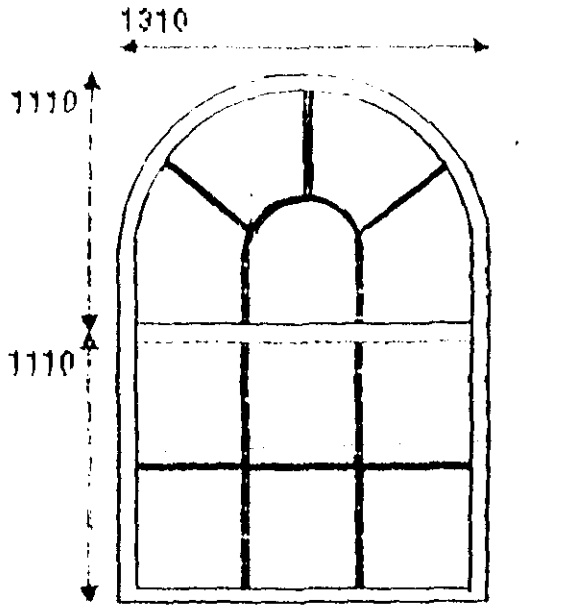

VIEWED FROM THE OUTSIDE

1165/95

MRS S LY WALTHAM BA (Hons) F.C.I.H. Director of Housing & Planning Services

Housing & Planning Services Department
Council Offices,
Priory Road, Spalding,
Lincolnshire. PE11 2XE

Telephone: (01775) 761161
Fax: (01775) 710772

FILE COPY

SOUTH HOLLAND DISTRICT COUNCIL
HOUSING & PLANNING SERVICES DEPARTMENT

VAT Reg No 121 5277 01

OFFICIAL RECEIPT - APPLICATION FEES

Receipt No : P6782
Date received : 05-DEC-95

Received from

Spalding Baptist Church

Address

Swan Street
Spalding


Fee paid	£	80.00
VAT	£	0.00
Total received	£	80.00

Cash/Cheque : Cheque

Signed.....K. Lowe.
(Authorised Collector)

DEC 1995

1165/95

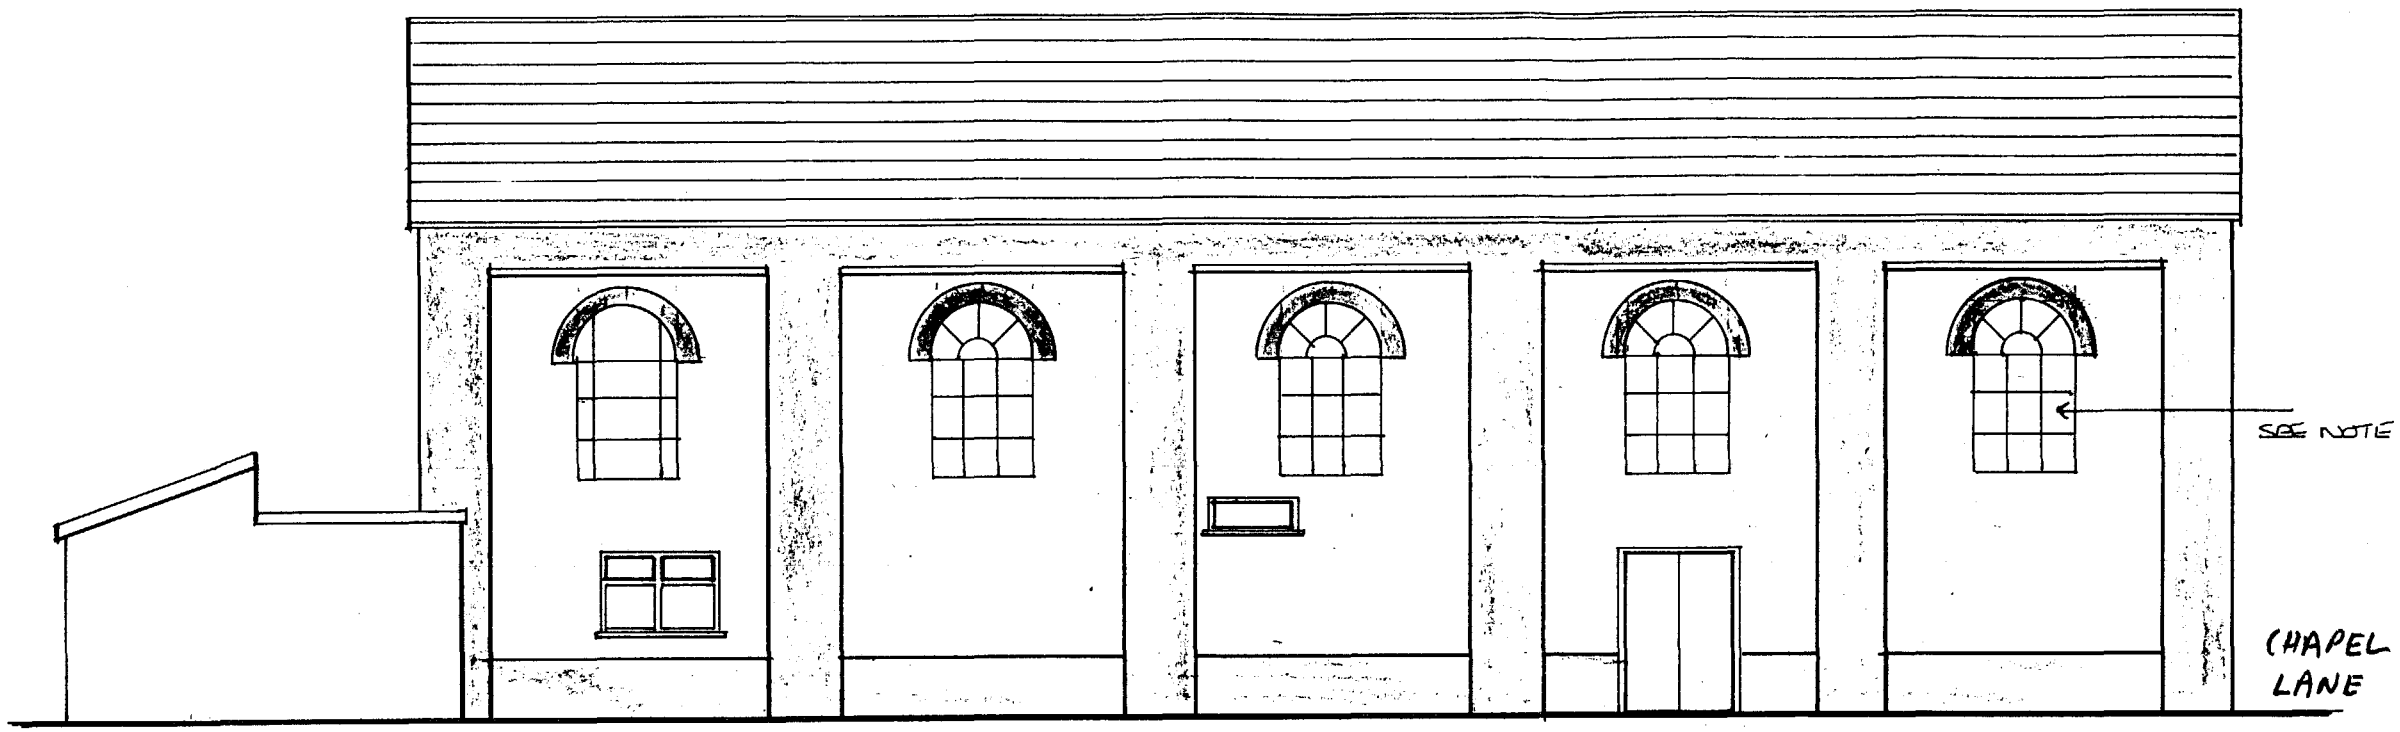

SIDE ELEVATION

EXISTING WHITE ARCH TOP WOODEN WINDOWS TO BE REPLACING WITH WHITE PVC DOUBLE GLAZED WINDOW TO SAME DESIGN AS EXISTING.

Ancillary items covered by the 'Purchase Agreement' :-

Please check that all information stated (including dimensions and designs) is to your complete satisfaction before signing and returning the drawings to this office.

CONSERVATORY DIVISION

WARMERHOME (UK) LTD

RESERVE THE RIGHT TO ALTER ANY DIMENSION DUE TO ANY CHANGE IN SITE CONDITIONS. THIS DRAWING IS TO TAKE PRECEDENCE IF THERE ARE ANY DISCREPANCIES BETWEEN THE PURCHASE AGREEMENT & THE DRAWING.

CLIENT:- SPALDING BAPTIST CHURCH

ADDRESS:- SWAN STREET
SPALDING

REF NO: T2373

CLIENTS APPROVAL:-

DATE:-

DRAWN:- Jeremy Nash DATE:- 25.10.95

CONSERVATORY TYPE:- N/A

COLOUR:-

REVISIONS:- SCALE:- 1:100

THE SIGN OF QUALITY
Warmerhome UK
MANUFACTURERS of WINDOWS, DOORS, CONSERVATORIES & SUNLOUNGES
Warmerhome (UK) Limited Benner Road Industrial Estate, Pinchbeck
Spalding, Lincolnshire PE11 3TZ
Telephone: 0775 761610 Fax: 0775 710782