Mr Nash.

Two Stores, Shades neighbour too much.
Should be 1 Storey. 2 Storey next to
Existing house etc. Udws save WC
& Cupboard

FCA 13-7

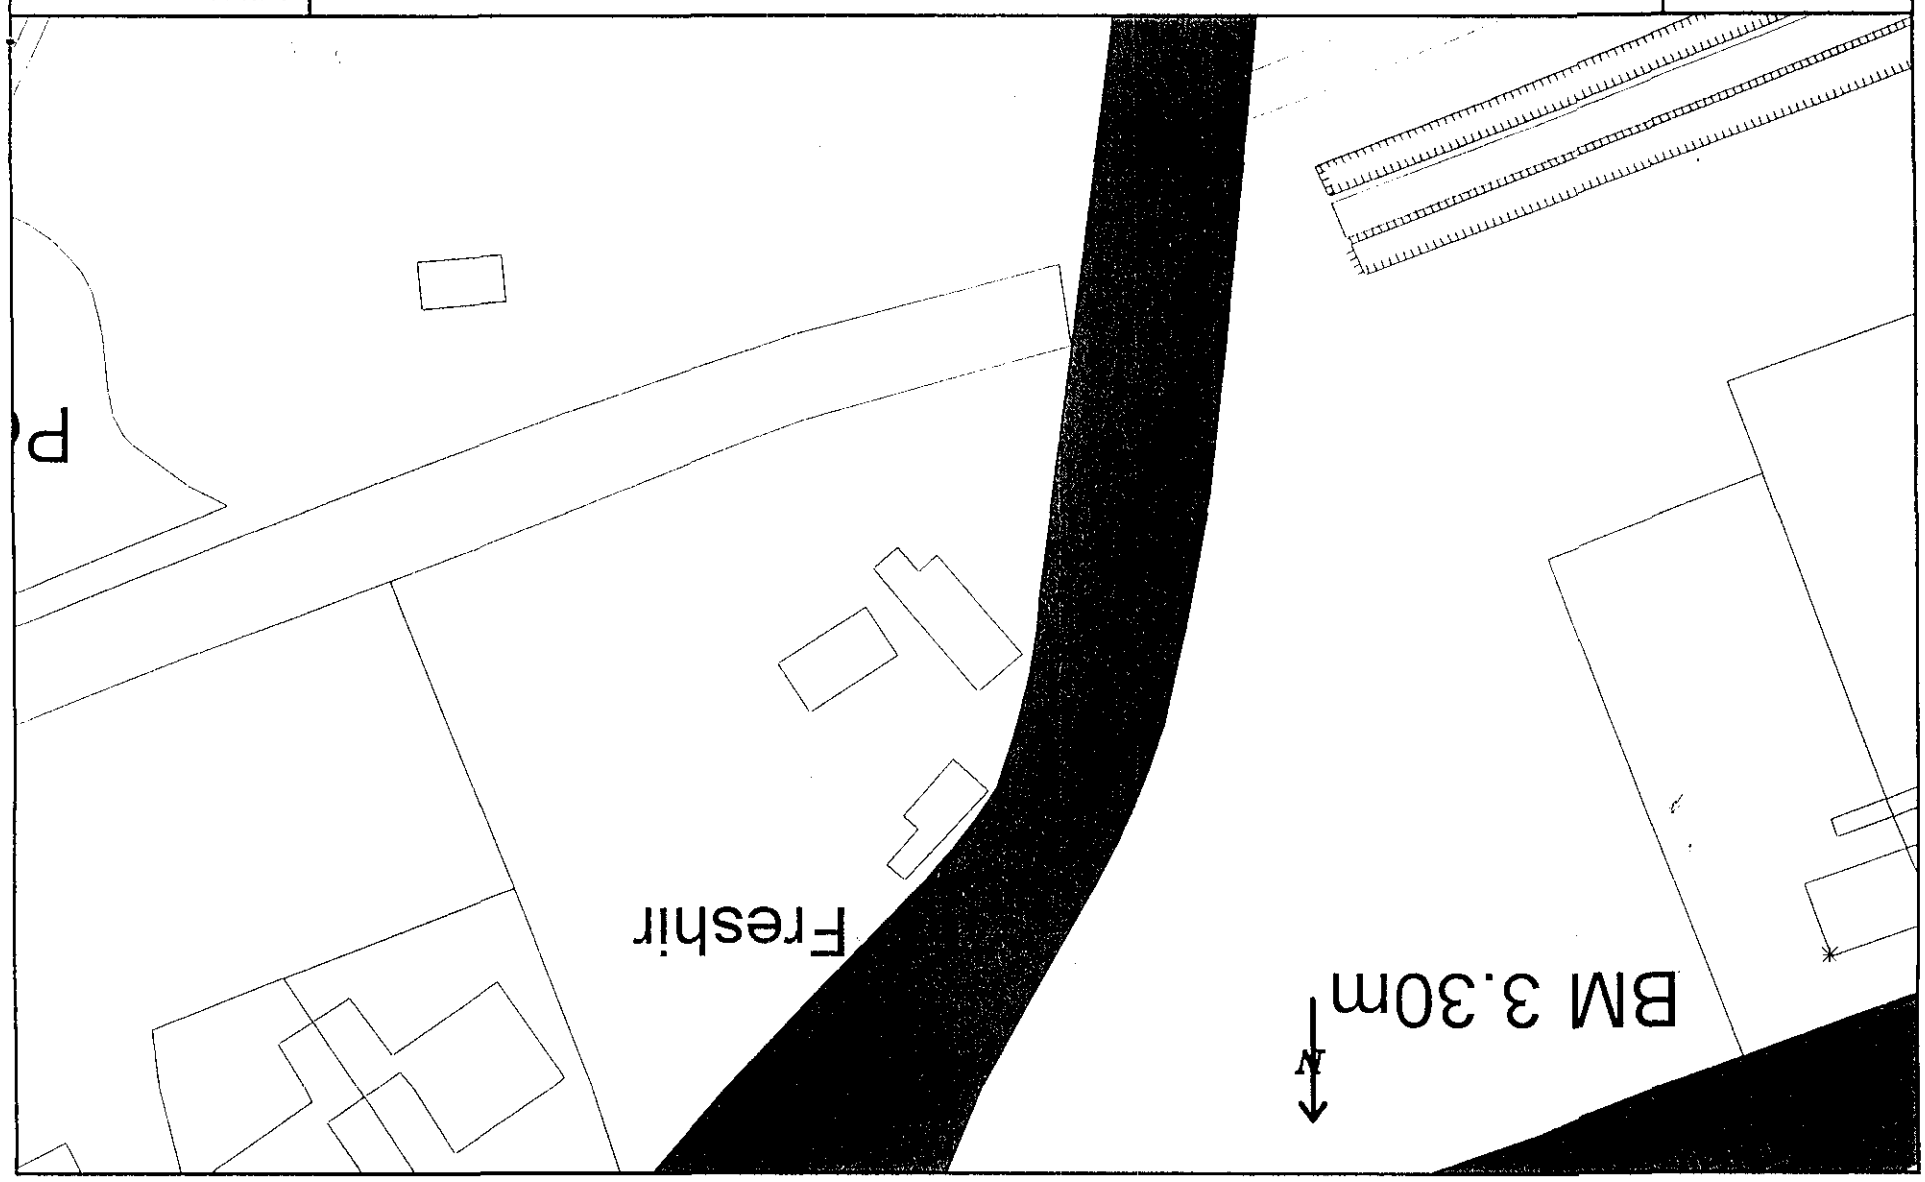

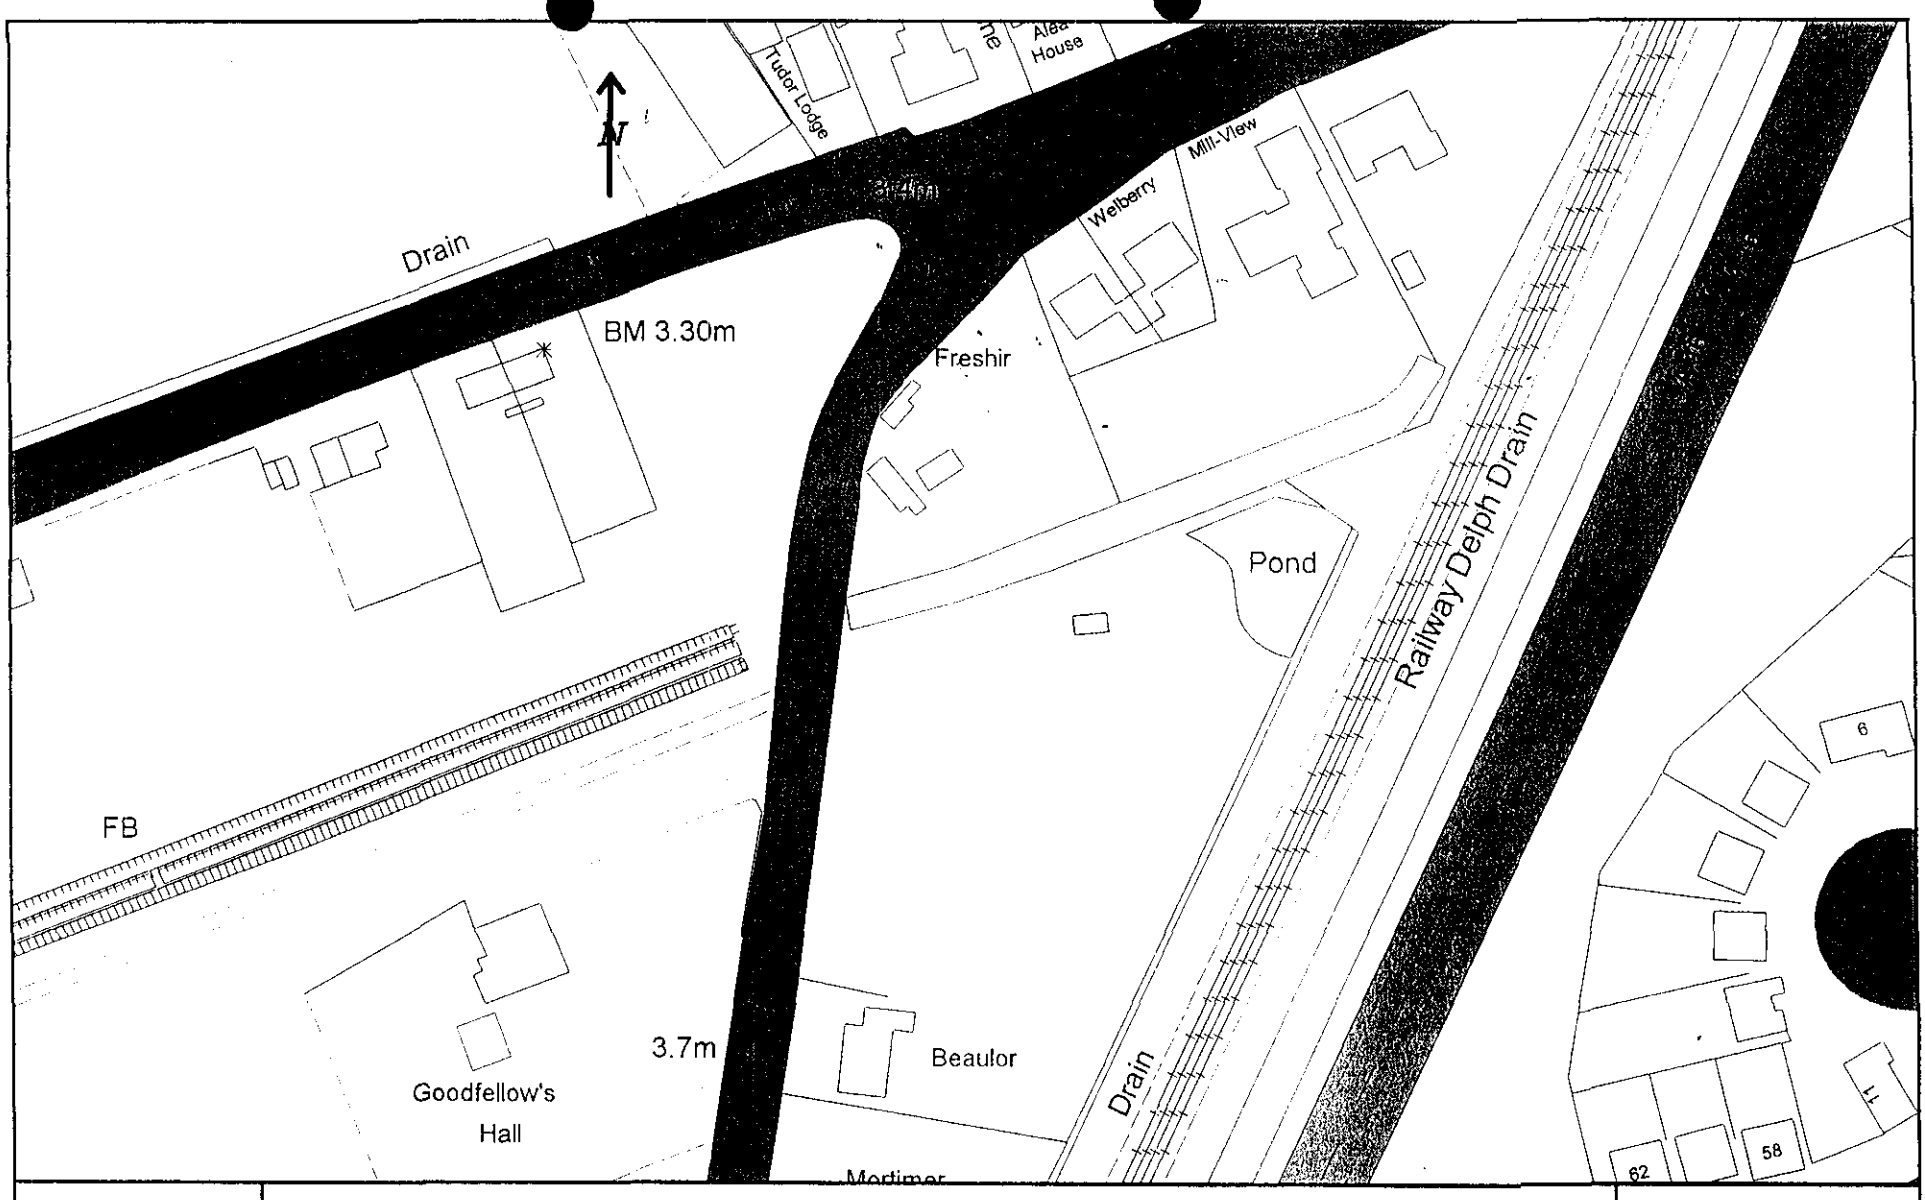

18/06/2001 Scale 1:500 523423E-320971N	LincolnshireCountyCouncil Title 2 Title 3	LINCOLNSHIRE COUNTY COUNCIL Reproduced from OS Mapping with the permission of the Controller of Her Majesty's Stationery Office© Crown Copyright. Unauthorised reproduction infringes Crown Copyright and may lead to civil proceedings OS LICENCE LA076732

18/06/2001 Scale 1:1250 523425E-320967N	LincolnshireCountyCouncil Title 2 Title 3	LINCOLNSHIRE COUNTY COUNCIL Reproduced from OS Mapping with the permission of the Controller of Her Majesty's Stationery Office© Crown Copyright. Unauthorised reproduction infringes Crown Copyright and may lead to civil proceedings. OS LICENCE LA076732

1:200

Robert Lowe, Chartered Architect
Beck House, Kirton Holme
Boston, Lincolnshire, PE20 1TT
Telephone/Fax 01205-290266

Mr Nash

07970

090 184

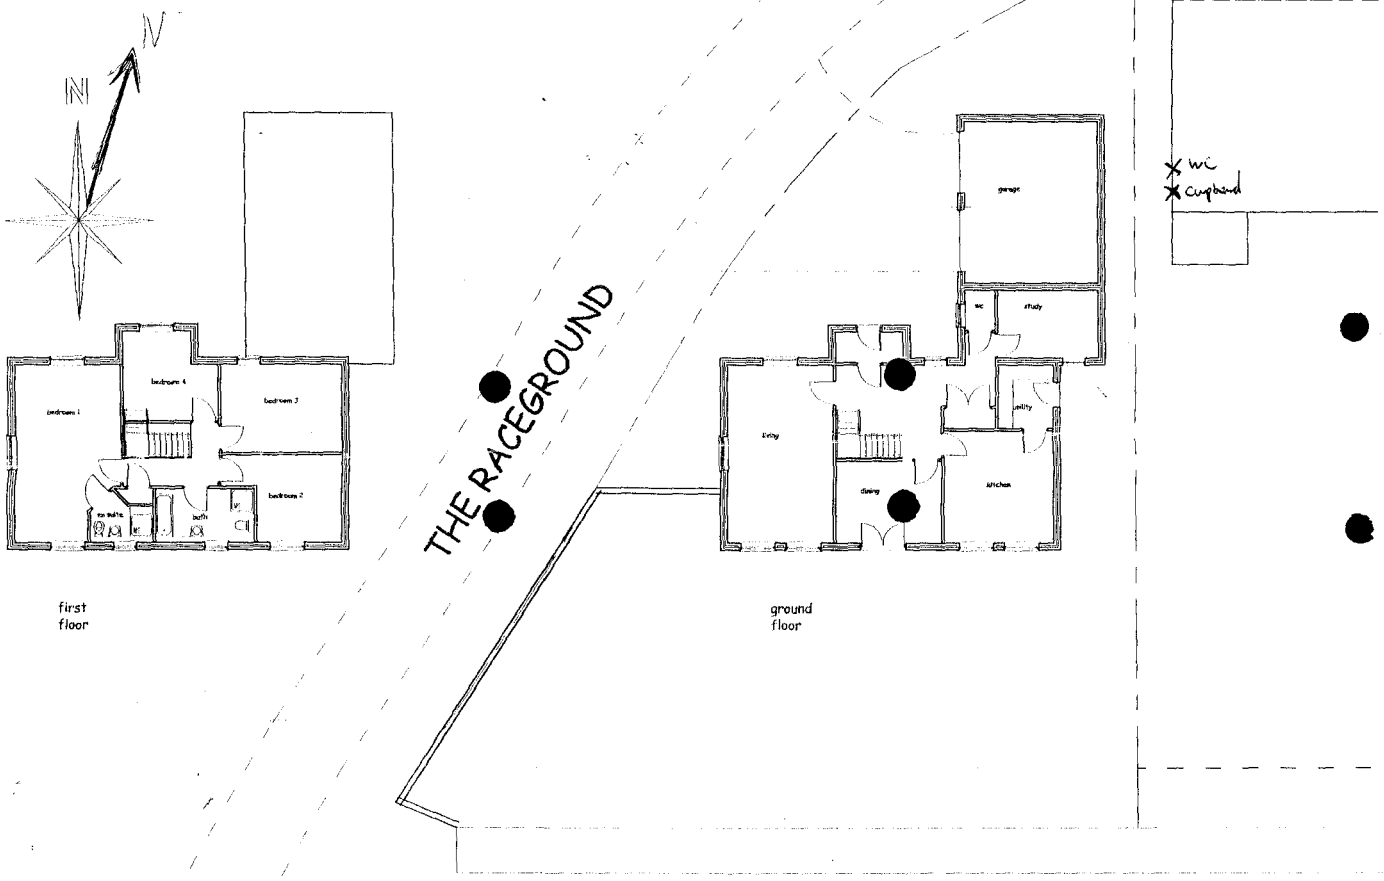

first floor

ground floor

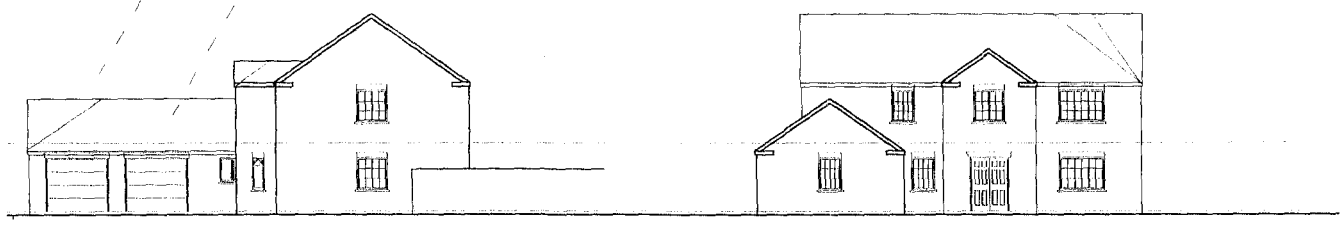

west elevation

north elevation

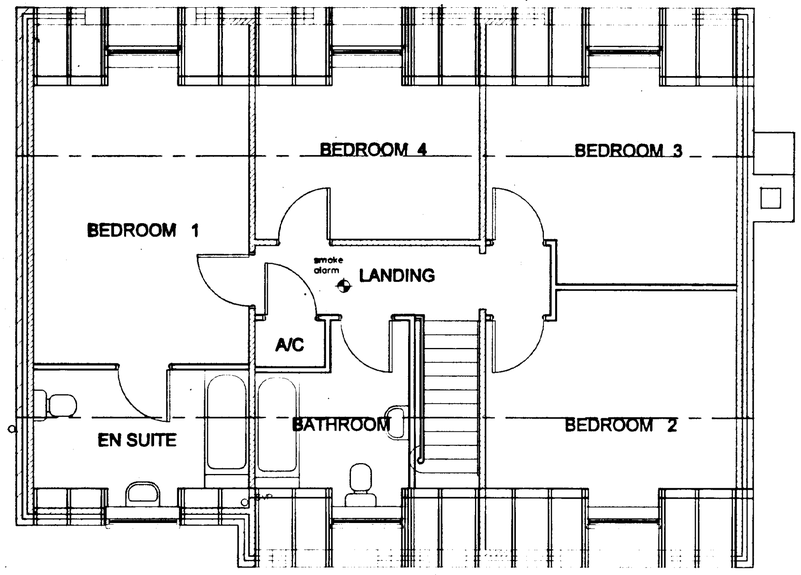

FIRST FLOOR PLAN

Scale 1:50

E L E V A T I O N S

Scale 1:100

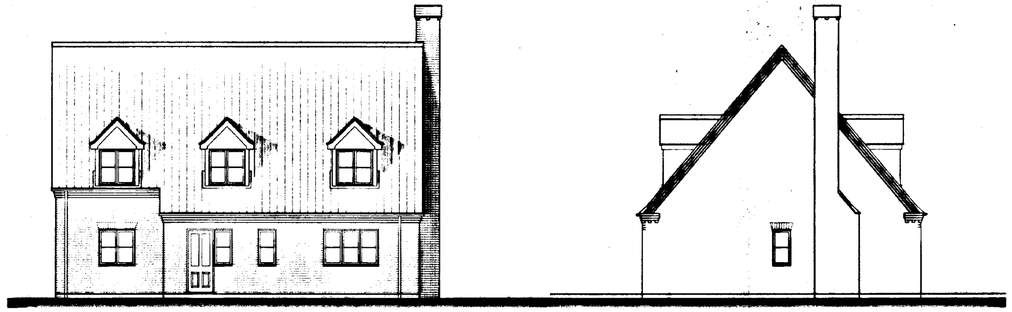

front

side



rear

side

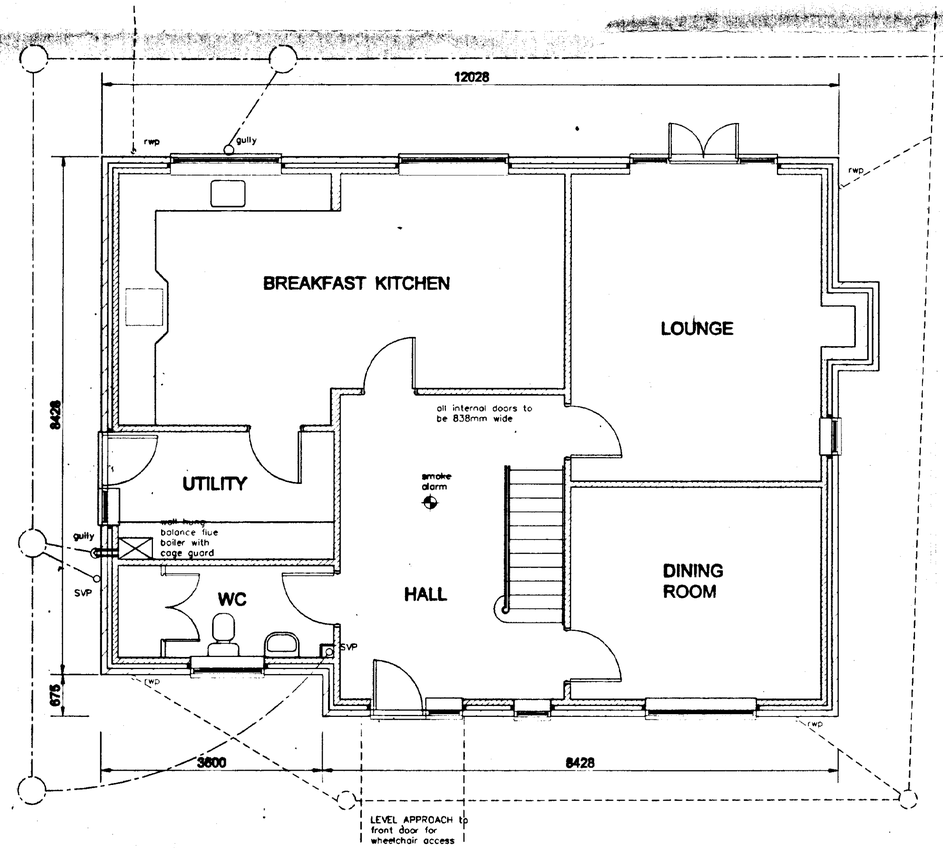

GROUND FLOOR PLAN

Scale 1:50

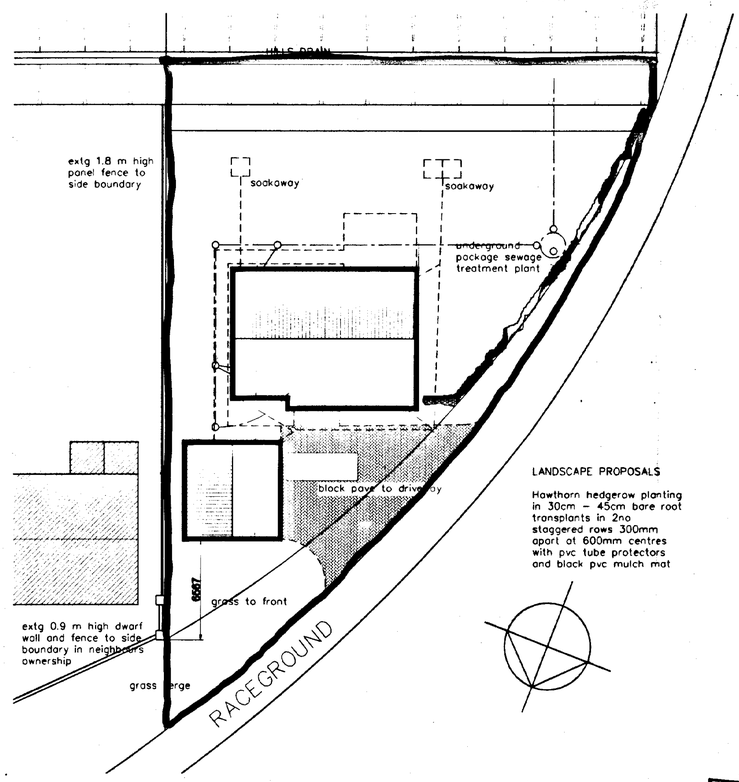

block plan

scale 1:200

DETERMINED

SOUTH HOLLAND DC
HOUSING & PLANNING
0 1 OCT 2001

DESIGN DRAWING

L. A. Building Design

Architectural and Surveying Practice

55 Hannam Boulevard
Spalding
Lincolnshire PE11 1LB
Telephone/Fax: Spalding (01775) 711437

Peter S Lithgow MCIOB MBIAT

Member of the Chartered Institute of Building and
Member of the British Institute of Architectural Technologists

project

Proposed
Chalet with Garage
Building Plot
The Raceground
Little London
Spalding, Lincolnshire

client

Maytree Designs Ltd

drawing

General Arrangement Drawing
Plans, Elevations and

date	scales
Sep 2001	1:50, 1:100 & 1:200
drawn by	checked
Peter Lithgow	
job no.	drawing no.
01/37	01

E L E V A T I O N S

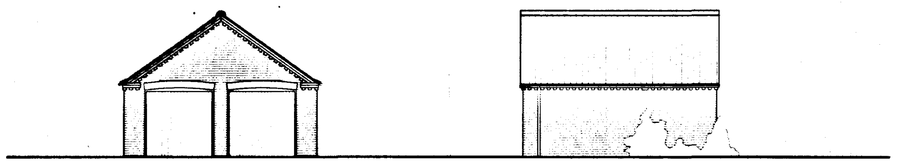

FRONT SIDE

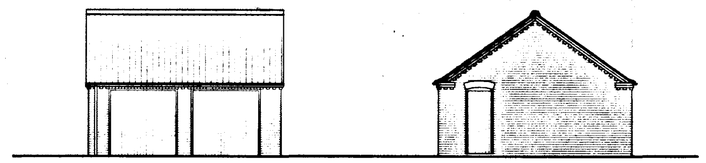

FRONT SIDE

(alternative)

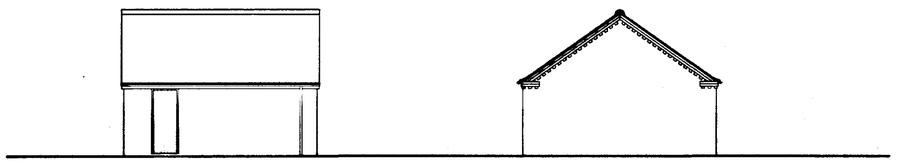

SIDE REAR

P L A N 1:50

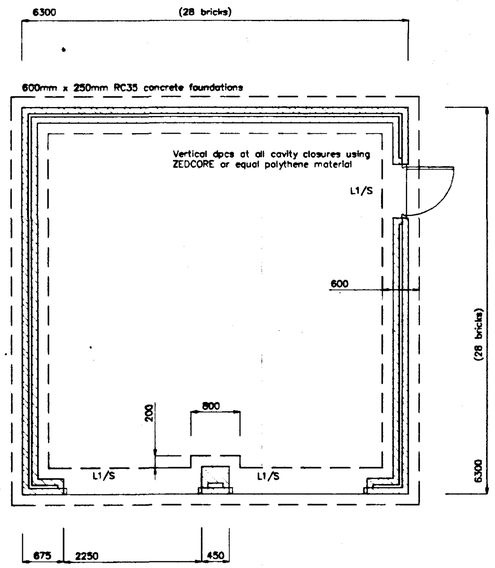

S E C T I O N 1:50

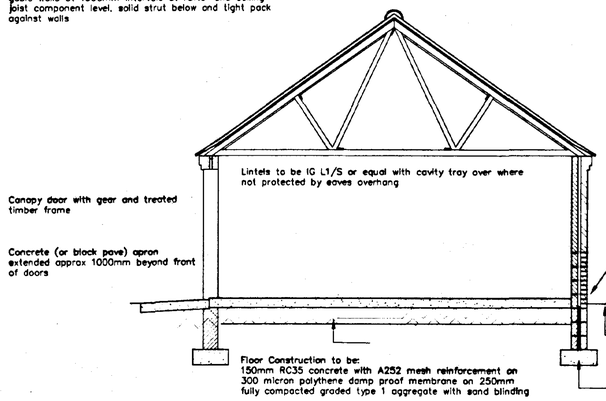

DETERMINED PLAN

L. A. Building Design
Architectural and Surveying Practice
55 Hannam Boulevard
Spalding
Lincolnshire PE11 1LB
Telephone/Fax: Spalding (01775) 711437

Peter S Lithgow MCOB MBIAT
Member of the Chartered Institute of Building and Member of the British Institute of Architectural Technologists

project
Proposed Chalet with Garage on Building Plot at The Raceground Little London Spalding Lincolnshire

client
Maytree Designs Limited

drawing
Type Design Double Garage

date	scale(s)
Sep 2001	1/100 & 1/50
drawn by	checked
Peter S Lithgow	
job no	drawing no
01/37	02

SOUTH HOLLAND DC
HOUSING & PLANNING
0 1 OCT 2001
Ref: 1166/01