

All dimensions to be checked - not scaled.

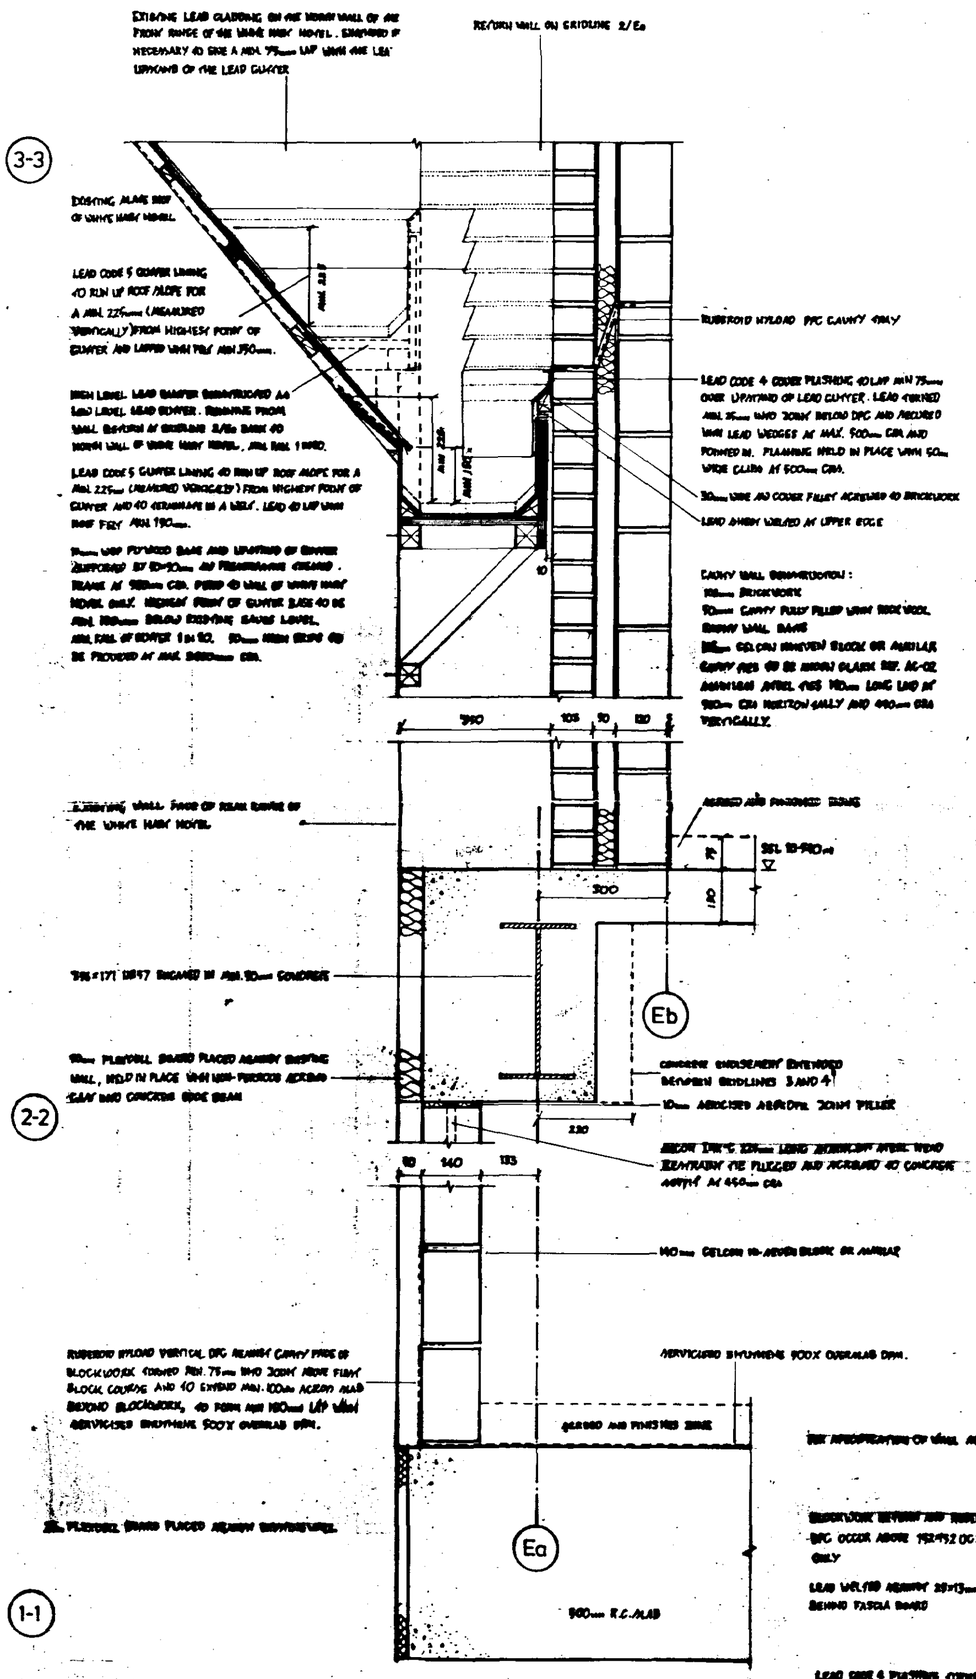

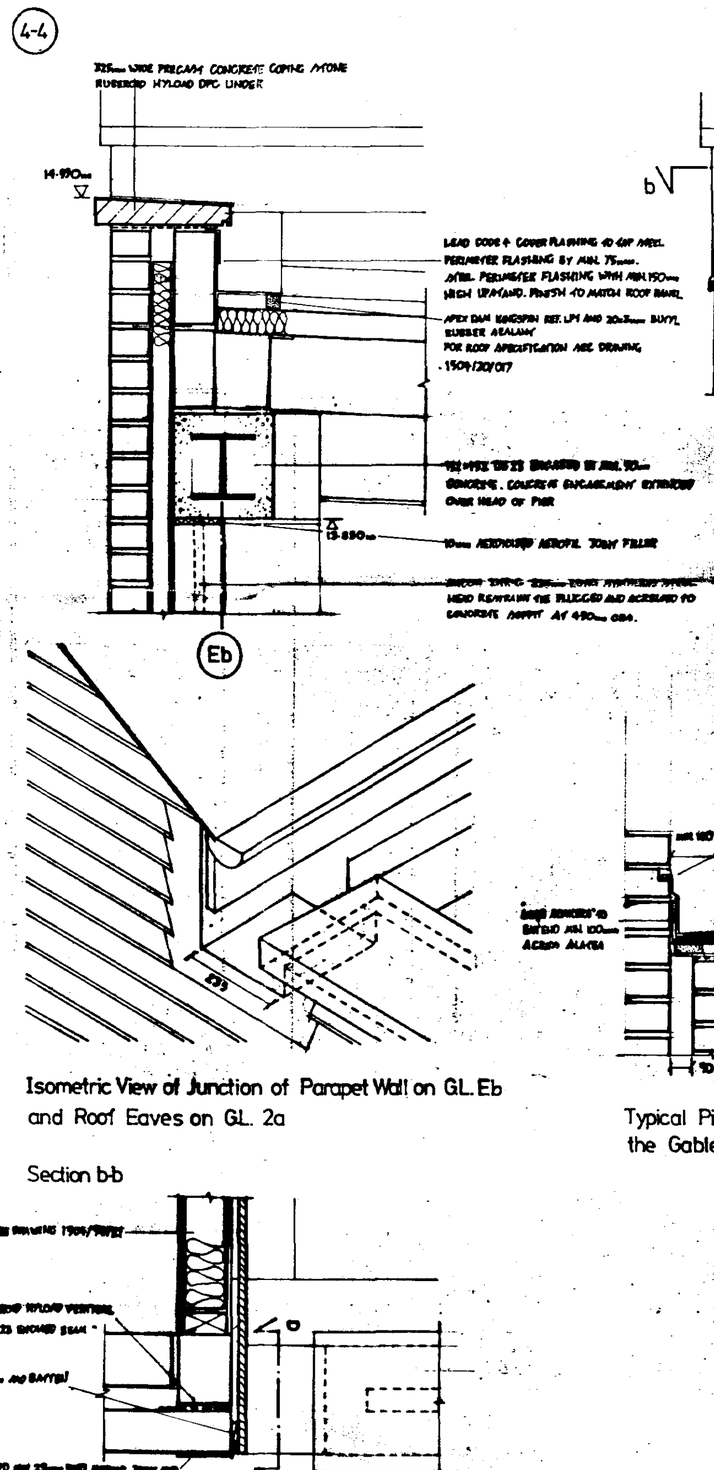

Rev B. : 16.12.96 ATYPICAL PITCHED ROOF ABUTMENT DETAIL ADDED.

SOUTH KESTEVEN DC
HOUSING & PLANNING
20 DEC 1996
Ref: 1167/96
DETERMINED PLAN

CRAMPIN PRING
ARCHITECTS AND DESIGNERS
4 SOUTH LAMBETH PLACE LONDON SW8 1SP
TEL 0171 582 6881 FAX 0171 587 1050

Client
Fen Properties

Project
17-18 Market Place
Spalding

Description
Section K-K

Date: Dec 1996 Scale: 1:10

Drawing No.: 1504/20/019A Drawn: Checked: