


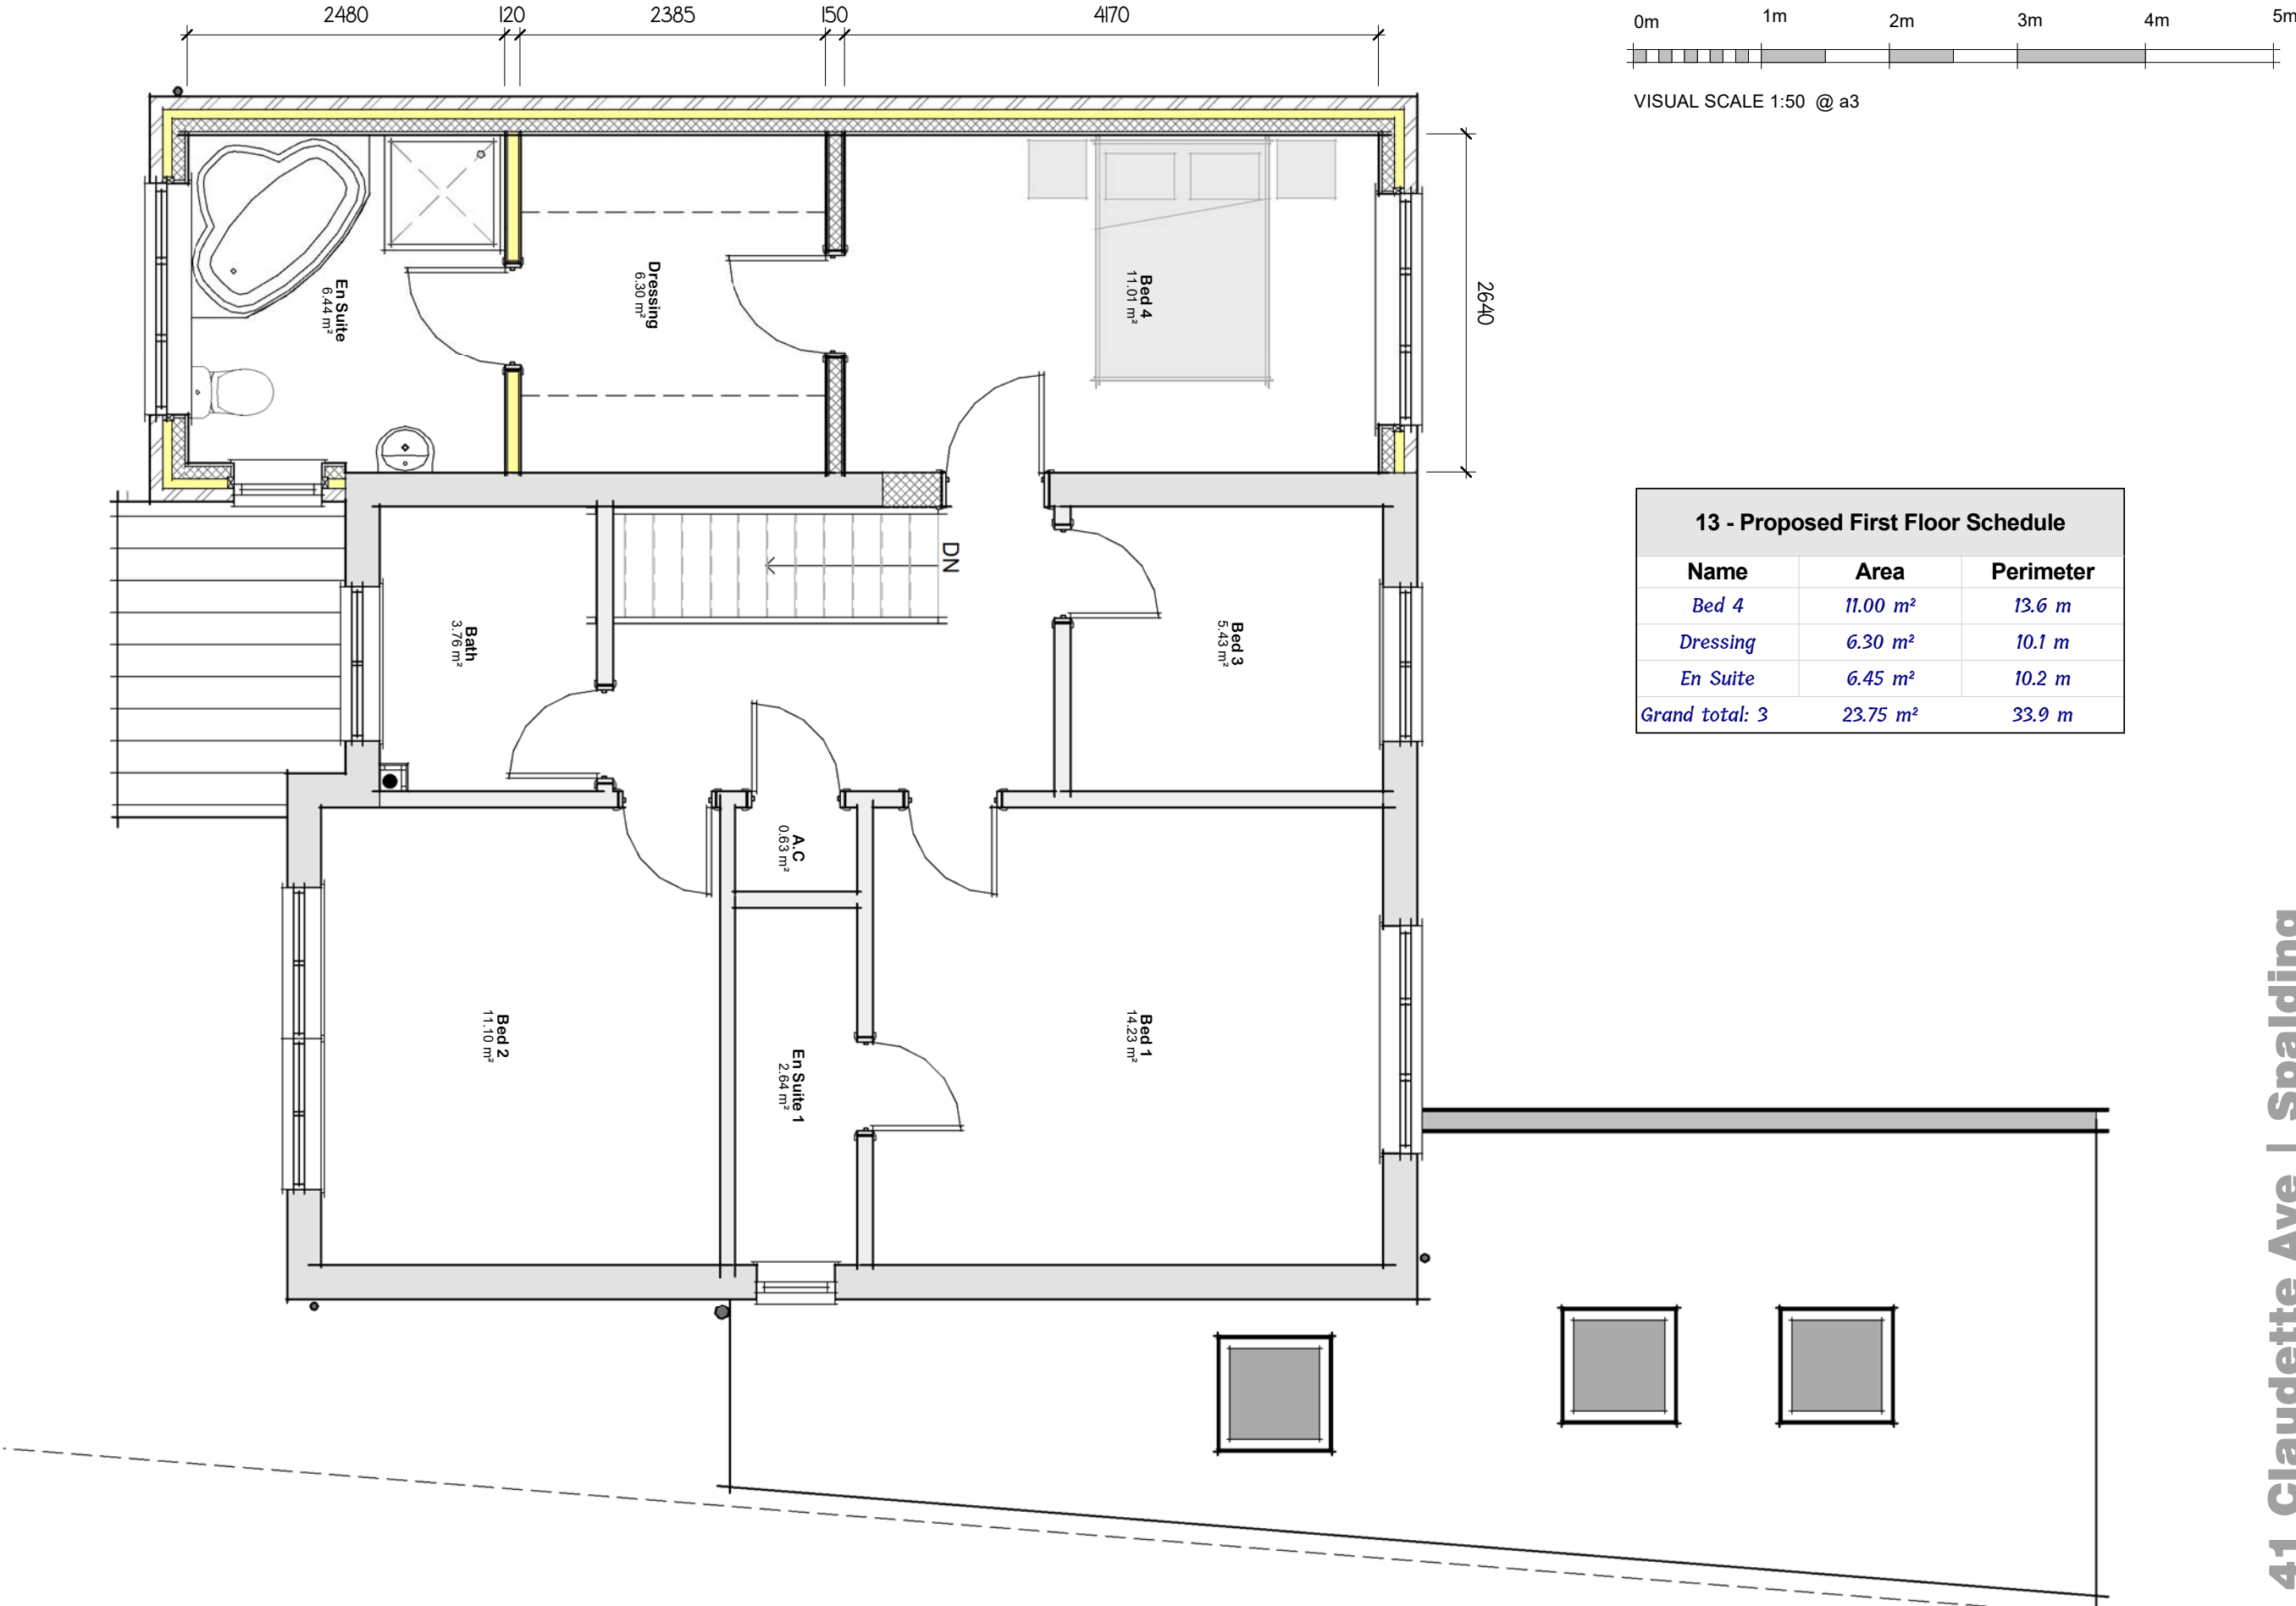

Proposed First Floor Layout

Drg No 2945 / 08 rev B



41 Claudette Ave | Spalding