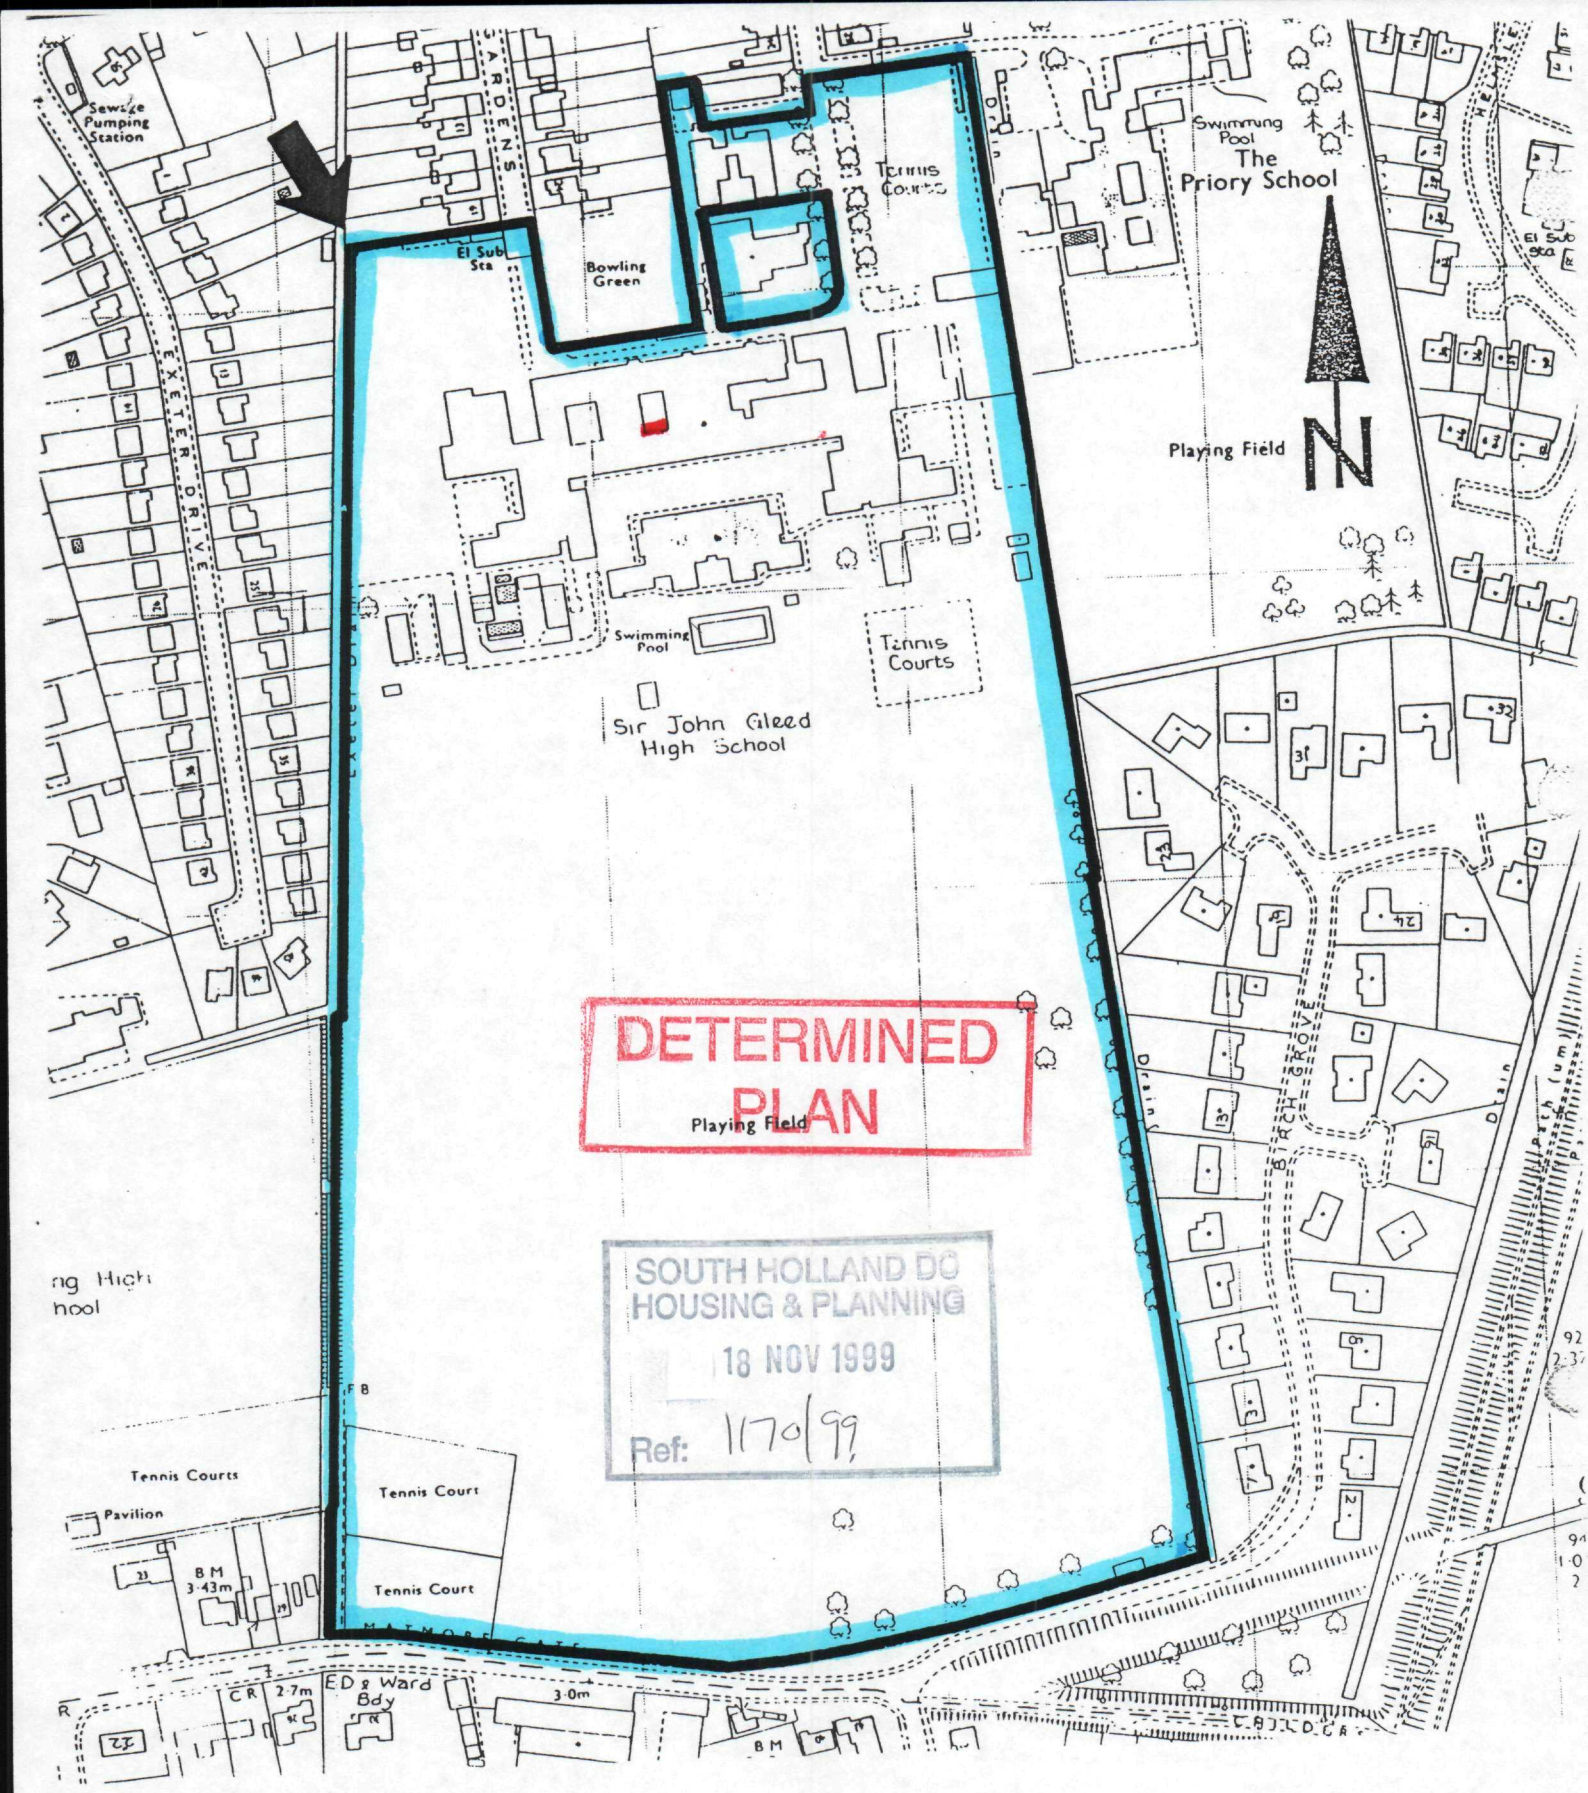


SPALDING - Sir John Gleed School for Girls and Boys

L.C.C.
- 5 NOV 1999
HIGHWAYS & PLANNING DIRECTORATE

LINCOLNSHIRE COUNTY COUNCIL
County Offices Lincoln

Reproduced from/Based upon the O.S. Map with the sanction of the Controller of H.M. Stationery Office.
CROWN COPYRIGHT RESERVED

Date .....

scale 1:2500
date June 92
drawn LM

L&BC
A Professional Consultancy of Lincolnshire County Council