


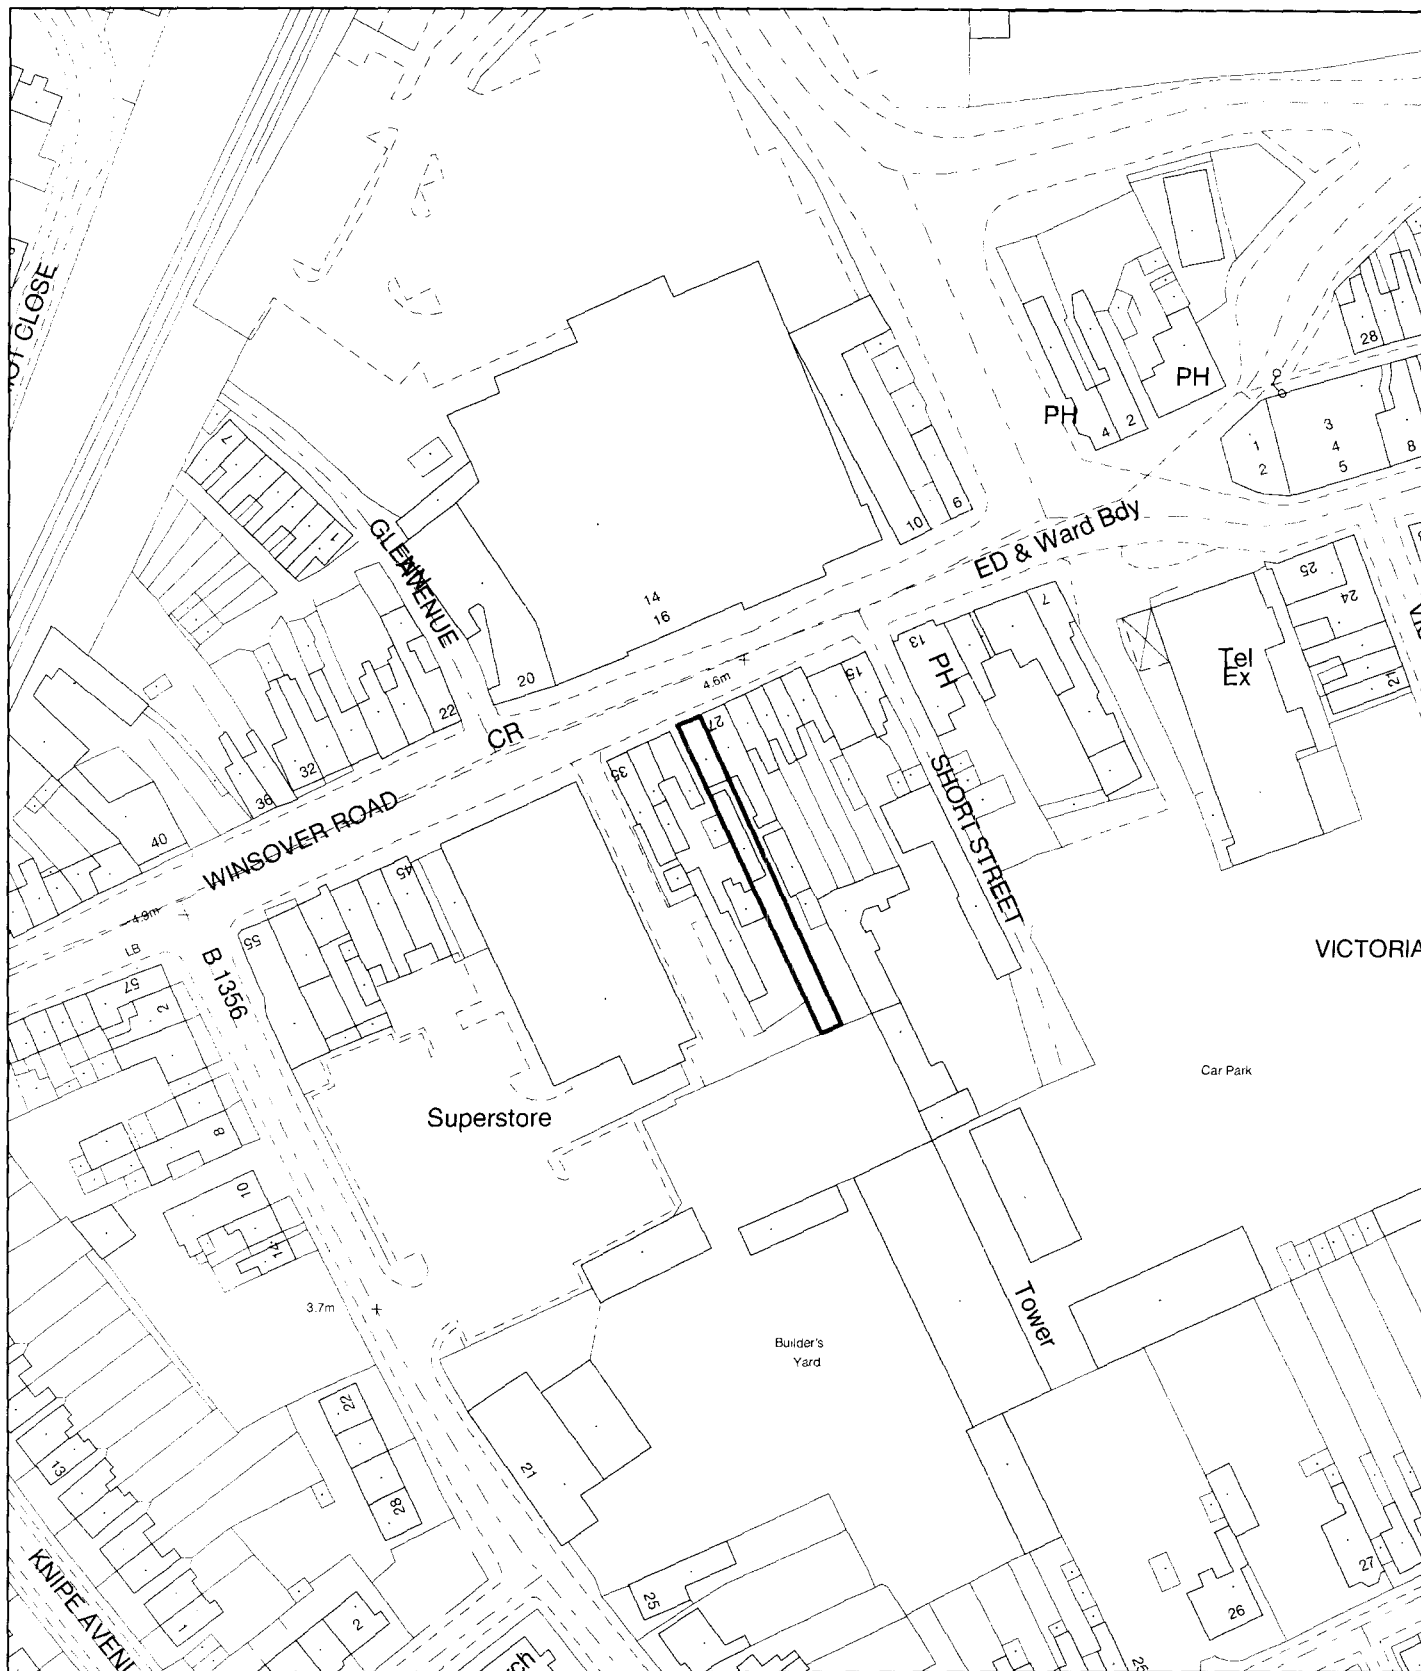

**Planning Application Location Plan
Ward Member Notification**

H16/1172/01

Scale: 1:1250

Housing and Planning Services Department

Council Offices, Priory Road, Spalding, Lincolnshire

PLEASE DO NOT COPY THIS PLAN

This map is reproduced from Ordnance Survey material with permission of Ordnance Survey on behalf of Her Majesty's Stationary Office (c) Crown copyright. Unauthorised reproduction infringes Crown copyright and may lead to prosecution or civil proceedings. South Holland District Council 16070110 0004





This copy has been produced specifically for the map return scheme purposes only. No further copies may be made.

29 WINSOVER ROAD

SPALDING, Lincs

PE11 1EG

Council Offices, Priory Road, Spalding,
Lincolnshire PE11 2XE

This map is reproduced from Ordnance Survey material with permission of Ordnance Survey on behalf of Her Majesty's Stationary Office (c) Crown copyright. Unauthorised reproduction infringes Crown copyright and may lead to prosecution or civil proceedings. South Holland District Council LA079413 2001

SOUTH HOLLAND DISTRICT COUNCIL
HOUSING & PLANNING
Scale 1:2500
- 3 OCT 2001
Ref. 1172/01
N