
THIS DRAWING IS THE PROPERTY OF PE MA DESIGN CONSULTANCY LIMITED. AND IS ISSUED ON THE CONDITION THAT IT IS NOT REPRODUCED, DISCLOSED OR COPIED TO ANY UNAUTHORISED PERSON IN WHOLE OR PART WITHOUT PRIOR WRITTEN CONSENT.

NO DIMENSIONS ARE TO BE SCALED FROM THIS DRAWING. ALL DIMENSIONS STATED MUST BE VERIFIED ON SITE. THE ARCHITECT MUST BE ADVISED OF ANY DISCREPANCIES PRIOR TO ANY ITEM OF WORK BEING PUT IN HAND.
THIS DRAWING MUST BE READ TOGETHER WITH THE SPECIFICATION, BILL OF QUANTITIES AND RELATED DRAWINGS.

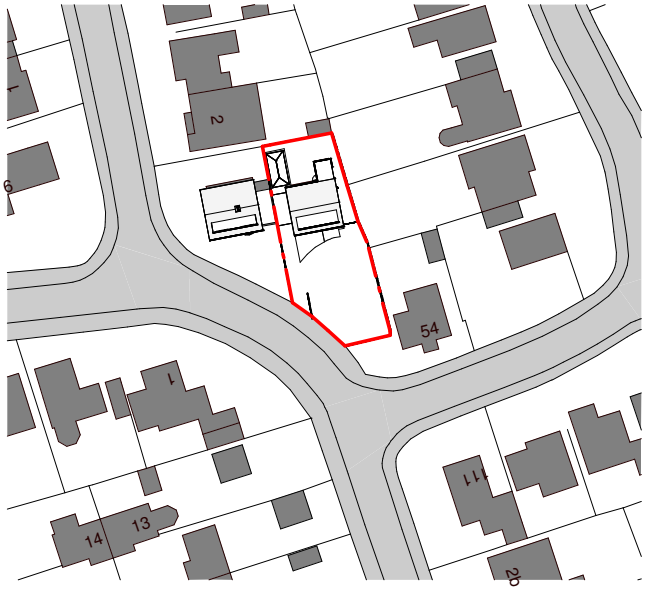

Ordnance Survey, (c) Crown Copyright 2018. All rights reserved. Licence number 100022432

Location Plan

1 : 1250

Rev	Description	Date

STATUS

PURPOSE OF ISSUE
FEASIBILITY

DESIGNER

PE MA design • consultancy

CLIENT

Mr Puskovas

PROJECT

Bedroom First Floor Extension

TITLE

Location Plan

DRAWN BY	CHECKED BY	DATE
GM	PE MA	14.11.18

SCALE	SHEET	PATH
1 : 1250	A4	C:\Users\Gustavs\Documents\Projects\1021_2 Chaucer's Wren\1021_PEMA_01_M3_AD_Planning Model Bedroom Extension.rvt

DRAWING NUMBER
1021 P100

REV

North

Scale 1:1250 0 10 30 60 120m