misc. hedge i.e. elder, thorn

horse chestnut - mature - extg

leylandii hedge - extg

bedroom
bedroom
en suite
bathroom
bedroom
utility
w/c
a/c
cloaks
lounge
kitchen/diner
entrance hall
dining

garage

laurel hedge - extg

laurel hedge - extg

GROUND FLOOR/ BLOCK PLAN

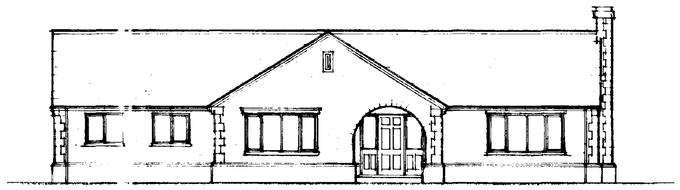

W N WEST

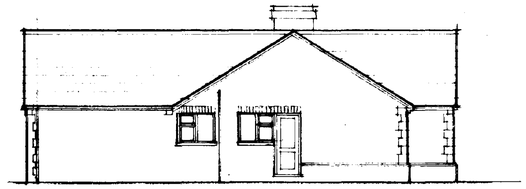

N N EAST

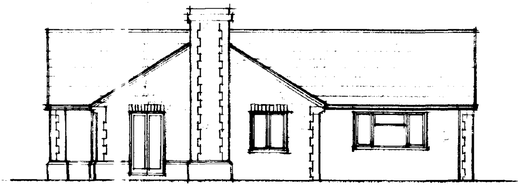

S S WEST

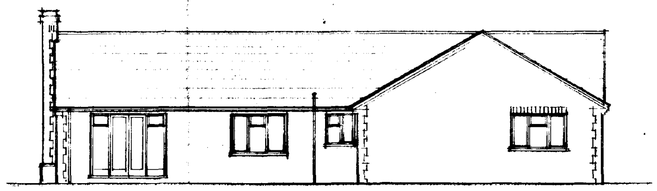

E S EAST

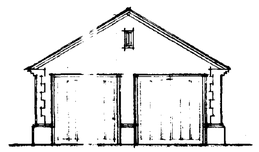

NORTH

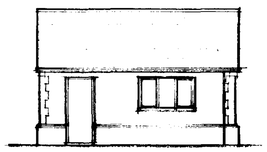

EAST

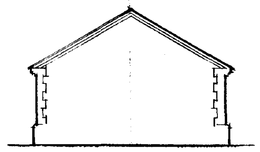

SOUTH

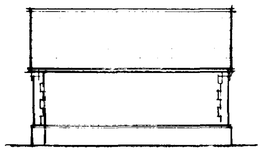

WEST

NORTH EAST SOUTH WEST

A		
	Date	Revisions

© copyright

East Midlands Design Associates
"Willow Lodge",
Horseshoe Road,
Spalding,
Lincs. PE11 3JA
Tel: Spalding (0775) 767968

Client
Mr & Mrs P Wright

Job Title
Three bed bungalow and garage at
Plot 19, Monks House,
Spalding, Lincs

Drawing Title
Plan
&
Elevations

Scale 1:100

Date 5/12/95 | Drawn by AL

Drg. No. 95/74/01 | Rev

DETERMINED PLAN

SOUTH HOLLAND DC
HOUSING & PLANNING
07 DEC 1995
Ref: 1172/95