



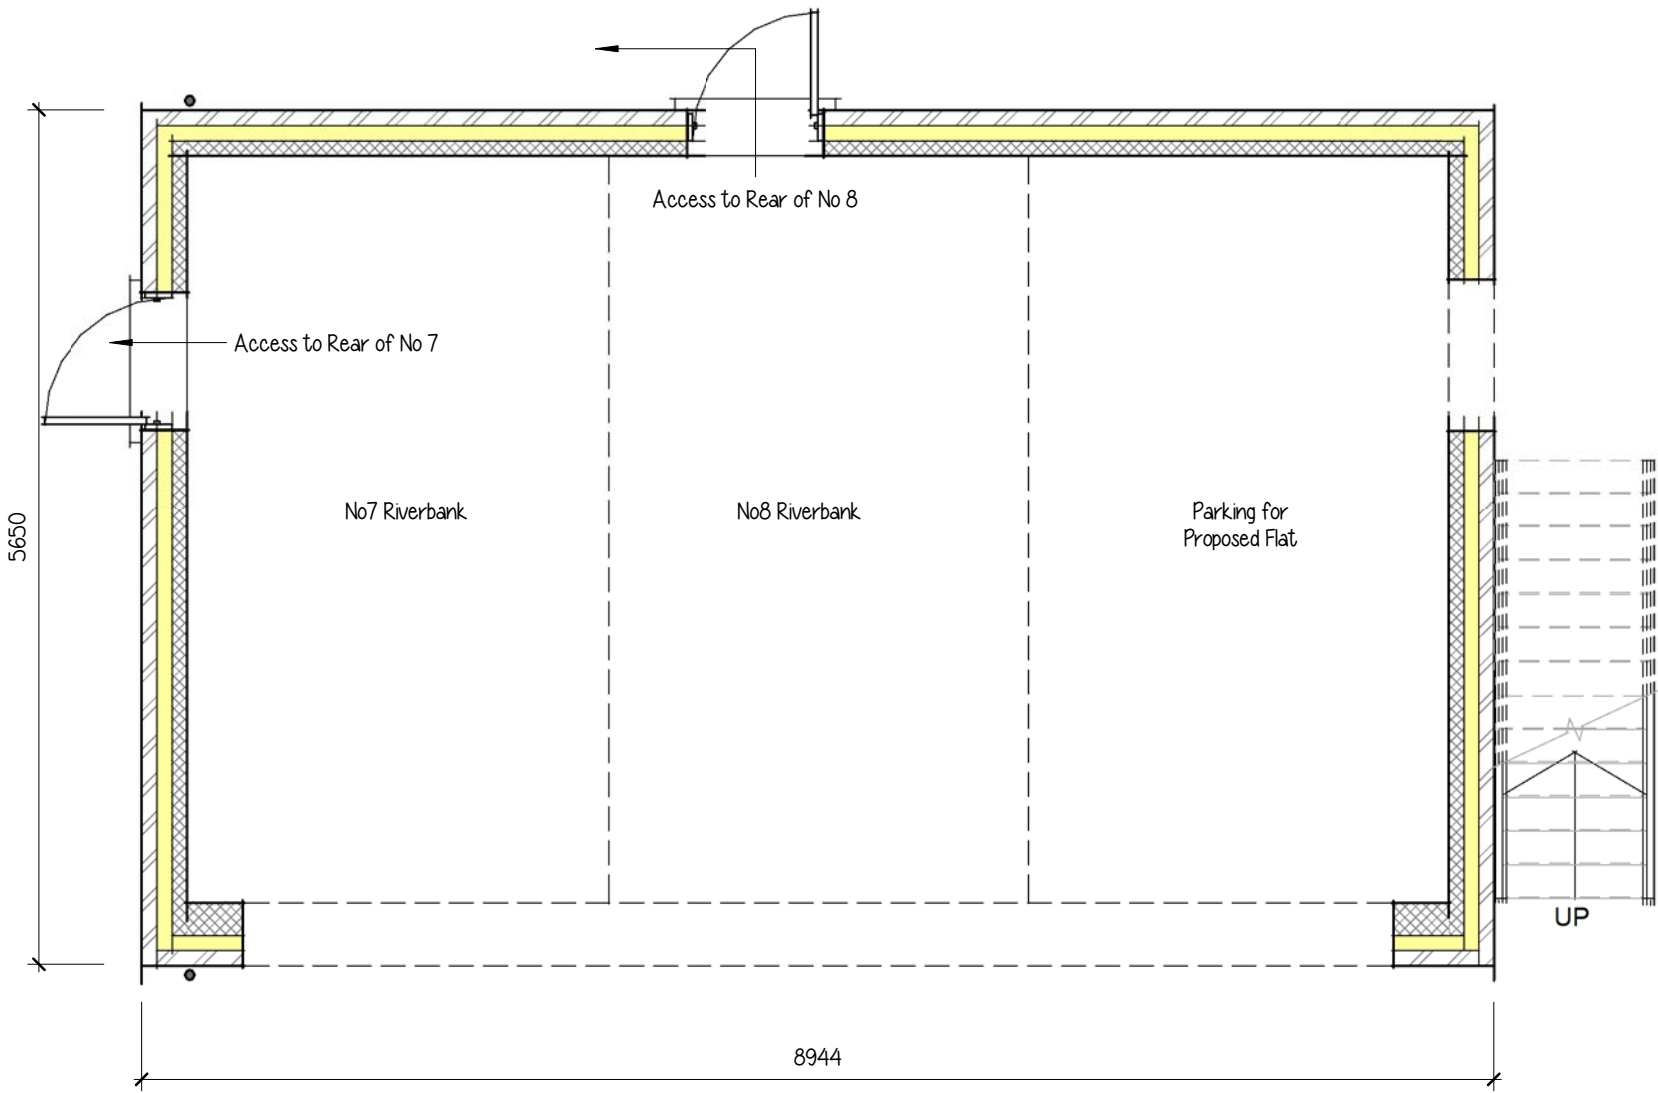

Proposed Ground Floor

Drg No 2956 / D02 rev B

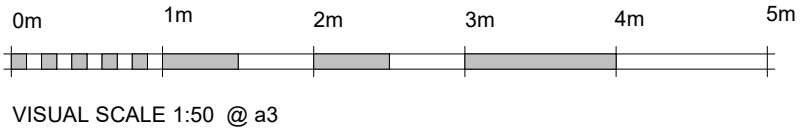

r/o 7 & 8 Riverbank | Spalding