


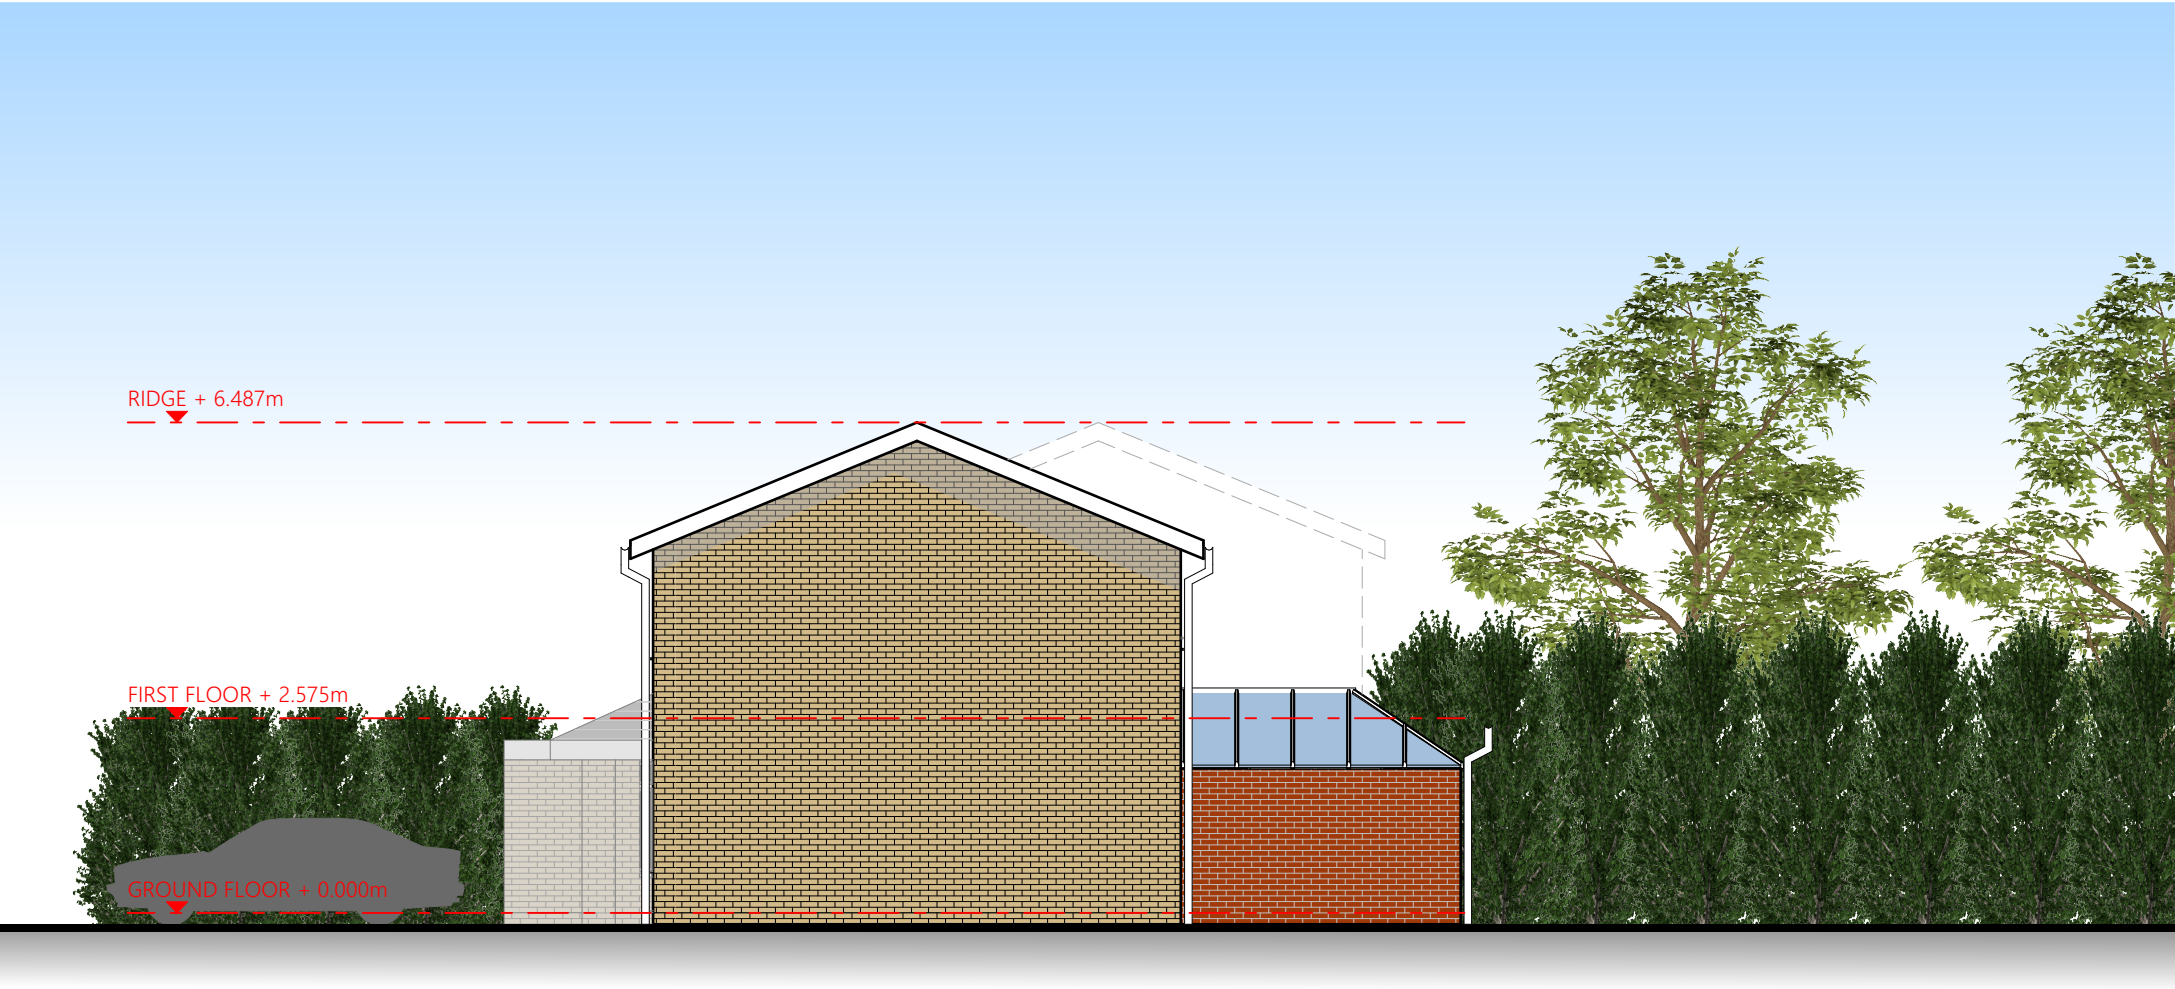


E-01 Elevation (South-East)
Scale: 1:100




E-02 Elevation (North-East)
Scale: 1:100



E-03 Elevation (South-West)
Scale: 1:100

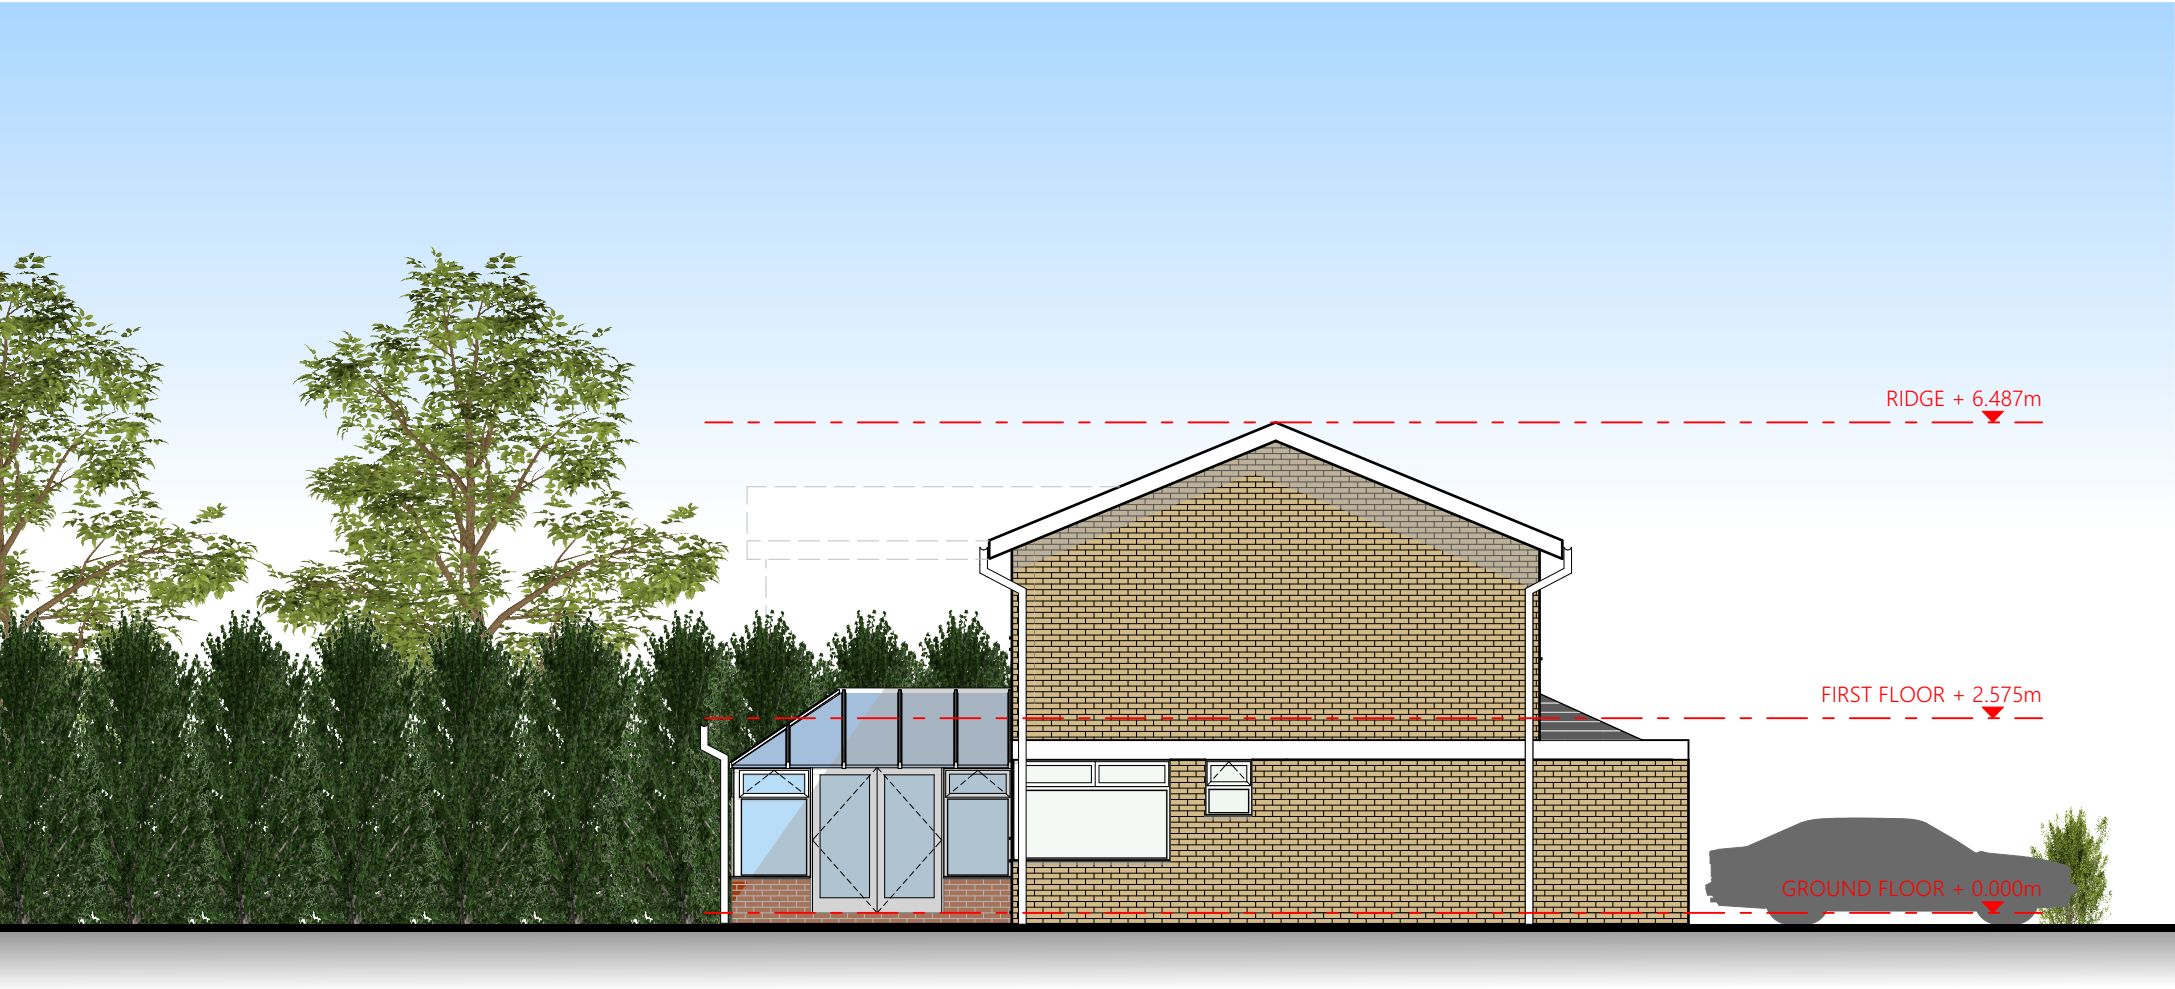

E-04 Elevation (South-West)
Scale: 1:100

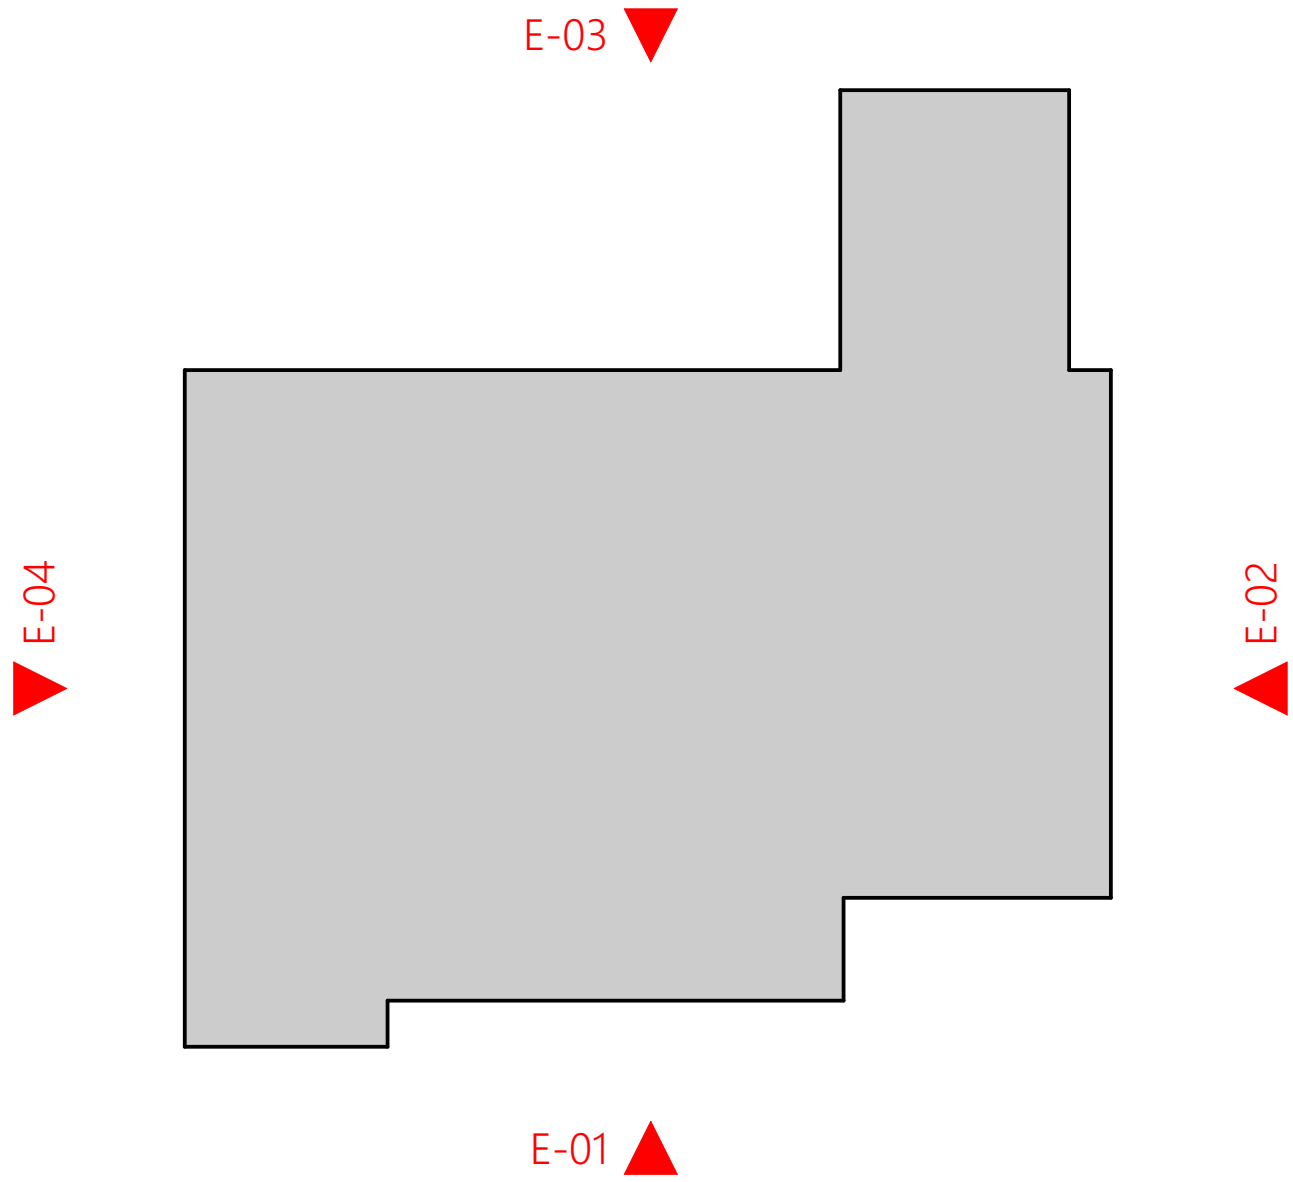

Key Plan
Scale: 1:100

PLANNING DRAWING

PROJECT: 67 West Elloe Ave Spalding

DRAWING: Existing GA Elevations

PROJECT No: 0018
DWG No: 0250

SCALE: VARIES @ A1
DATE: FEB 2020



Do not scale from this drawing dimensions and levels to be checked on site by the contractor all dimensions in millimeters unless otherwise noted. The title, copyright and confidential information in this document belongs to Urbanli Designs. Copyright 2020. All rights reserved. You may not reproduce this document or disclose it to others without the consent of Urbanli Designs.