


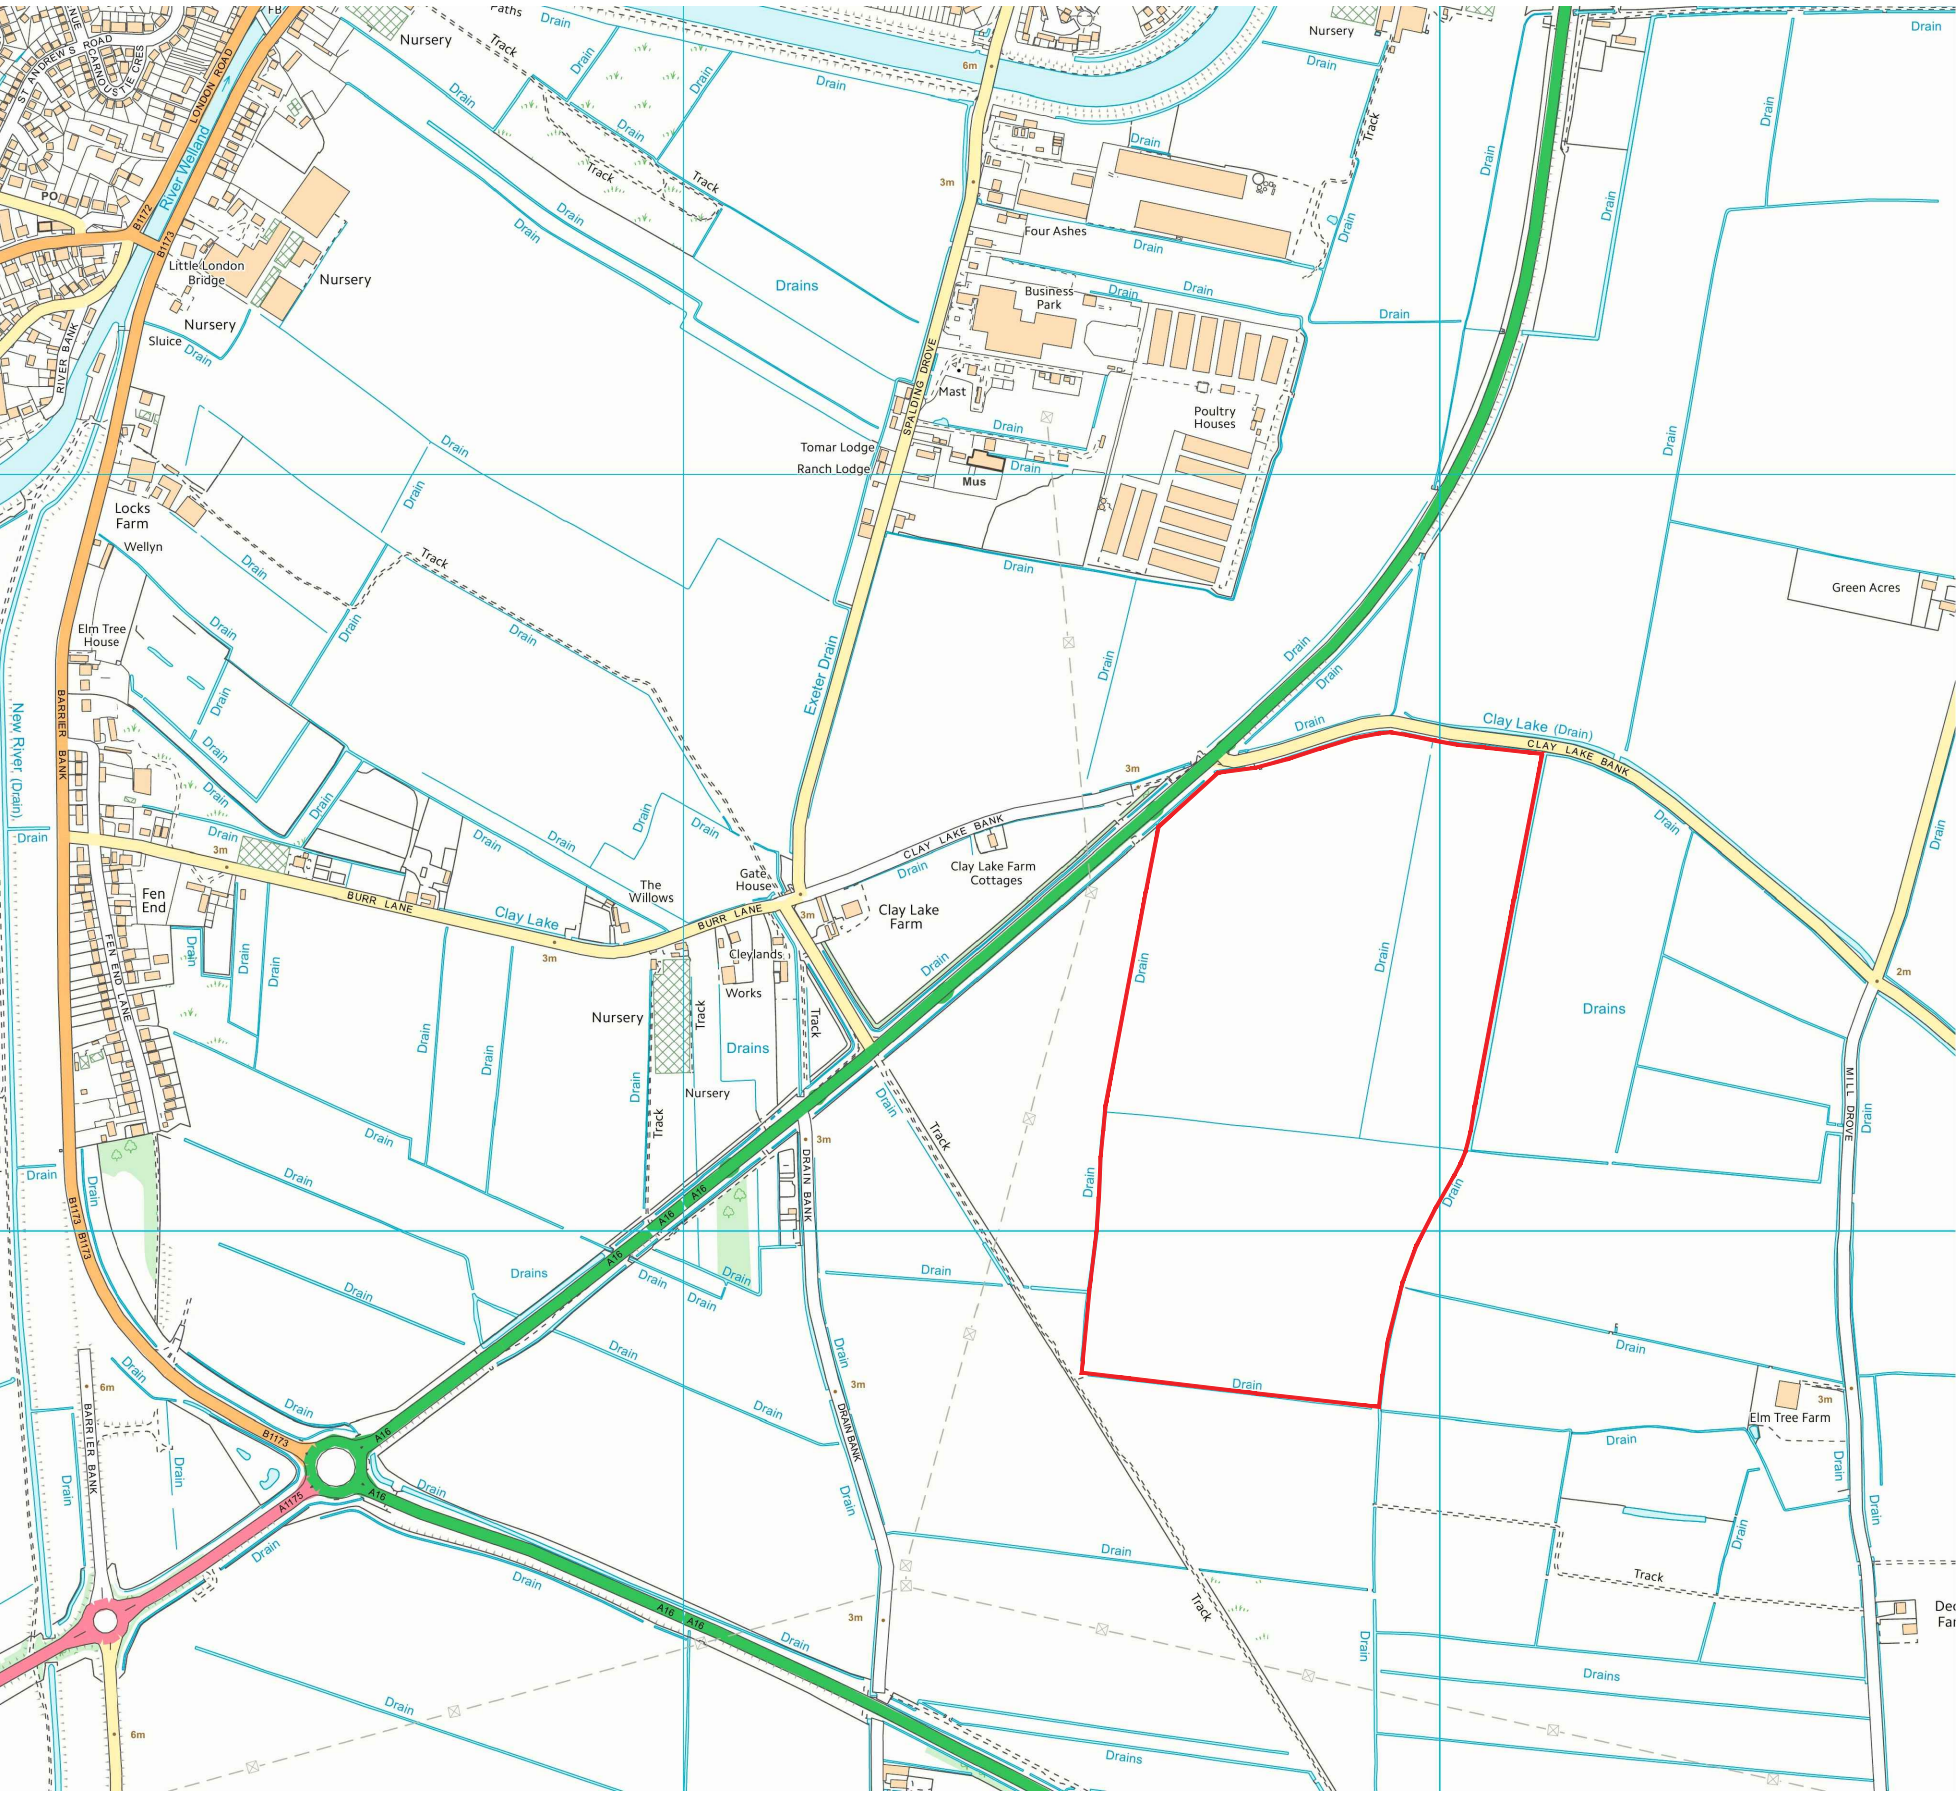

Notes

Ordnance Survey Map
© Crown Copyright 2017. OS Licence No: AR 100010613

A	WW	Client name revised	4.12.17
Rev	By	Notes	Date

rdc Robert Doughty Consultancy 32 High Street, Helpington Sleaford, Lincolnshire NG34 0RA Tel: 01529 421646 Fax: 01529 421358 Email: admin@rdc-landplan.co.uk Web: www.rdc-landplan.co.uk		
Client Bridge Farm Nurseries Ltd & Clay Lake Farm Ltd		
Project A16/ Clay Lake Bank, Spalding		
Drawing title Location Plan		
Drawing No 1285-1_PL_LP01	Rev A	Drawn WW
Scale 1:10,000 @ A3	Date 10.11.17	Checked LMS