
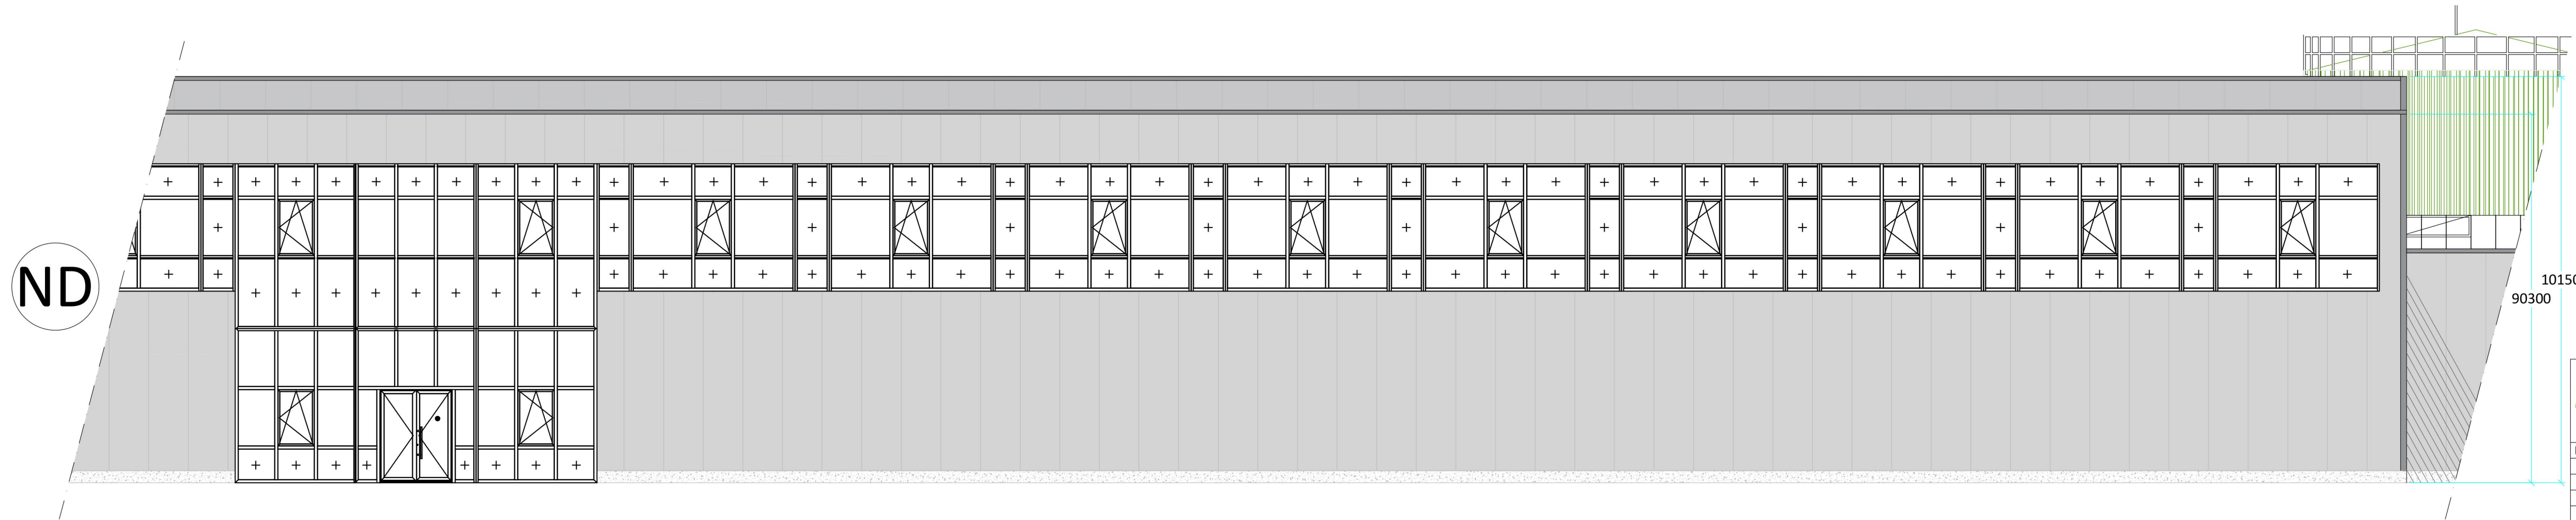
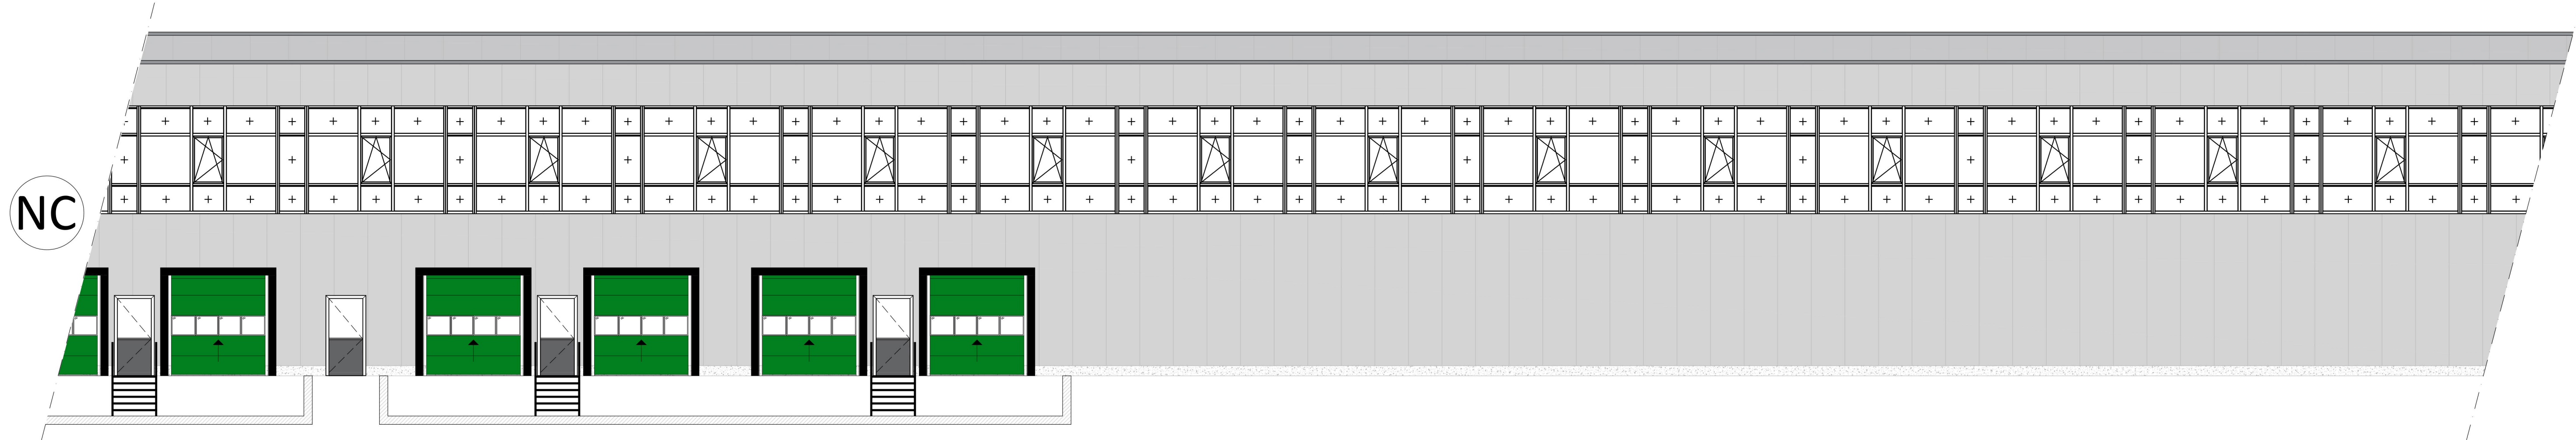
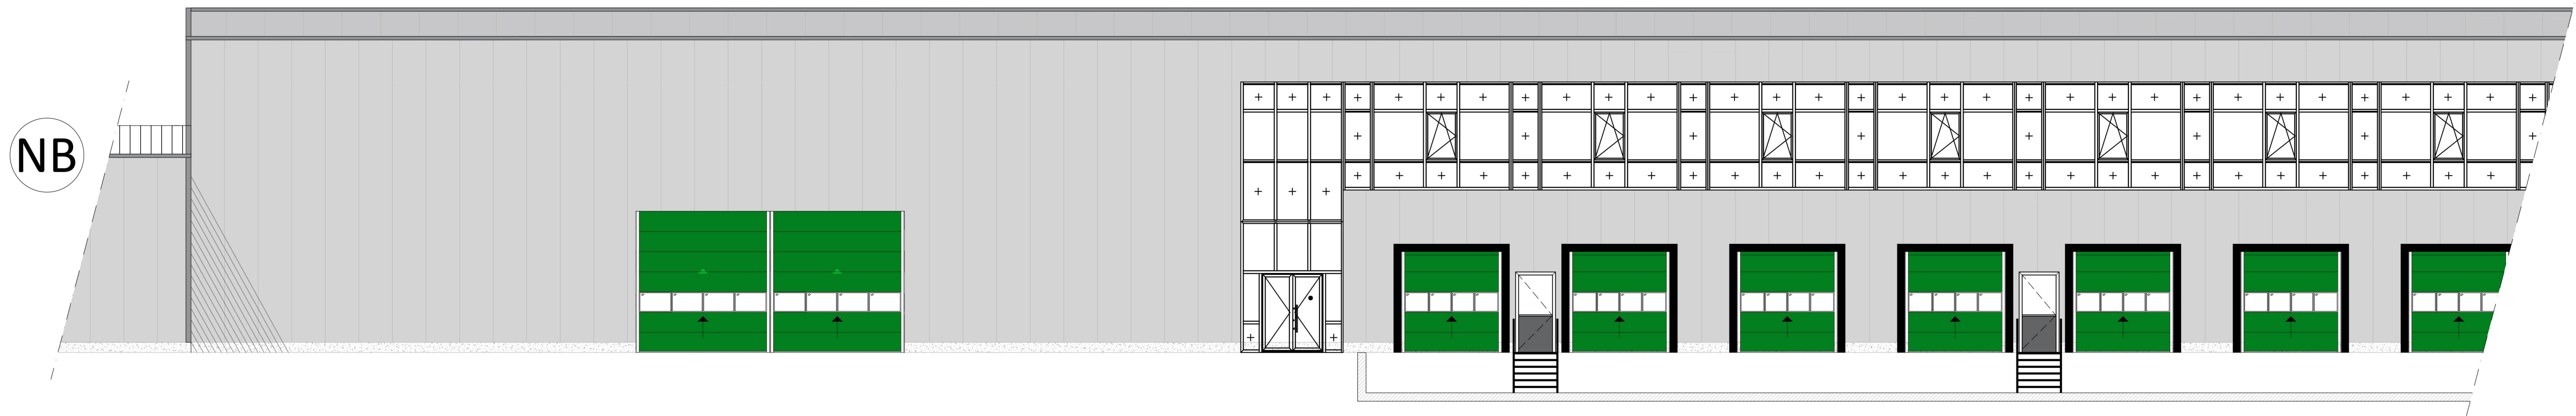
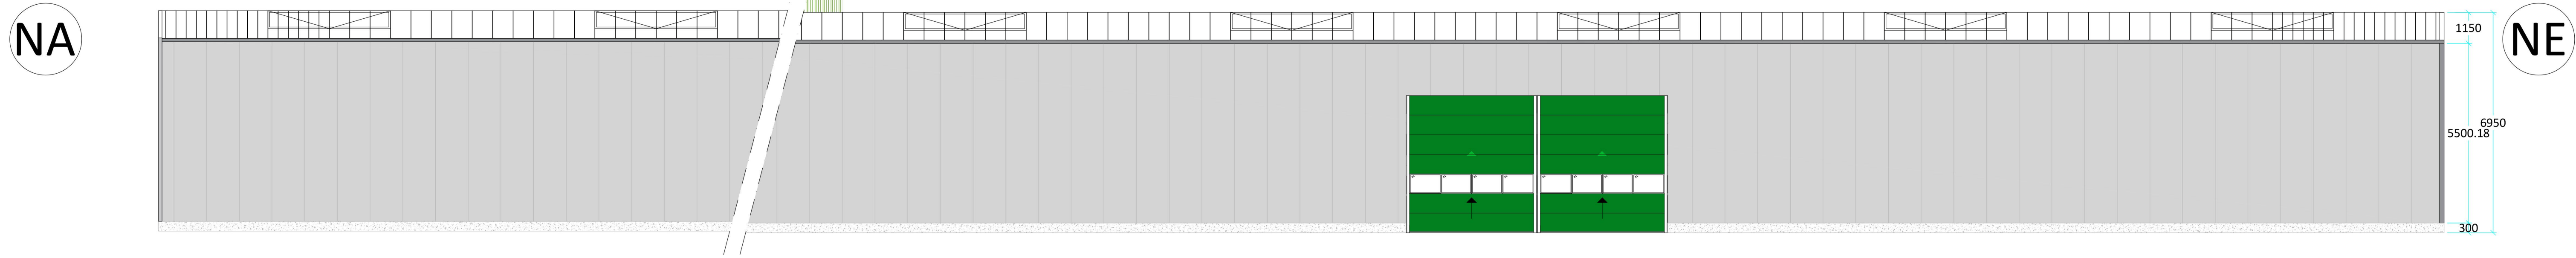


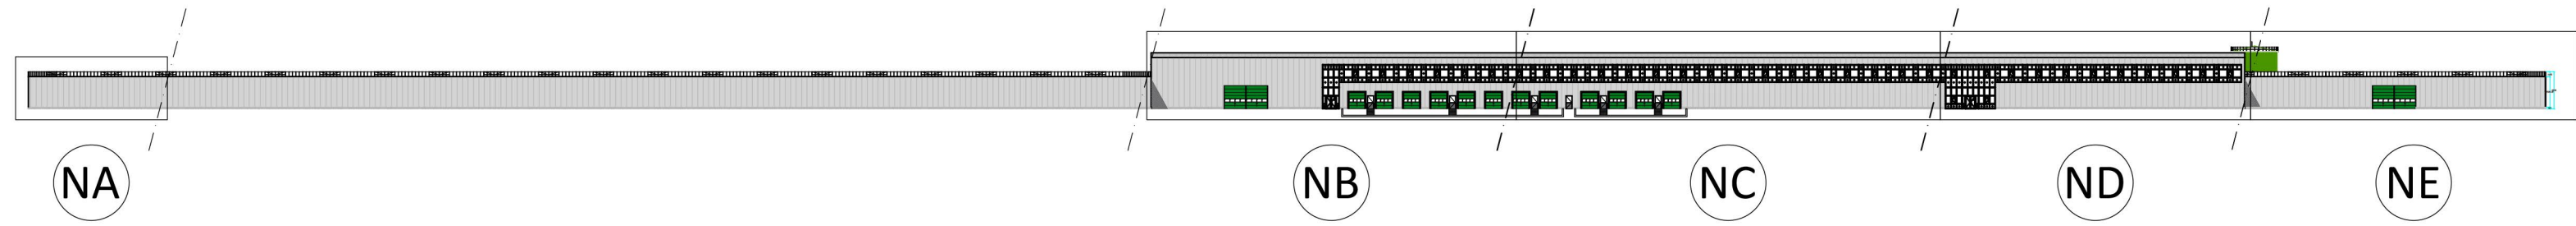

			Client:	Bridge Farm Nurseries Ltd & Clay Lake Farm Ltd
			Address:	-
			City:	-
			Country:	United Kingdom
Revision	Date	Drawn	Remarks	Scale:
1	-	-	-	1:1250 / 1:100
2	-	-	-	Drawn: R. Overdeest
3	-	-	-	Status: -
4	-	-	-	Date: 18-10-2017
DIMENSIONS IN MM			Drawingname:	North side view
				A1