



WA

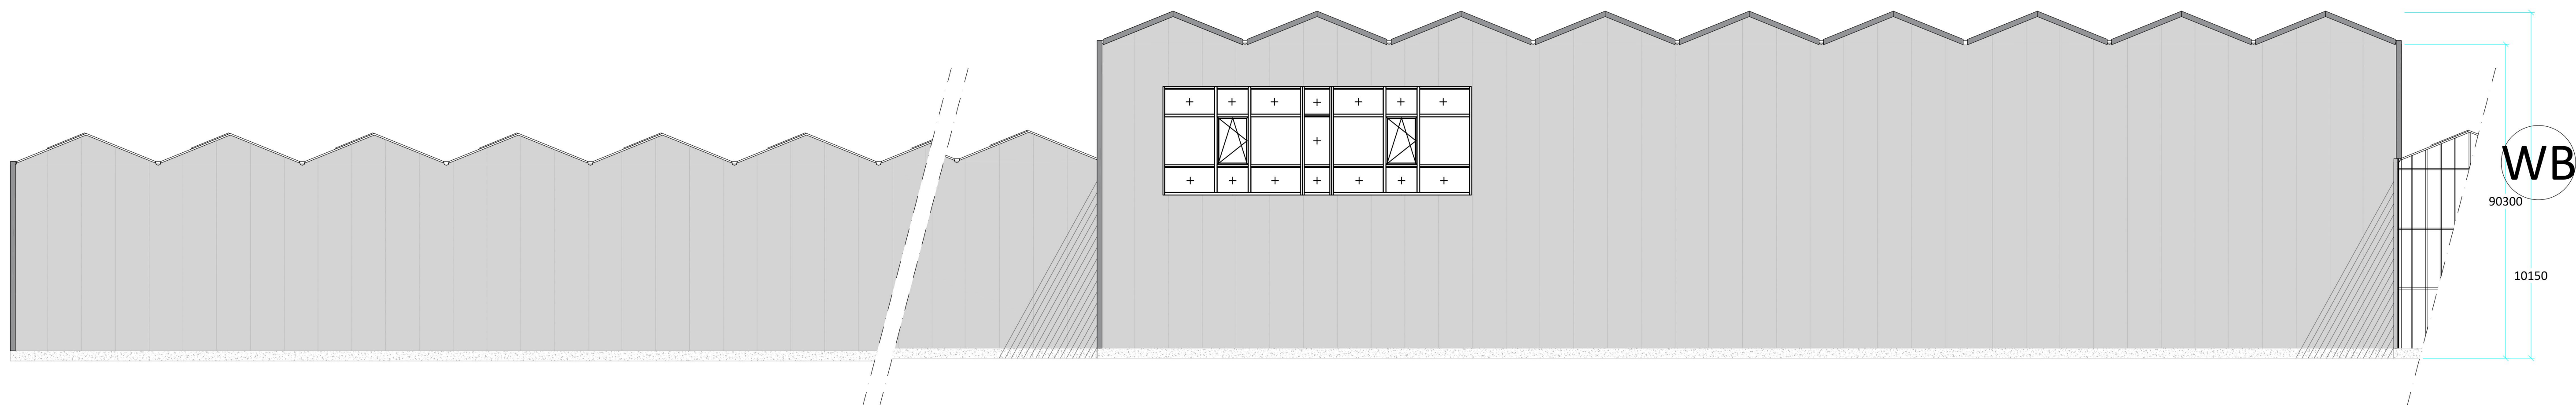


WB


WC

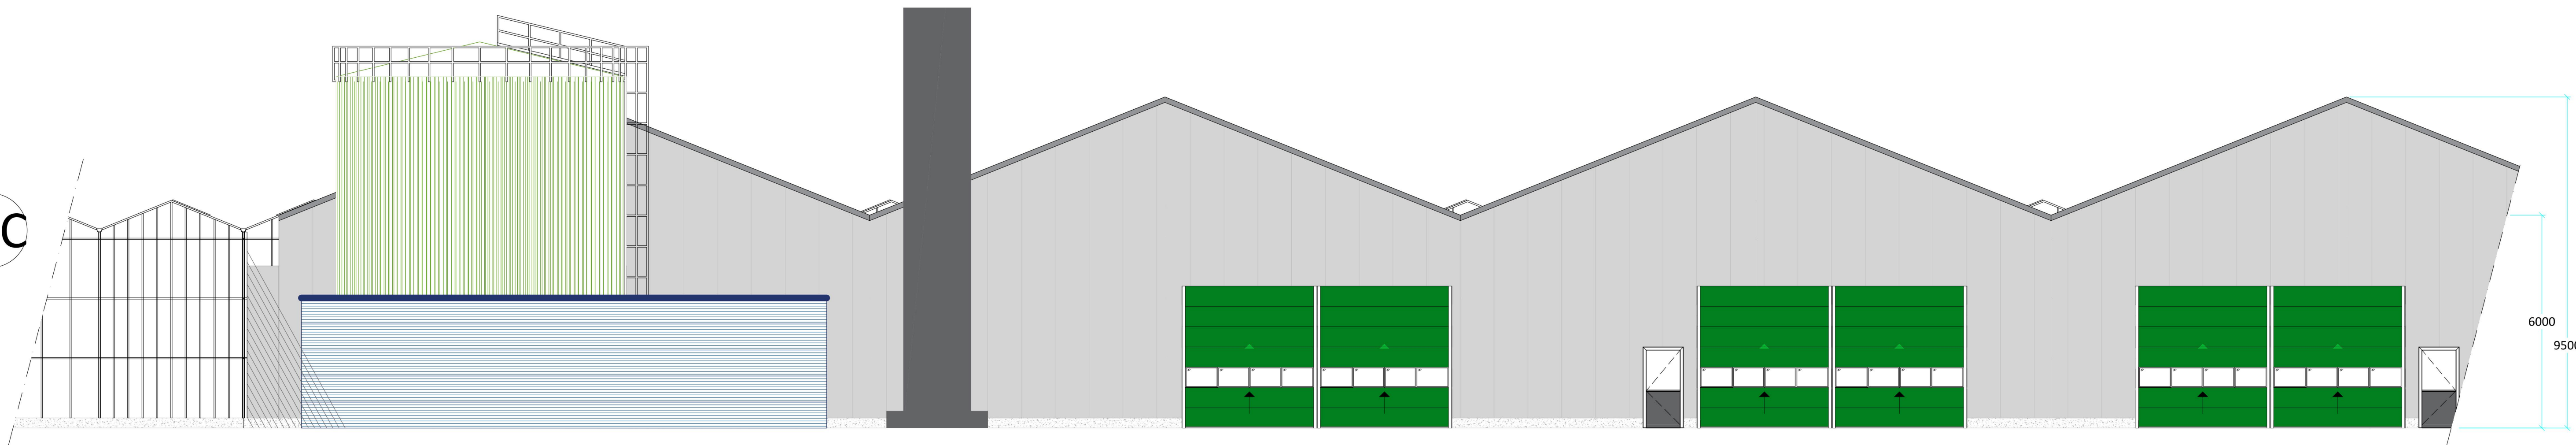

WD

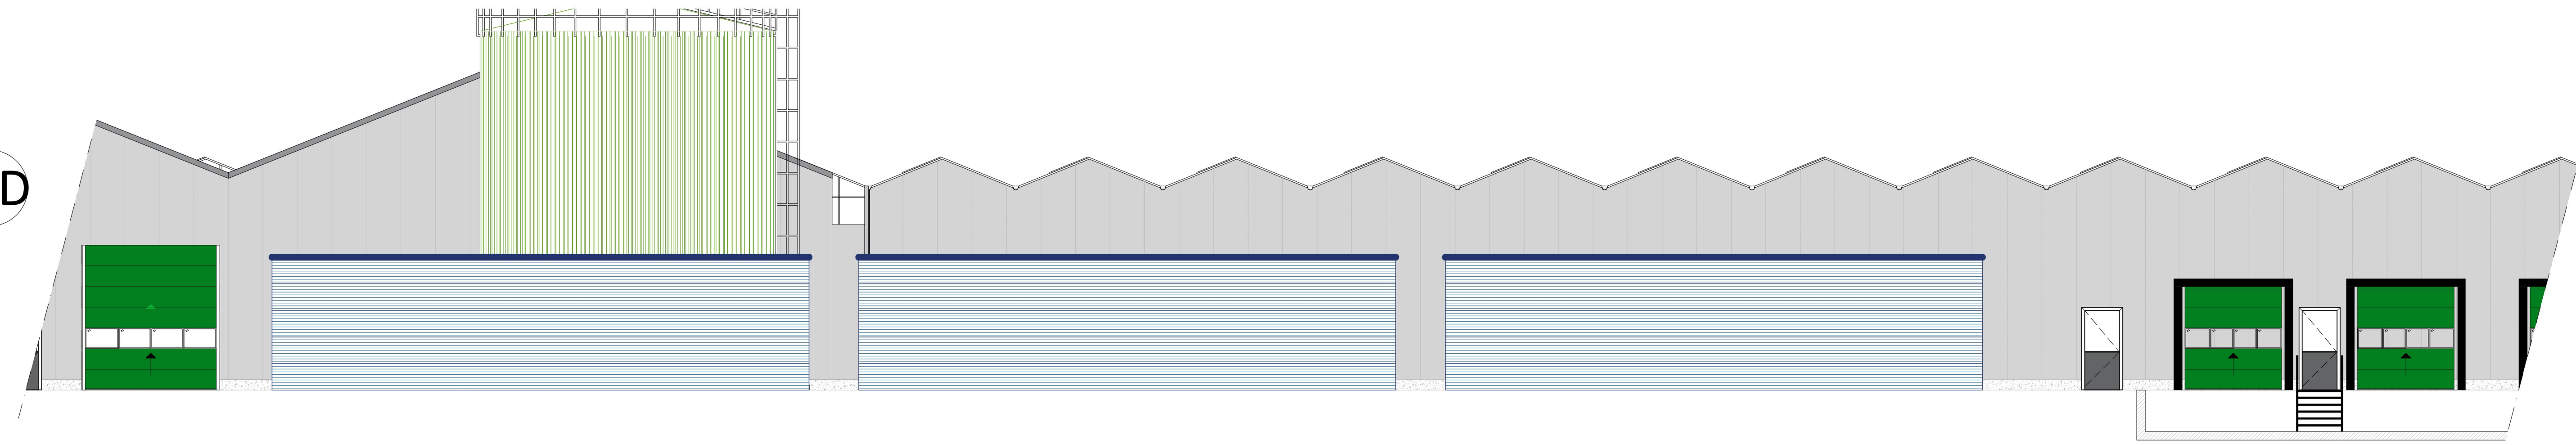

WE

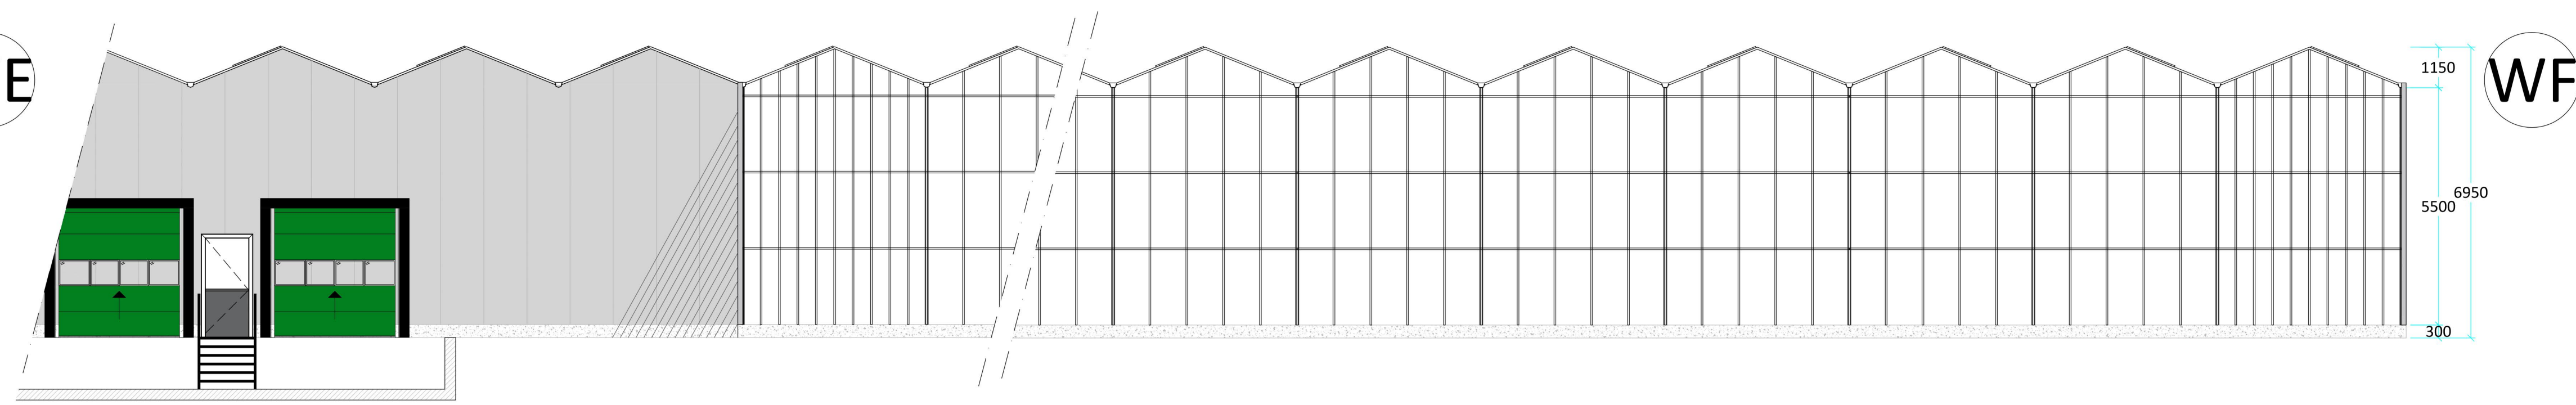

WF

				Client: Bridge Farm Nurseries Ltd & Clay Lake Farm Ltd	
				Address: -	
				City: -	
				Country: United Kingdom	
Revision	Date	Drawn	Remarks	Scale:	1:1250 / 1:100
1	-	-	-	Drawn:	R. Overdeest
2	-	-	-	Status:	-
3	-	-	-	Date:	18-10-2017
4	-	-	-		
DIMENSIONS IN MM				Drawingname:	West side view A1