
1250 (500x500)
Edit Plot

Ordnance Survey®

TF2623

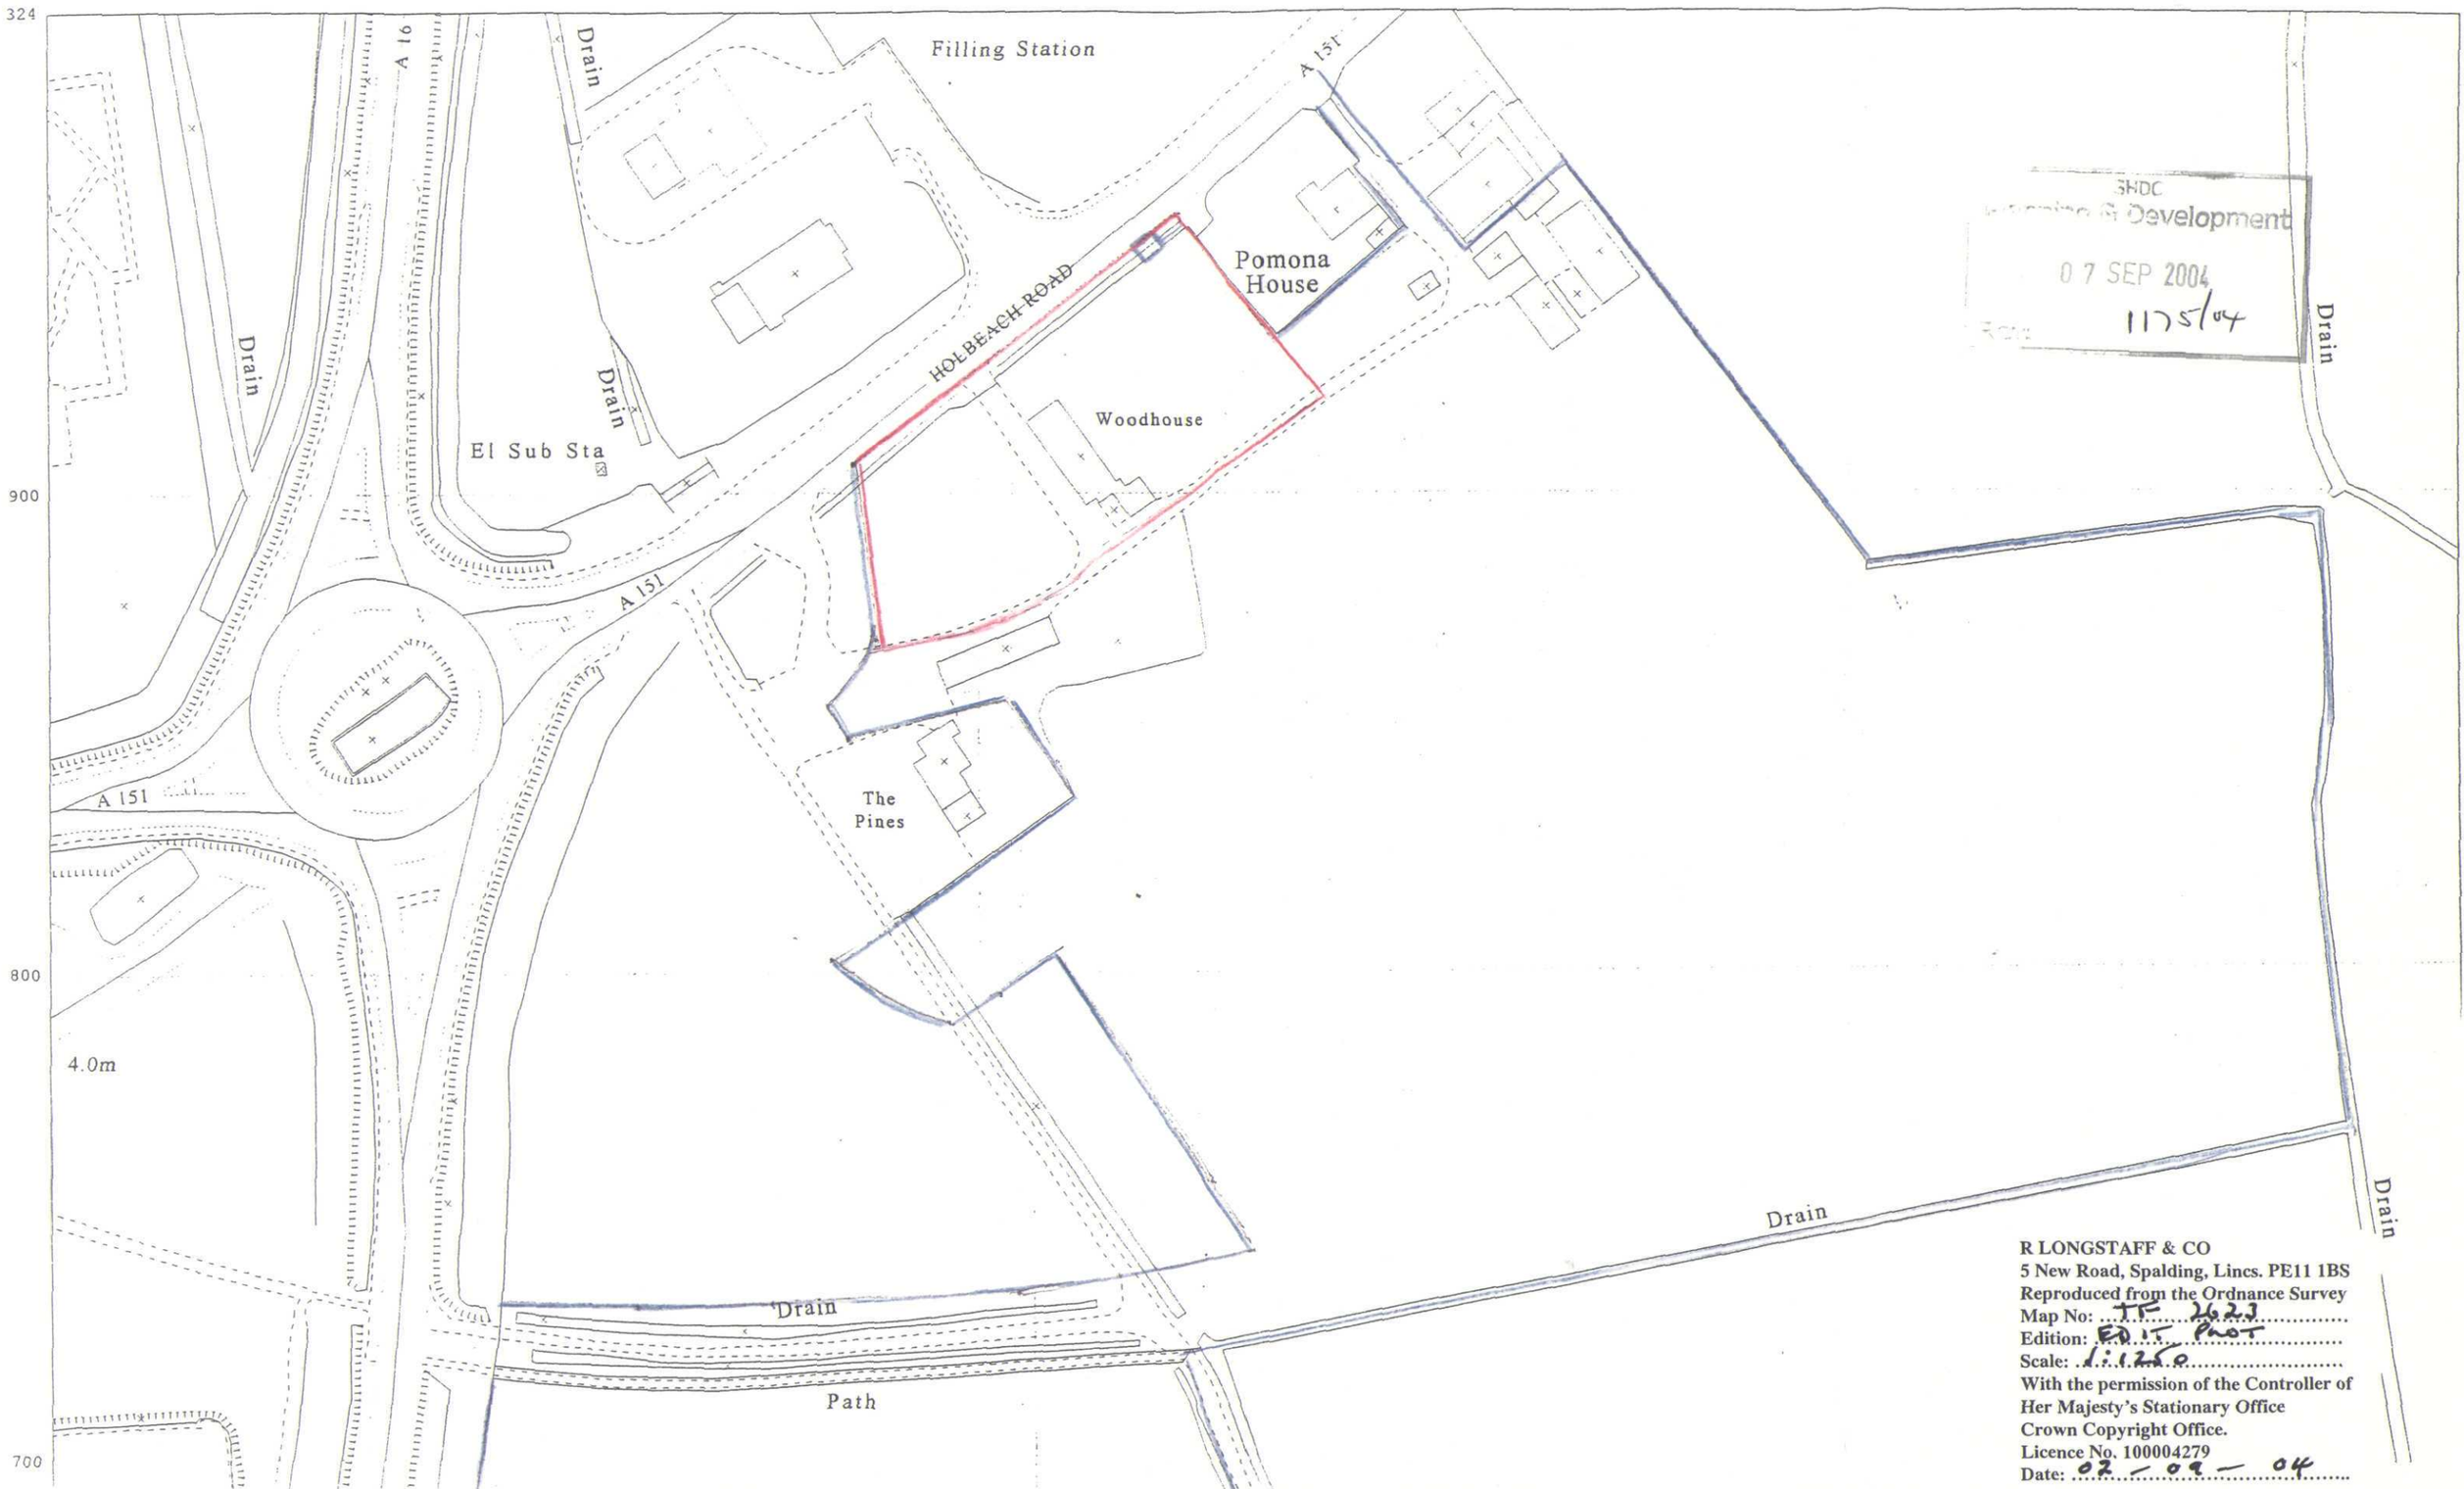

R LONGSTAFF & CO
5 New Road, Spalding, Lincs. PE11 1BS
Reproduced from the Ordnance Survey
Map No: TF 2623
Edition: EDIT PLOT
Scale: 1:1250
With the permission of the Controller of
Her Majesty's Stationary Office
Crown Copyright Office.
Licence No. 100004279
Date: 02 - 09 - 04