FEN END LANE

Route of existing public footpath retained

EP

EP

PROPOSED LIGHT COLUMN

EXISTING BRIDLEWAY

PROPOSED LIGHT COLUMN

BUND

PROPOSED LIGHT COLUMN

NORTHERN EXTRACT
Scale 1:250

EXISTING BRIDLEWAY

PROPOSED LIGHT COLUMN

BUND

5m

B1173

SOUTHERN EXTRACT
Scale 1:250


N

W

E

S

Proposed Solar Light Column, 4 No. Total

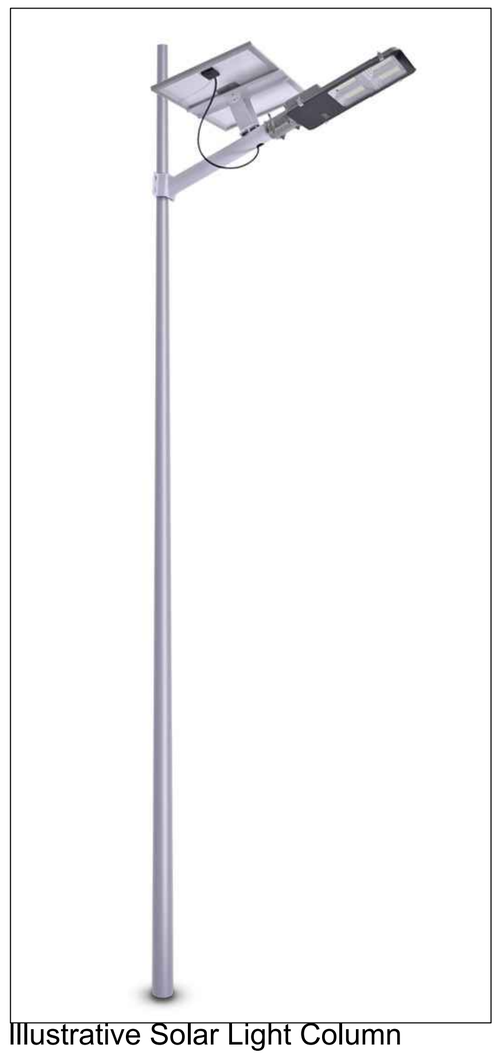

Illustrative Solar Light Column

Rev.	Date	Description

ASHLEY KING
DEVELOPMENTS

1 Goodison Road, Lincs Gateway Business Park,
Spalding, Lincs, PE12 6FY **T: 01406 490590**

PROJECT:
Proposed Development at Lincs Gateway, North Spalding

DRAWING:
Solar Light Columns

SCALE: 1:250@A1 DRAWN: MII

DATE: DEC.2022 REVISION: /

DRAWING No: 96-PL-LC-01