





VISUAL SCALE 1:100 @ a3

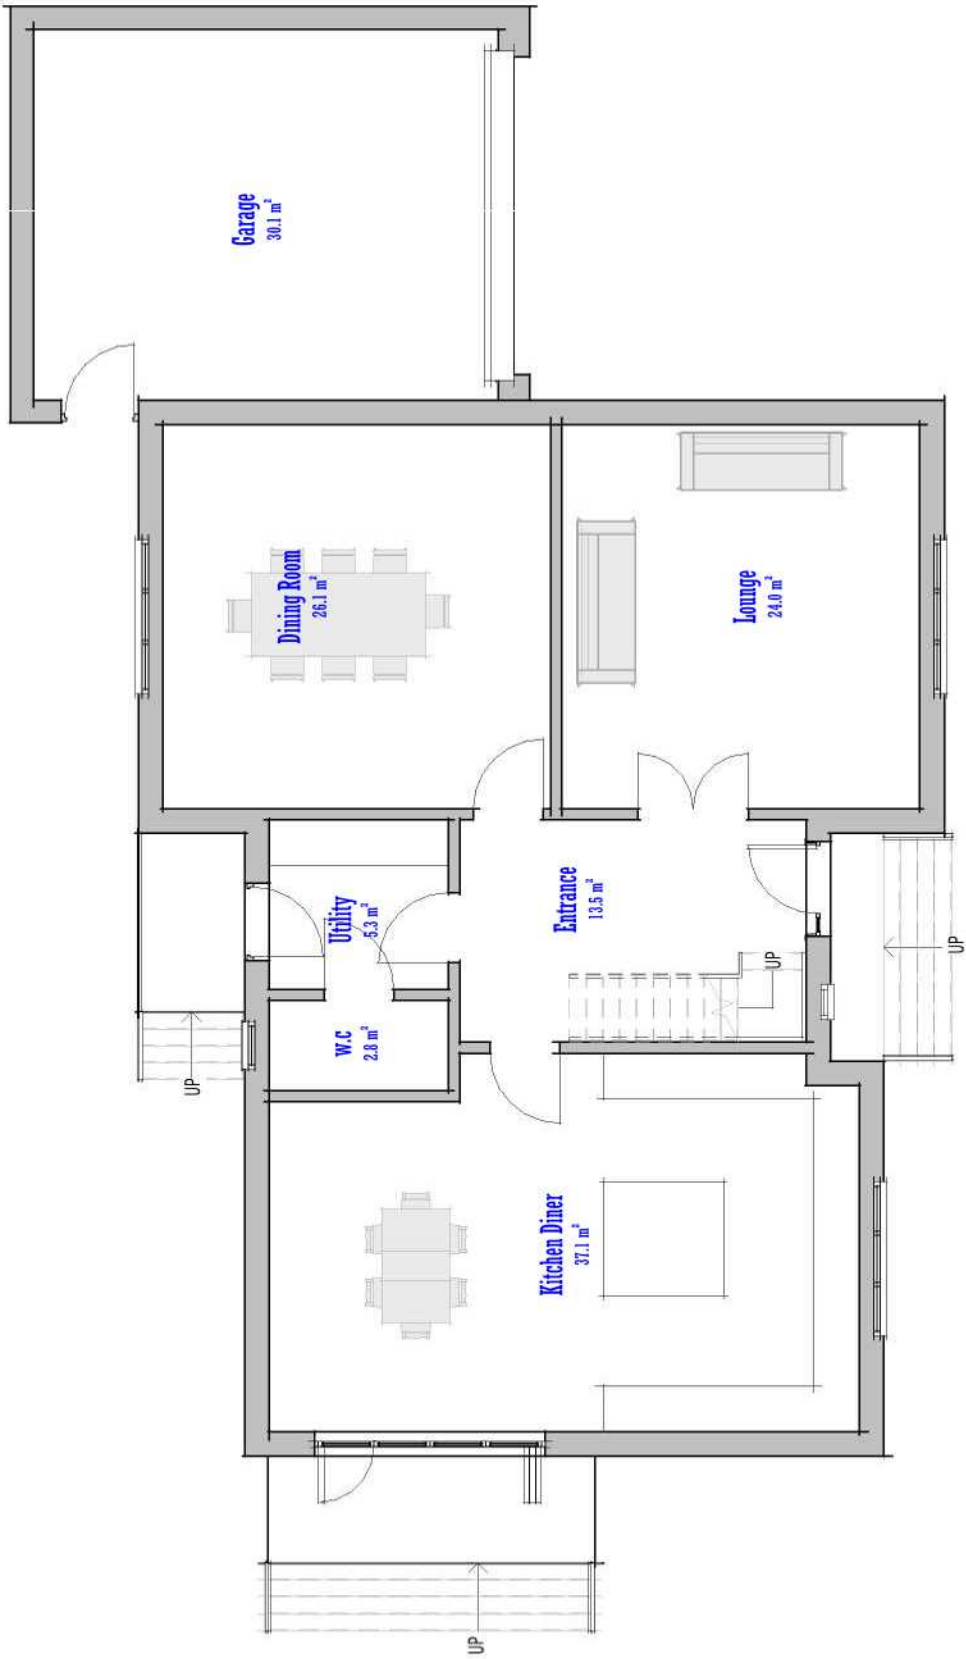

Plan 01 - Ground
1 : 100

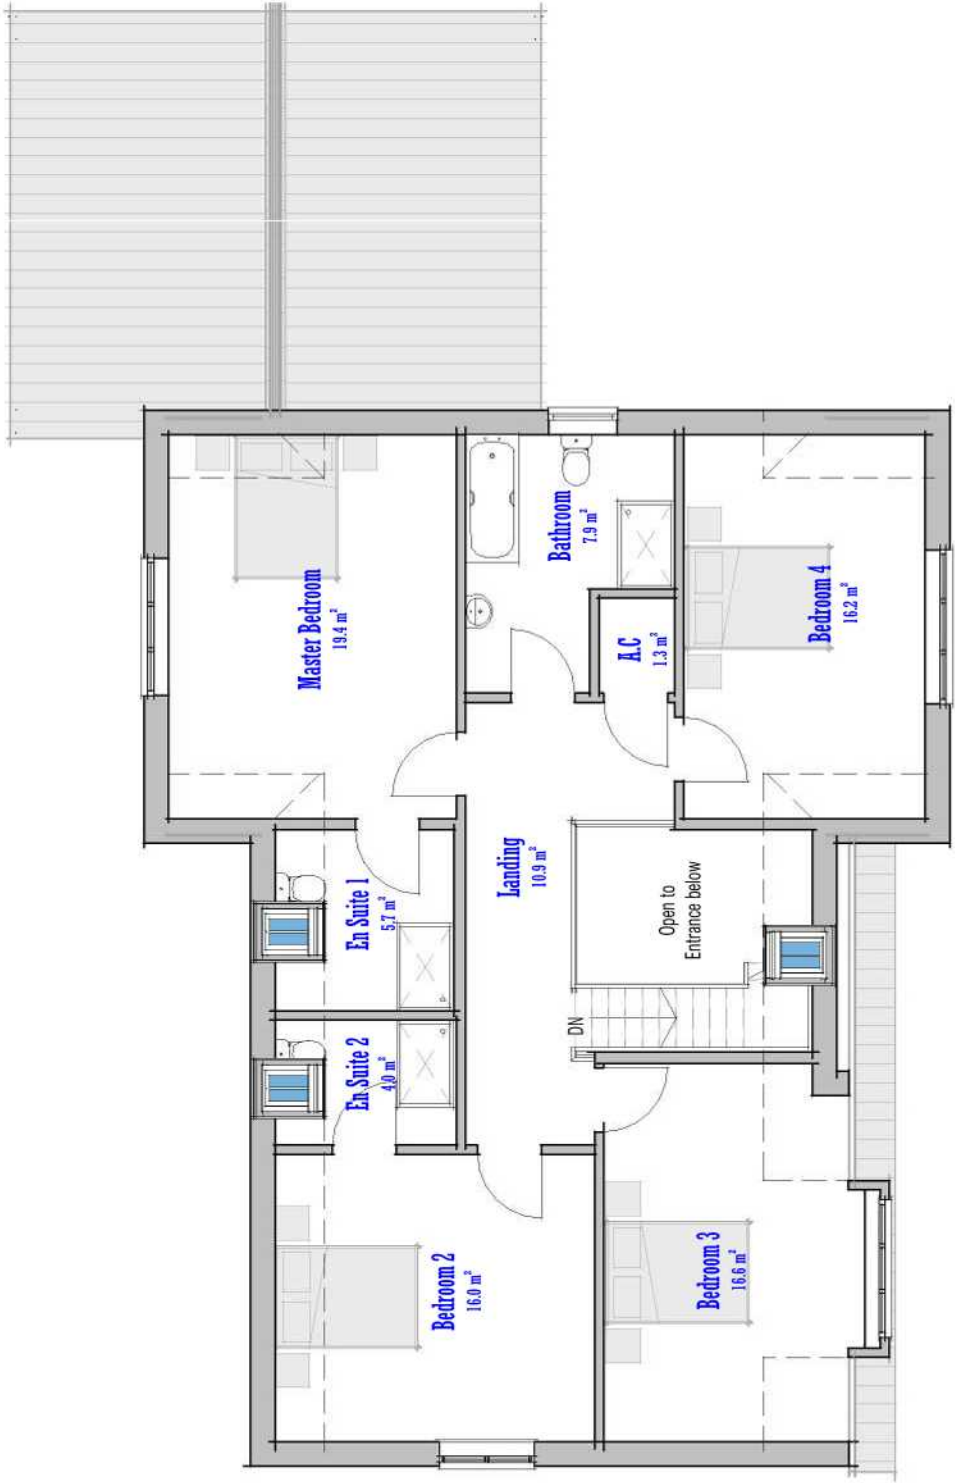

Plan 02 - First
1 : 100