

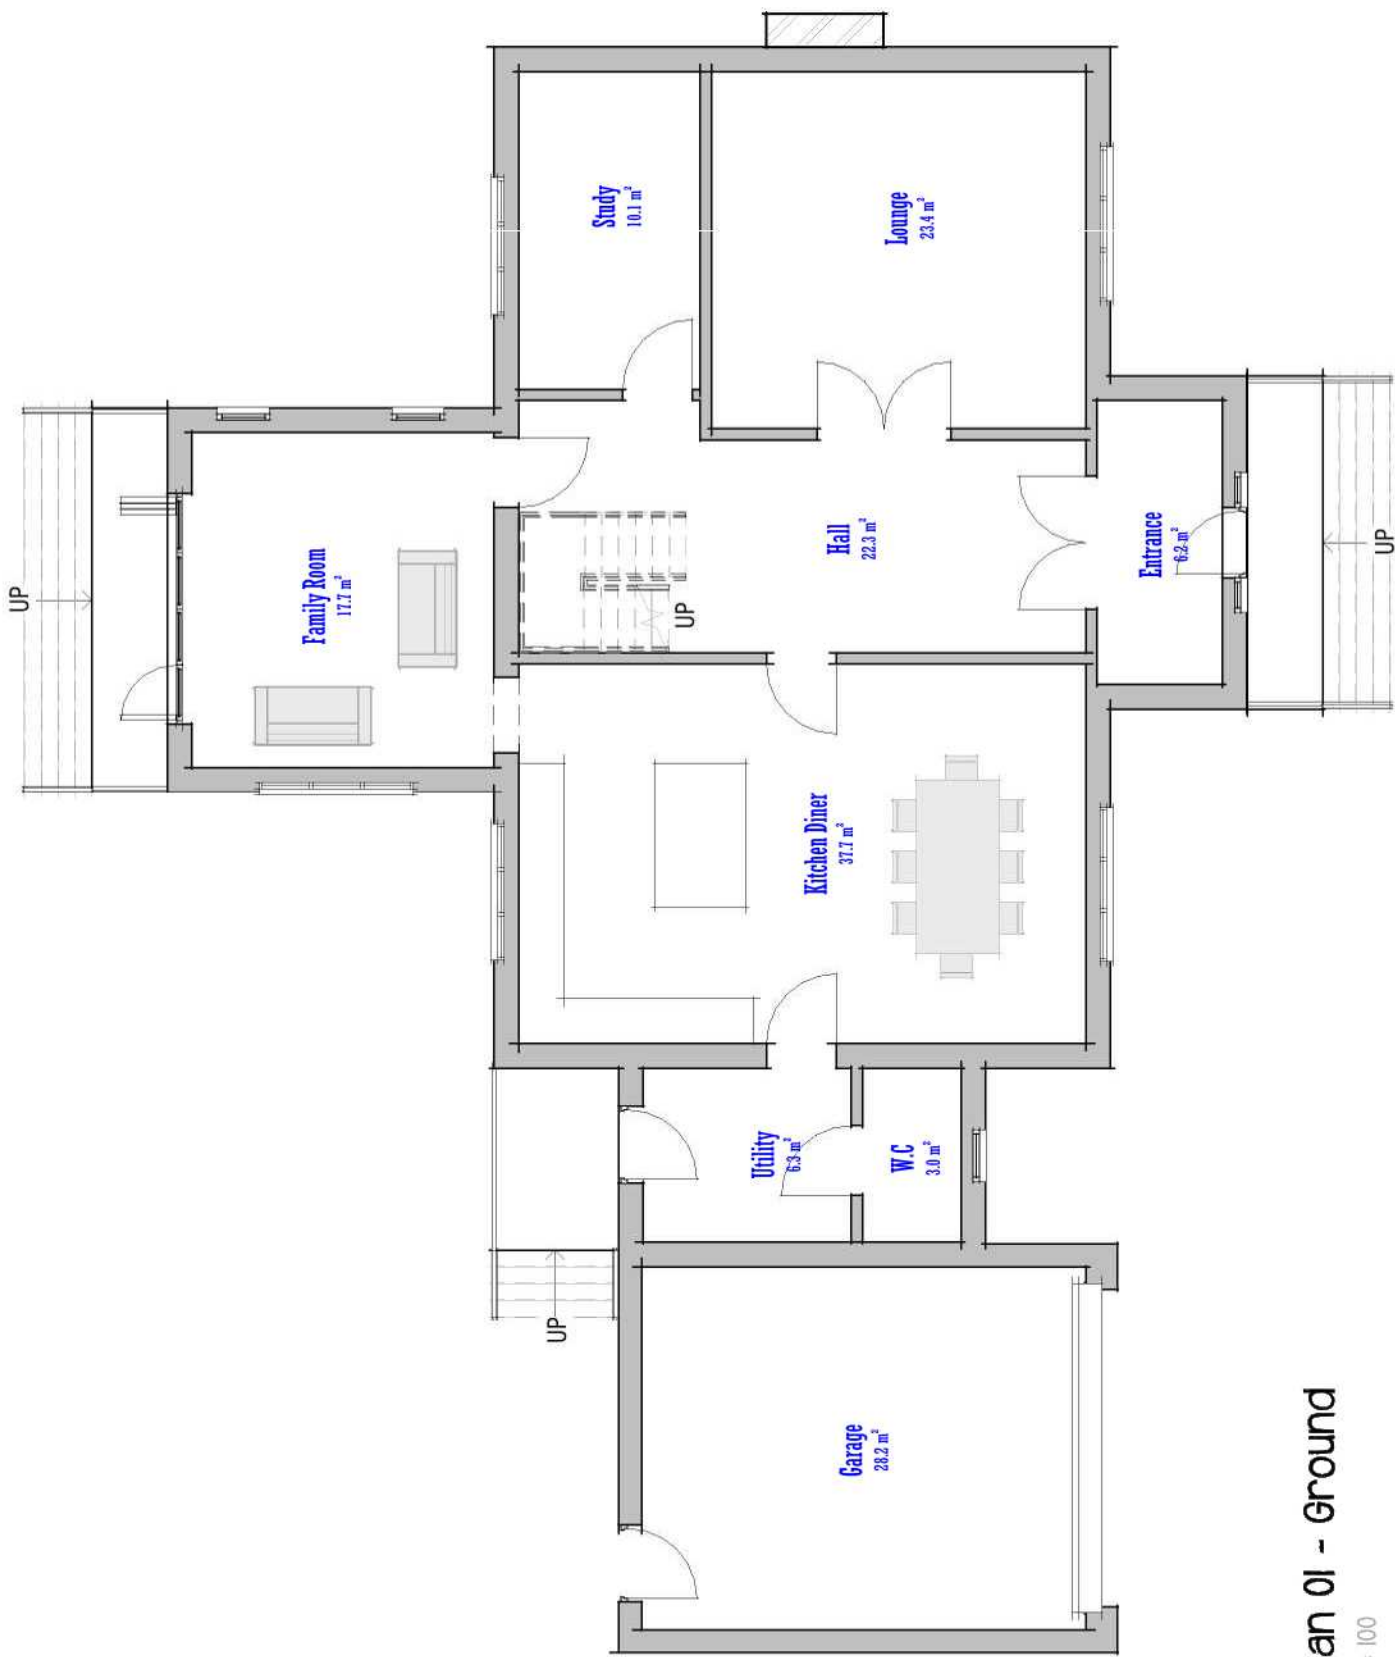


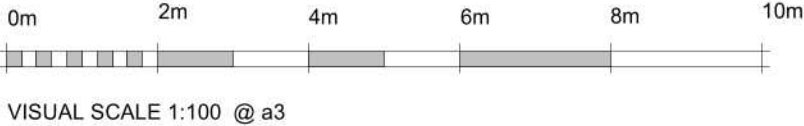

Plan 01 - Ground  
1 : 100

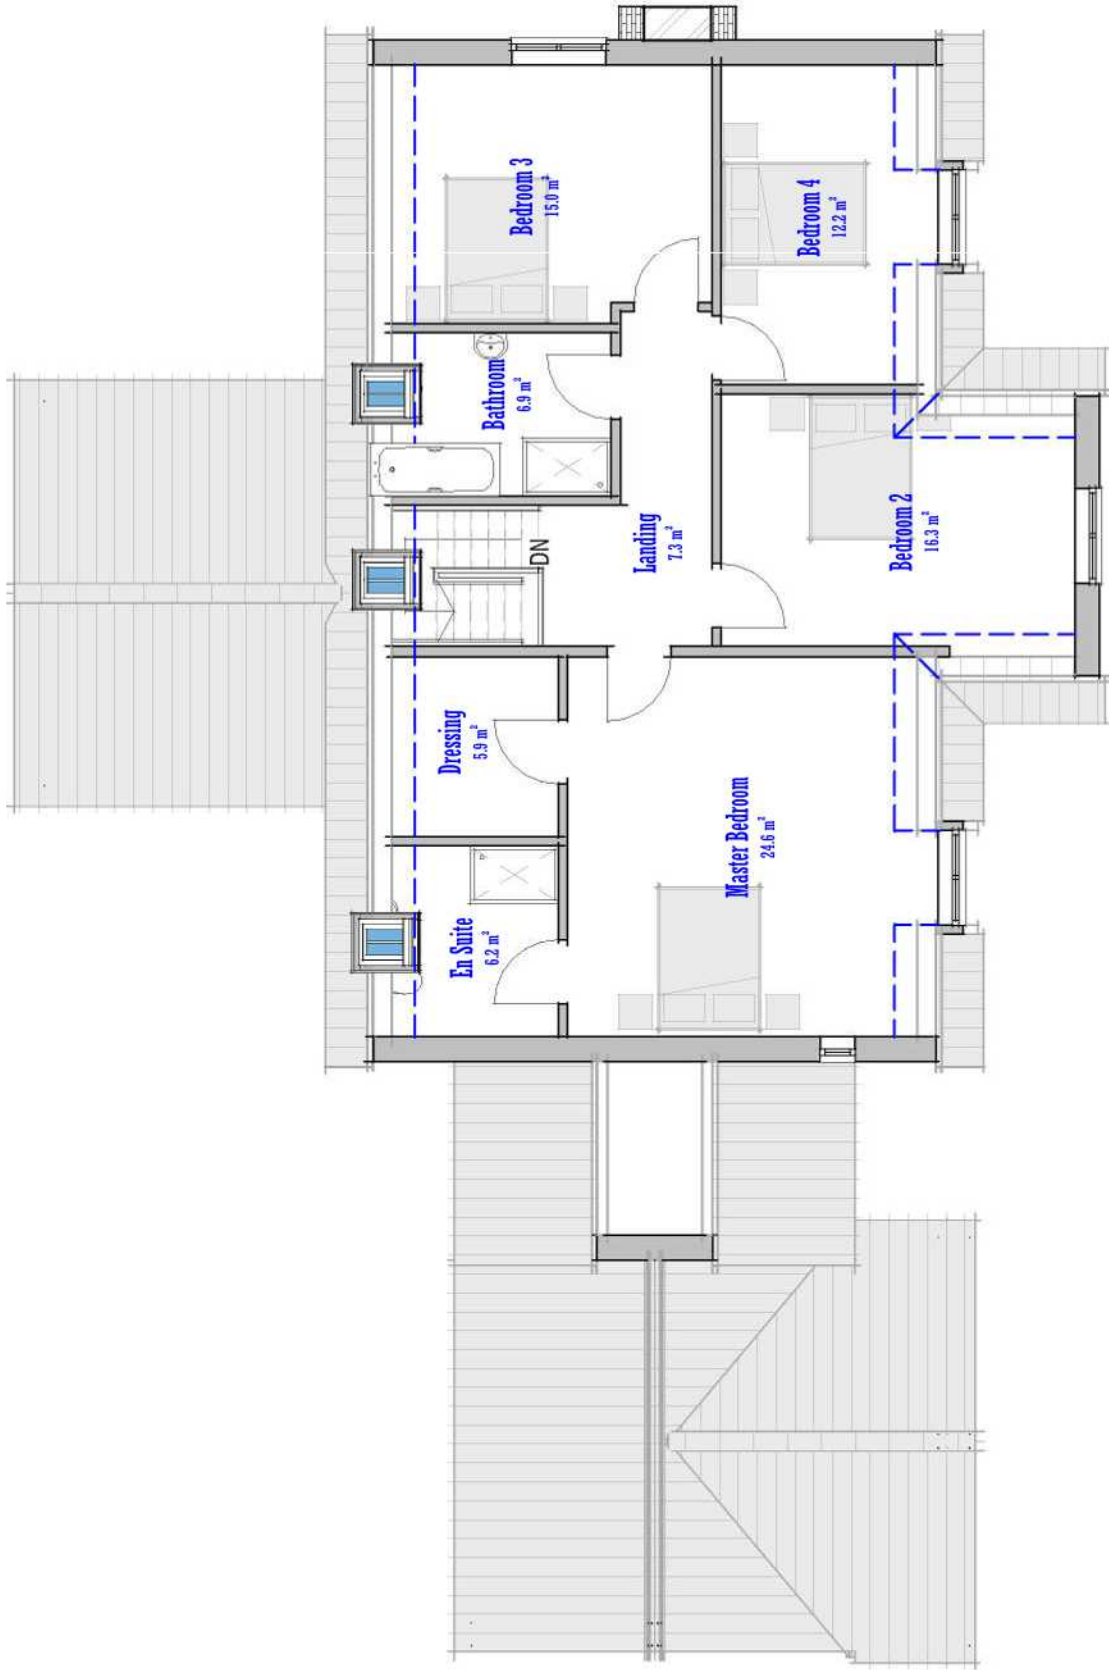

Plan 02 - First  
1 : 100