



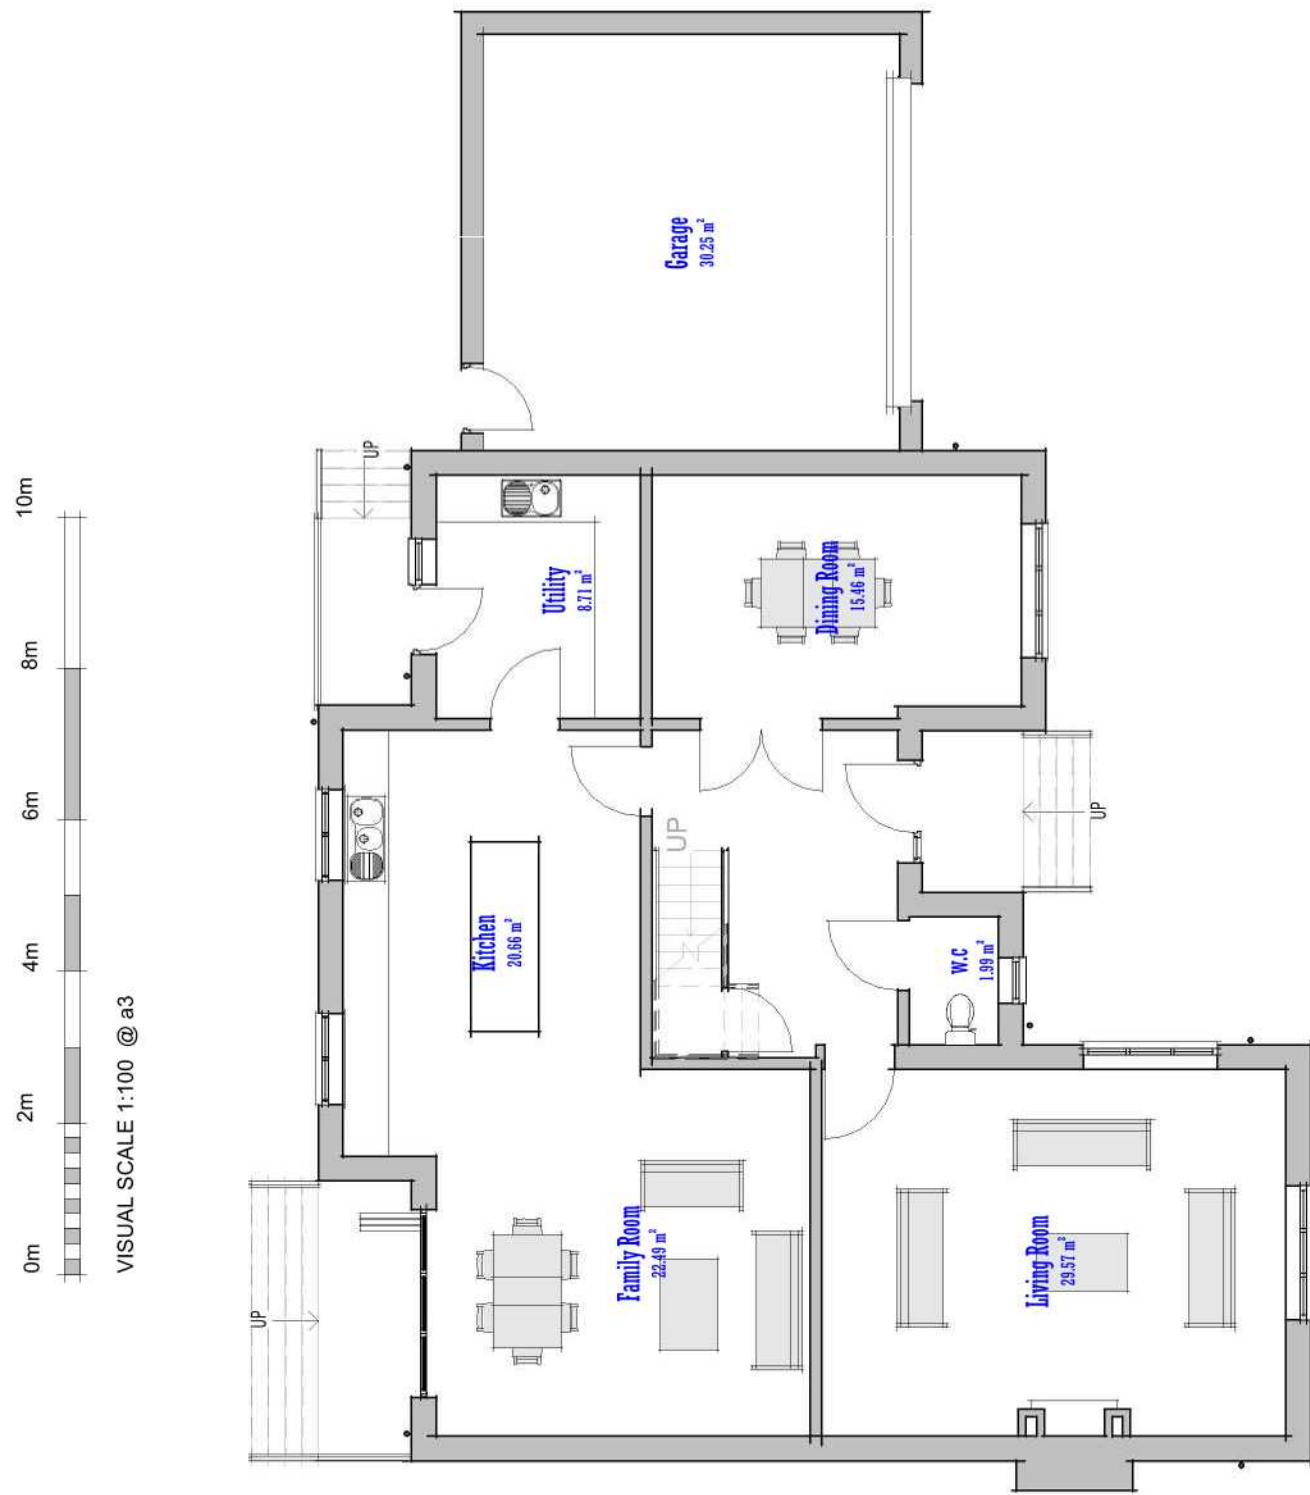

Plan 01 - Ground Floor

1 : 100

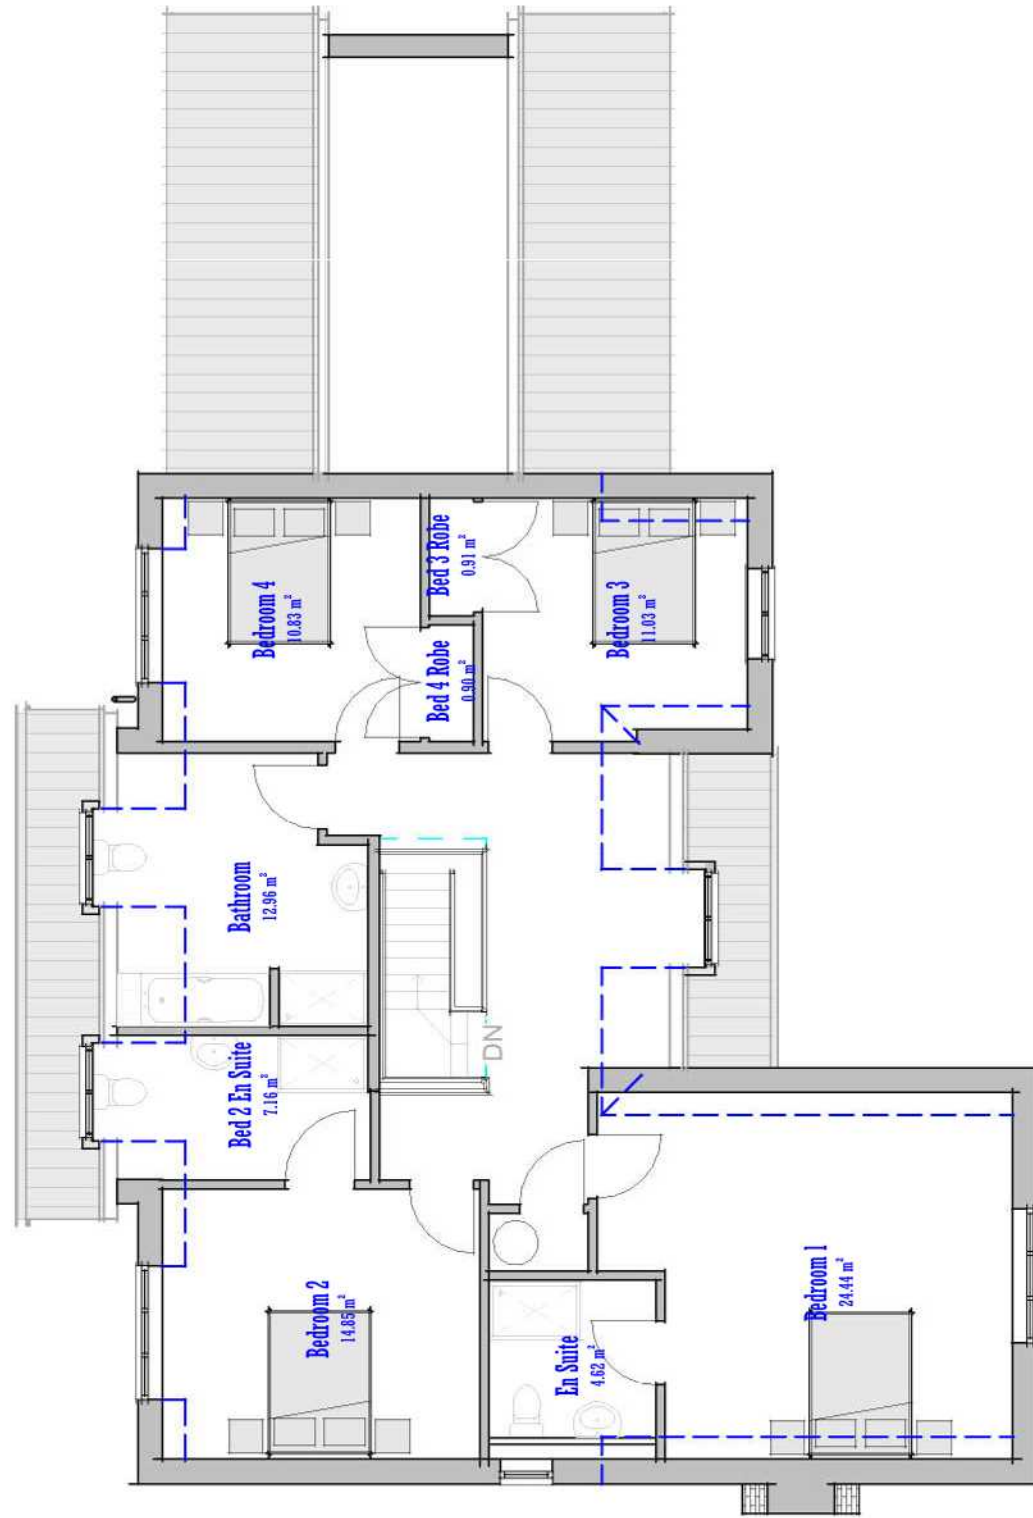

Plan 02 - 1st Floor

1 : 100