m a t r i x

p l a n n i n g

AMENDED PLAN

Ref. A1

Chris Crew
South Holland District Council
Planning Department,
Priory Road
Spalding
PE11 2XE

30 October 2009

SHDC
Planning & Development
14 DEC 2009
Ref: 1182-08

e submission only

Dear Sir/Madam,

Shoebridge Engineering, Kellet Gate
Revisions to H16/1182/08

I attach a revised submission.

Since the application was first submitted, it was found by your office to be not acceptable. Emergency access could not be adequately controlled by planning conditions, and so physical changes are now advanced.

These are the subject of a parallel planning application. Provided this other application is approved, the present application revisions are workable.


Yours sincerely,

Gordon Smith, MRTPI

Matrix Planning Ltd
36 Stamford Road, Market Deeping,
Peterborough, PE6 8AB
t: 01778 343 659
m 07789 483 134
e: gordon@matrixplanning.co.uk

Company No: 4686838

Consultant Chartered Town Planner
Gordon Smith
BA(Hons), DipTP, MRTPI

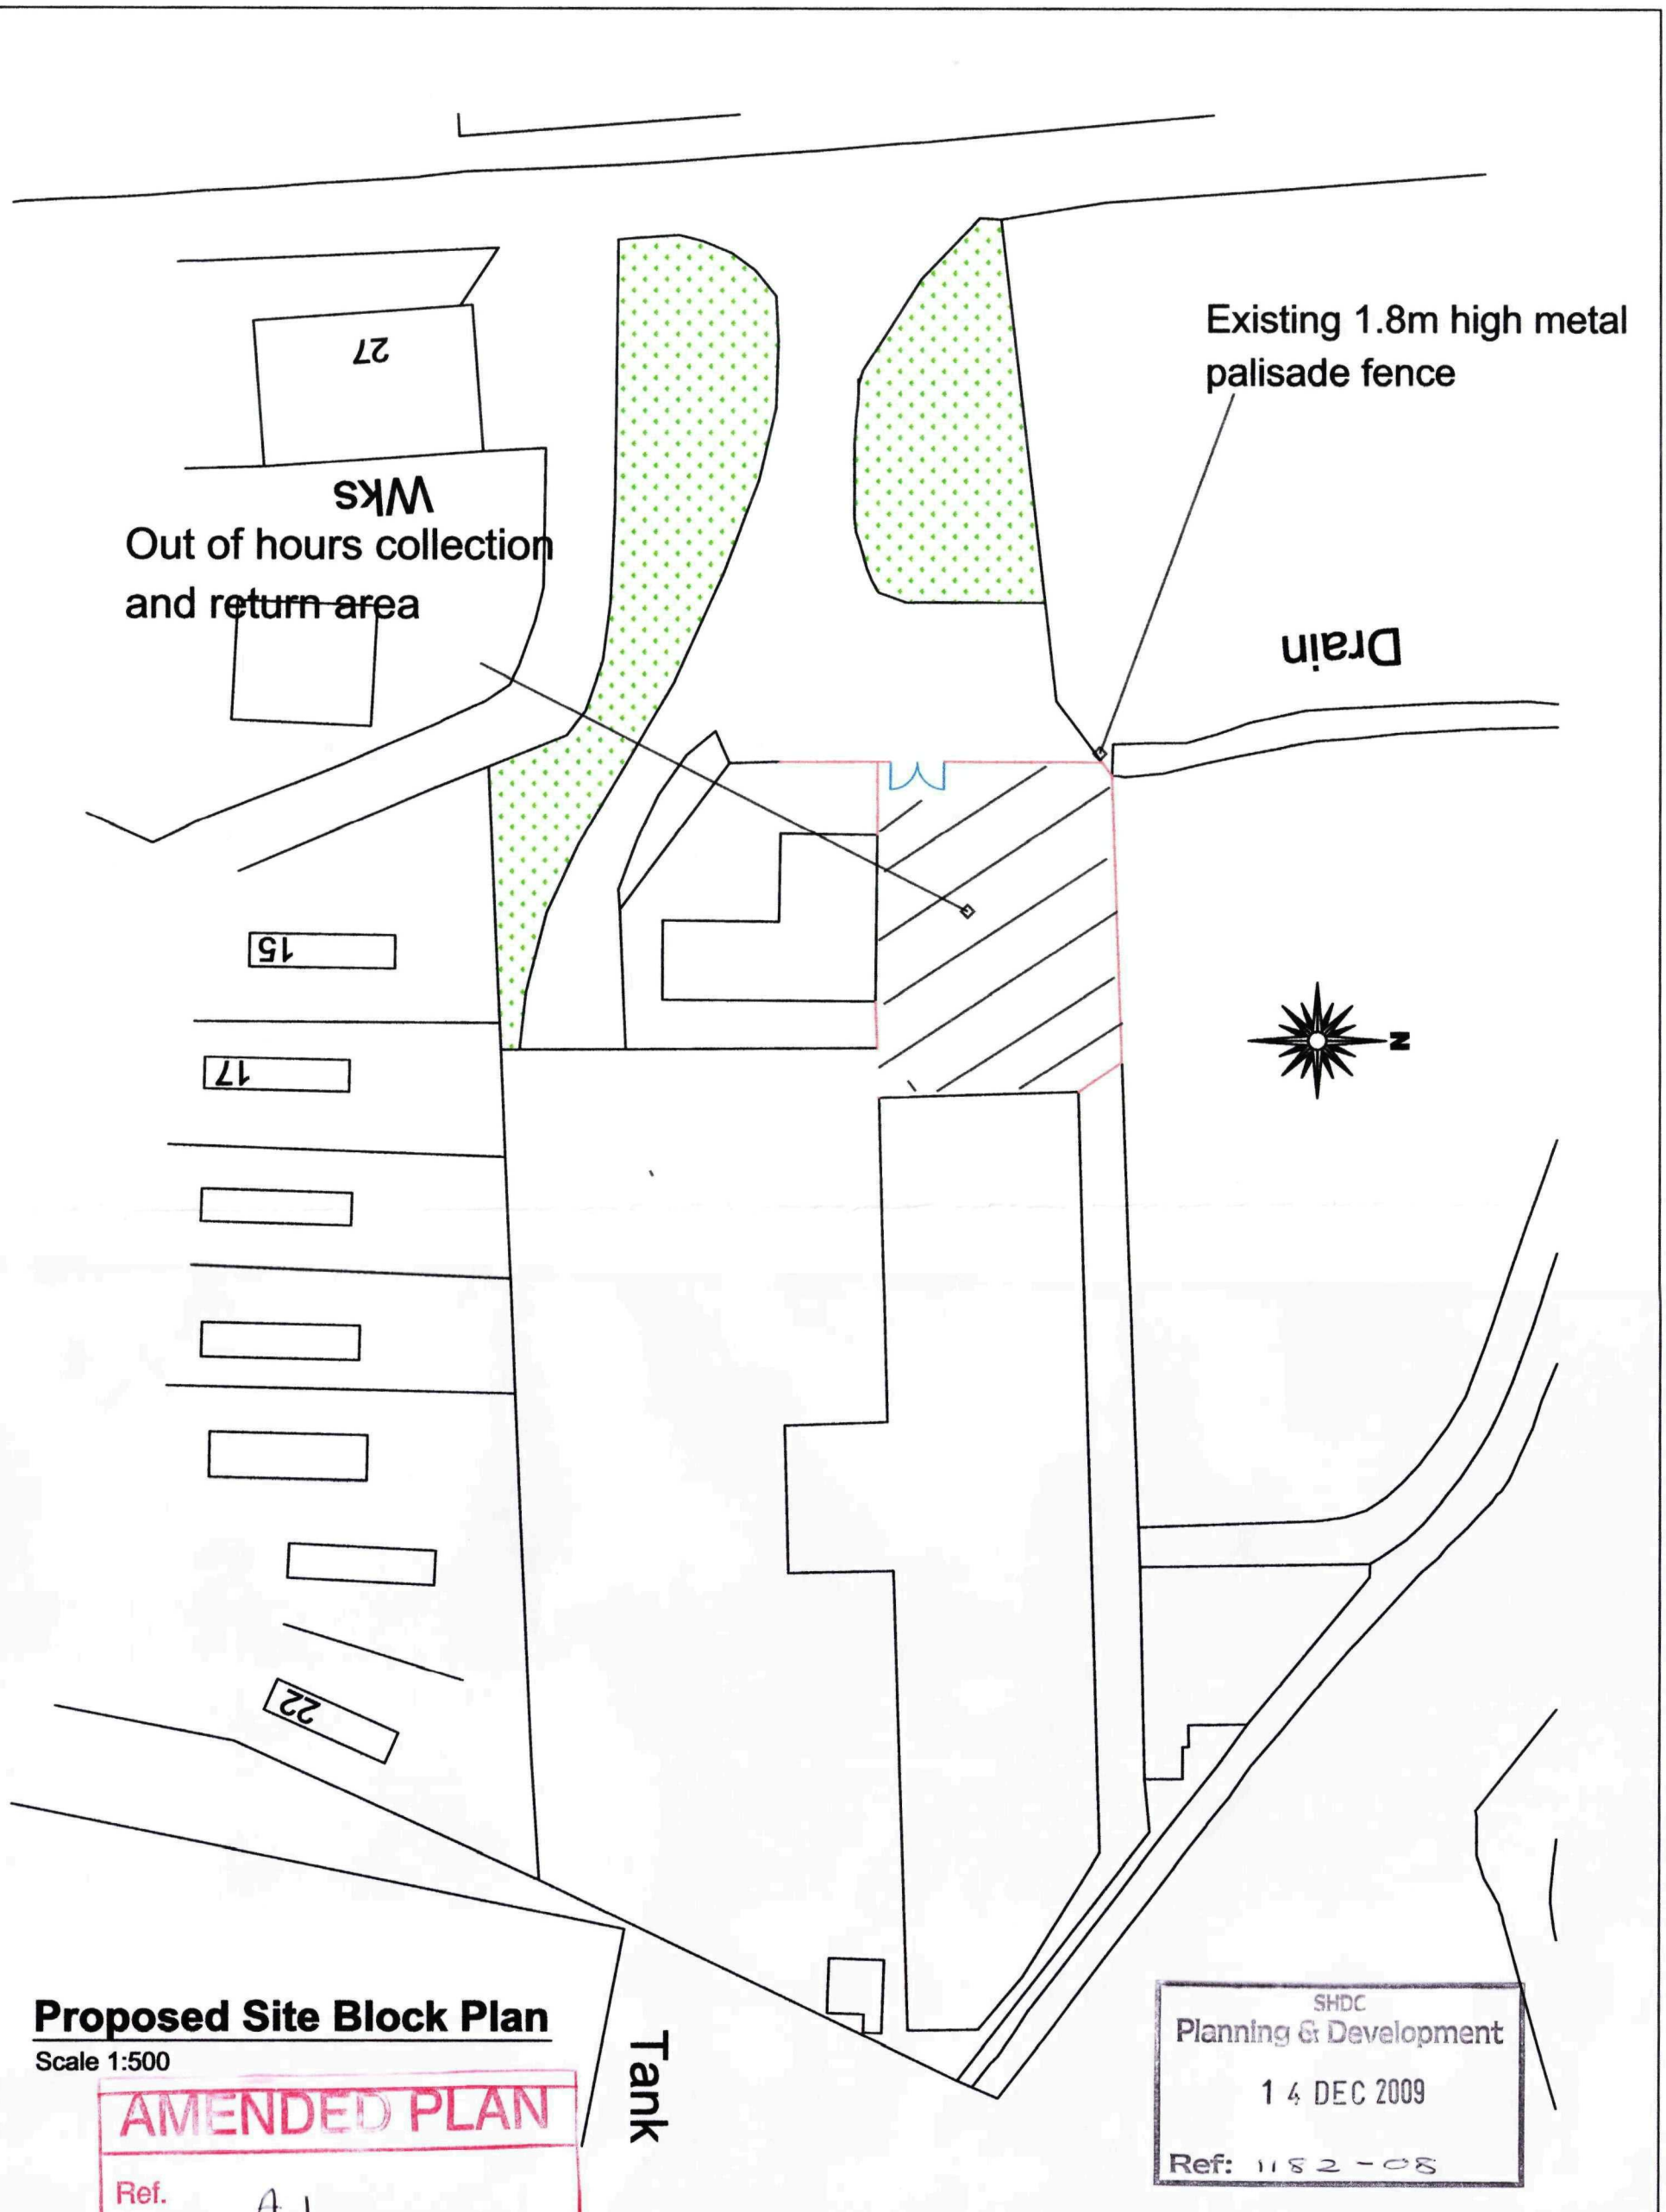

Proposed Site Block Plan

Scale 1:500

AMENDED PLAN

Ref. A1.

SHDC
Planning & Development
14 DEC 2009
Ref: 1152-08

remway Design Ltd
2nd Floor - 5B Sheepmarket
Spalding
PE11 1BH
Tel: 01775 768 921
e-mail: enquiries@remwaydesign.co.uk

Site :
Kellet Gate
Low Fulney
Spalding
PE12 6EH

Client :
Shoebridge Engineering

Date : *****

Scale : as noted

Drawing No:
1805 - 03 C