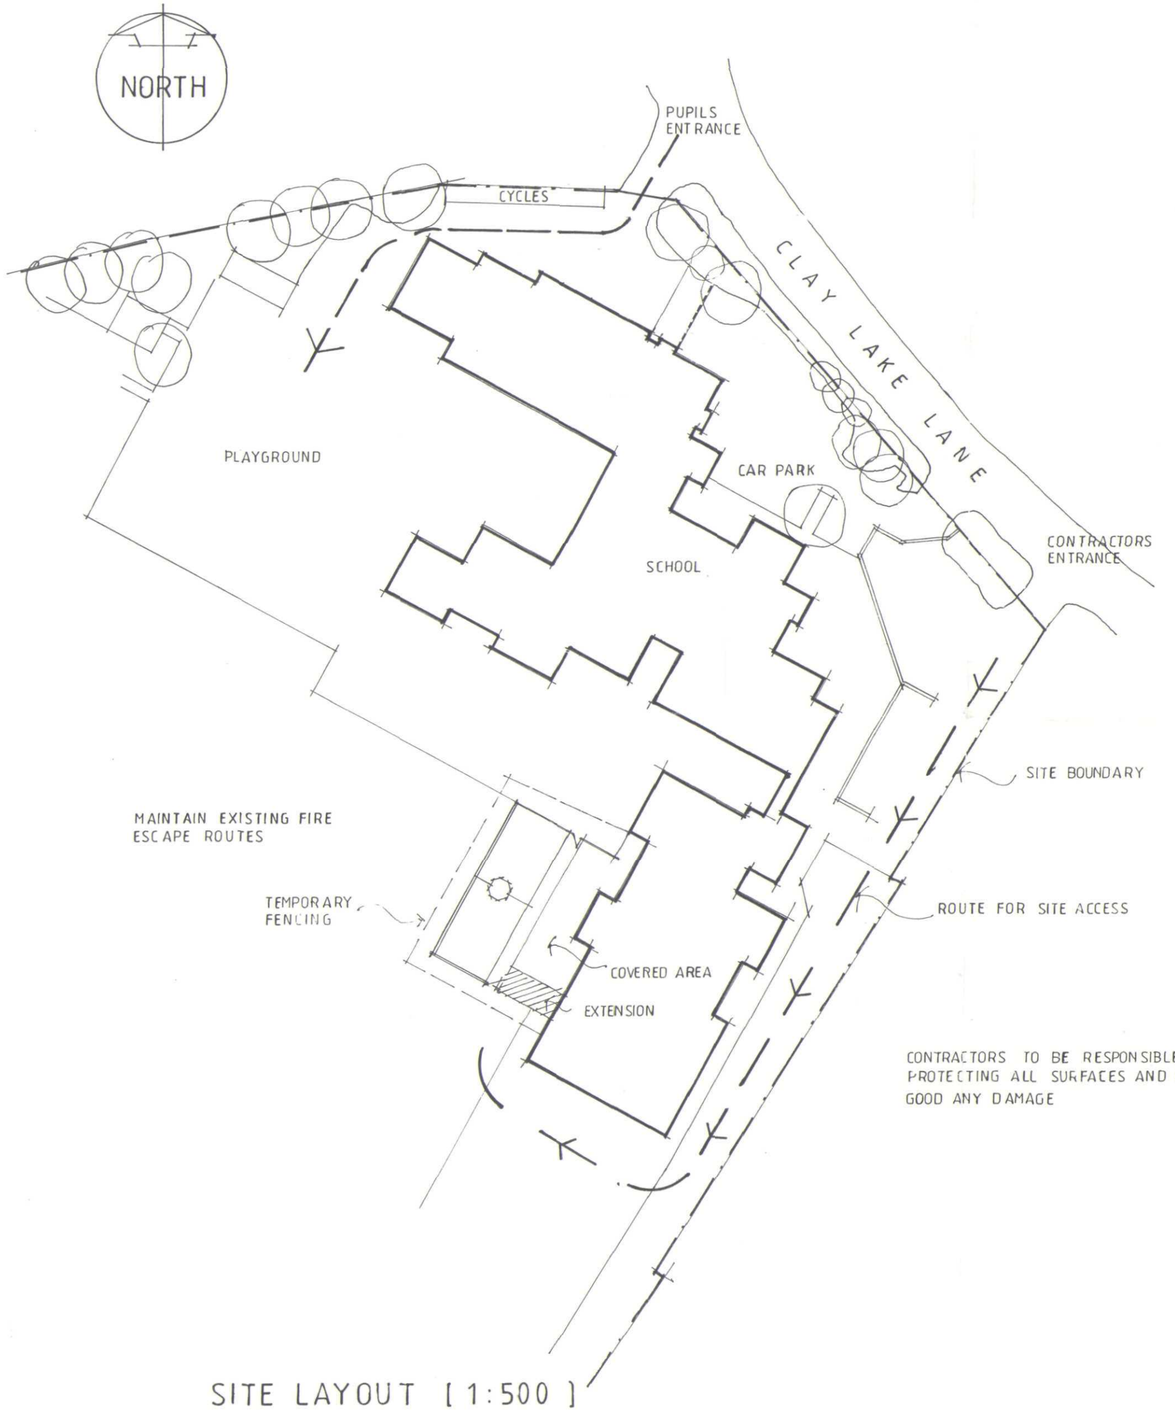

SITE LAYOUT [1:500]

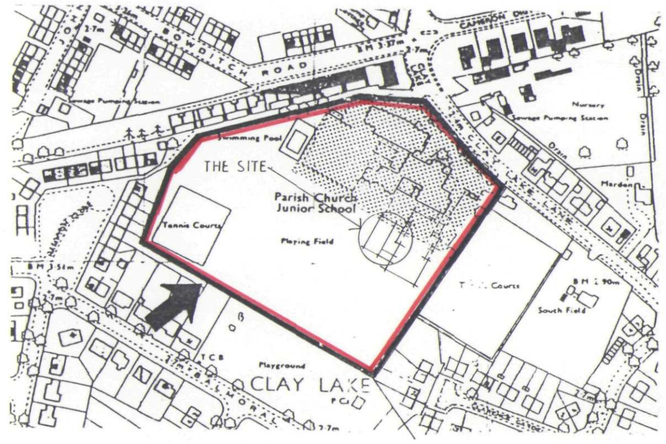

LOCATION PLAN [1: 2500]

All levels and dimensions to be checked on site by general contractor before work is put in hand.

client

THE DIOCESE OF LINCOLN

job

SPALDING PARISH CE DAY SCHOOL
COVERED PLAY AREA

drawing

SITE SET UP

SHDC
Planning & Development
0 8 SEP 2004
Ref: 1184/04

DETERMINED PLAN

D B Lawrence & Associates
Architects

30 Handley Street
Sleaford
Lincs
NG34 7TQ

Tel: 01529 302541
Fax: 01529 413960
Email: dbla@eliteuk.net

date	drawn	checked	scale
AUG 2004	DH		AS NOTED

drawing no.

D98 / 21