EQUIPMENT SCHEDULE

1. VEG CHILLER.
2. KREAM BALL MACHINE.
3. TILL.
3a. SELF SERVICE KIOSK.
3b. HANDHELD TERMINAL.
4. POST MIX 6 HEAD DISPENSE.
4a. POST MIX 8 HEAD DISPENSE.
5. COFFEE MACHINE.
5a. COFFEE MACHINE SLIMLINE.
6. HCS5.
6a. HCS5 BASE.
7. BUN CHUTE.
7a. 2 TIER TRANSFER BIN
7b. 3 TIER TRANSFER BIN
7c. BUCKET CHUTE
8. CHIP DUMP / PASS THRU.
9. DIVERSEY UNIT.
10. MICROWAVE.
10a. MICROWAVE TABLE.
11. CHIP FREEZER.
11a. LARGE CHIP FREEZER.
12. 4 HEAD HENNY PENNY.
12a. 6 HEAD COLECTROMATIC.
13. 8 HEAD HENNY PENNY.
14. 14" FRYER (EVOLUTION ELITE).
14a. 14" DOUBLE FRYER (EVOLUTION ELITE).
14b. 14" TRIPLE FRYER (EVOLUTION ELITE).
14c. 14" FRYER (PITCO).
14d. 14" DOUBLE FRYER (PITCO).
14e. 14" DOUBLE FRYER (PITCO).
14f. 18" FRYER.
15. COUNTER.
16. HC900.
16a. HC900 - FLAPS IN PLACE OF DOOR.
17. BUN TOASTER.
18. WHB.
19. BURGER STATION.
20. SINGLE BREADING TABLE.
20a. LINEAR DOUBLE BREADING TABLE.
20b. BACK TO BACK DOUBLE BREADING TABLE.
20c. SLIMLINE BREADING TABLE.
20d. NEXT GEN BREADING TABLE.
21. UPRIGHT FREEZER.
22. S/S TABLING/BENCH.
22a. MOBILE CHICKEN PACKING TABLE.
23. HC903.
24. HCW3.
24a. HCW3 BASE.
25. LABEL PRINTER
26. HOT DRAWERS.
27. HEADSET BASE LOCATION.
28. BOTTLE STORAGE.
29. FREEZER ROOM.
30. COLD ROOM.
31. ICE MACHINE.
32. 3 BOWL SINK - 2550x750.
32a. SINGLE BOWL SINK.
32b. 3 BOWL SINK - 1650x950.
33. S/S SHELVING.
34. CHEMICAL CUPBOARD.
35. COLD DRAWERS.
36. POST MIX SYRUPS.
37. EXTRACT HOODS.
38. MOP SINK.
39. ELECTRIC SWITCHGEAR.
40. BAIN MARIE
41. UPRIGHT FRIDGE.
42. STORAGE SHELVING.
43. INSECT KILLER.
44. WALL MOUNTED PATCH CABINET.
44a. FLOOR STANDING PATCH CABINET.
45. ICE CREAM MACHINE.
46. FRIDGE UNIT UNDER.
47.
48. SAFE.
49. LANDING TABLE.
50. 2 DRAWER FILING CABINET.
51. MOBILE BUN DEFROST UNIT.
52. PHONE.
53. WORKTOP ON CHROME LEGS.
54. WALL MOUNTED VIDEO CUPBOARD.
55. KITCHEN BIN.
56. FIRE ALARM INDICATOR PANEL.
57. DISHWASHER.
58. S/S WALL.
59. DUKE HSHU HOT HOLD TO B.S. - 3x2 HIGH.
59a. DUKE HSHU HOT HOLD TO HCW- 2x2 HIGH.
60. STAR GRILL.
61. WATER MAIN.
62. WATER CYLINDER / BOILER LOCATION.
63. INTRUDER ALARM PANEL.
64. BRITVIC DRINKS COOLER.
65. KEY BOX.
66. THAW CABINET.
67. MOP STORAGE.
68.
69.
70. COLD FOOD TABLE.
71. TWISTER DRAWER.
72. STAR GRILL TABLE.
73.
74. HCW5.
75. GOODS HOIST.
76. FREESTANDING COLD DRAWER 1100x700mm.
76a. HCS5 COLD DRAWER 1100x700mm.
77. RATIONALE OVEN.
78a. RAZZLE MACHINE.
78b. PUMP AND TOPPING MACHINE.
78c.
78d. TABLE TOP CARPIAGANI.
78e. BLENDERS & TOPPINGS TABLE.
79a. FOOD QUALITY MANAGEMENT PANEL.
79b. FOOD QUALITY MANAGEMENT MONITOR.
80. POSITION OF 2nd HOT WATER SUPPLY.
81. OIL MANAGEMENT SYSTEM TANK.
82. CO2 STORAGE.
83. PEPSI FRIDGE.
84. INTERNAL GREASE TRAP.
84a. COMBINED GREASE TRAP MOP SINK.
85. BRUSH RACK.
86. ELECTRICAL SERVICE COLUMN.
87. PDMO HOSE.
88. BIFFA BIN.
89. LEARNING ZONE.
90. FUSION TIMER.
91. AMBIENT DISPLAY.
92. FTU5.
93. FTU5 FILTER.
94. PACKAGING TOWER.
95. DUAL SOFT SCOOP DISPENSER.
96. MANITOWOC ES2 OVEN.

RACKING SCHEDULE

location	existing linear	proposed linear
chicken chiller (30)	-	3.20
veg chiller (1)	-	3.20
freezers (29)	-	5.6
dry storage (42)	-	9.19

INTERNAL & EXTERNAL FURNITURE SCHEDULE

location	internal	external	location	internal	external
existing seats	n/a	n/a	proposed seats	78	48
existing tables	n/a	n/a	proposed tables	27	6
existing sets	n/a	n/a	proposed sets	27	6

MIDDLE HOUSE MONITOR KEY

L	burger station pack screen	B	order ready	C	cctv monitor
G	pack screen	F	beverage	D	d/t monitor
H	chicken pack screen	K	drive thru expedite		
A	under counter expedite screen - perspex panel to counter top with screen under				

BOH EQUIPMENT COLOURS SCHEDULE

unchanged equipment numbers (black)	00.	additional equipment numbers (red)	00.
repositioned equipment numbers (green)	00.	provisional equipment numbers (blue)	00.

WALL TYPE SCHEDULE

	existing structural wall / column
	existing partitioning
	existing low height partitioning
	new structural wall / column
	new partitioning
	new low height partitioning

GROUND FLOOR AREA SCHEDULE

front of house area	119.6 m²	1287.4 ft²
back of house area (inc counter)	116 m²	1249 ft²
staff amenity area	9.5 m²	102.2 ft²

BOH DESIGN SIGNOFF

Name / Title	Signature	Date
Operations Sign Off Equipment Supply and Implementation approval		../../....


FOH DESIGN SIGNOFF

	Signature
Design Manager	

ALL DIMENSIONS TO BE CHECKED ON SITE.

DO NOT SCALE FROM THIS DRAWING EXCEPT FOR THE PURPOSES OF LOCAL AUTHORITY PLANNING

rev	date	description
A	1.10.18	UPDATED TO CLIENTS COMMENTS. DAO

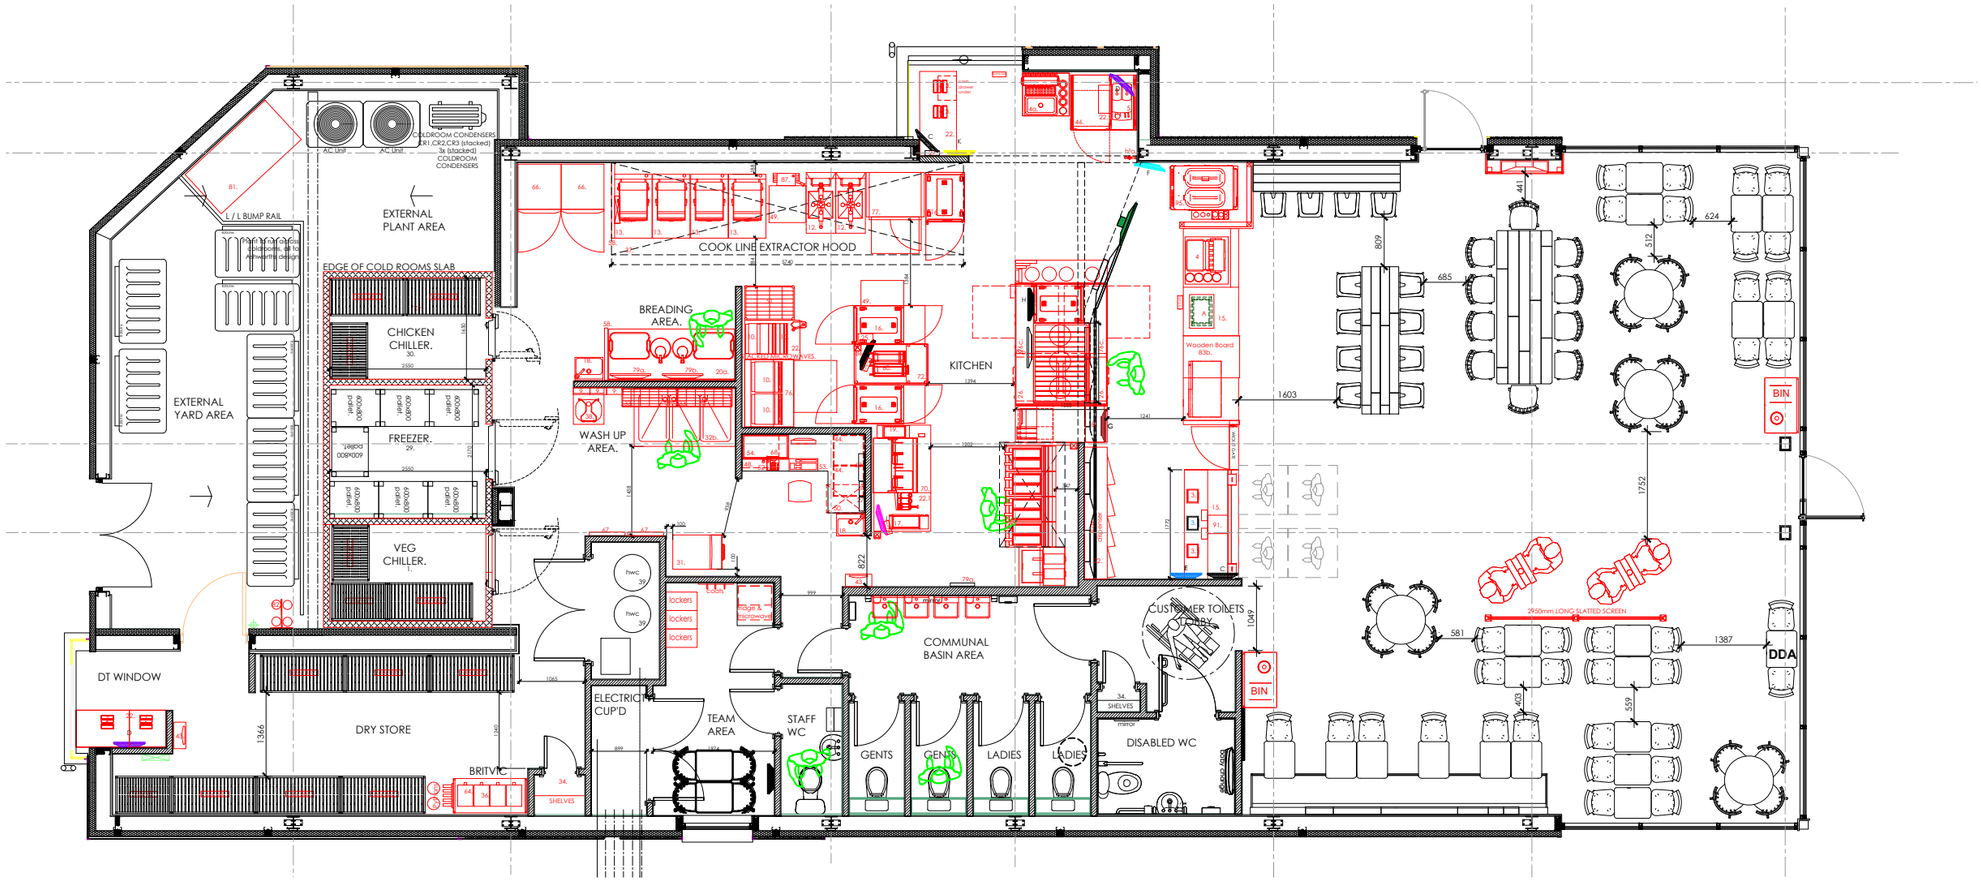

Ground floor GA plan

scale - 1:50 @ A1 + 1:100@A3

0 1 2 3 4 5 10

FOR INFORMATION

rpa:group

51-53 church road
ashford, middlesex, tw15 2ty
telephone: +44 (0) 1784 256 579
facsimile: +44 (0) 1784 247 300
website: www.therpagroup.com

NEW STORE

store address

LAND at A151 / A16
SPALDING
LINCOLNSHIRE
PE12 6EP

drawing title

PROPOSED
Ground + First GA plans

drawn by	checked	date
DAO	MC	12.9.18
store no.	scale	
-	as indicated @ A1	

drawing no.	revision
2005733/2018/G100	A