
PLAN: LOW ROAD, SPALDING : FINE ART DEVELOPMENTS PLC.

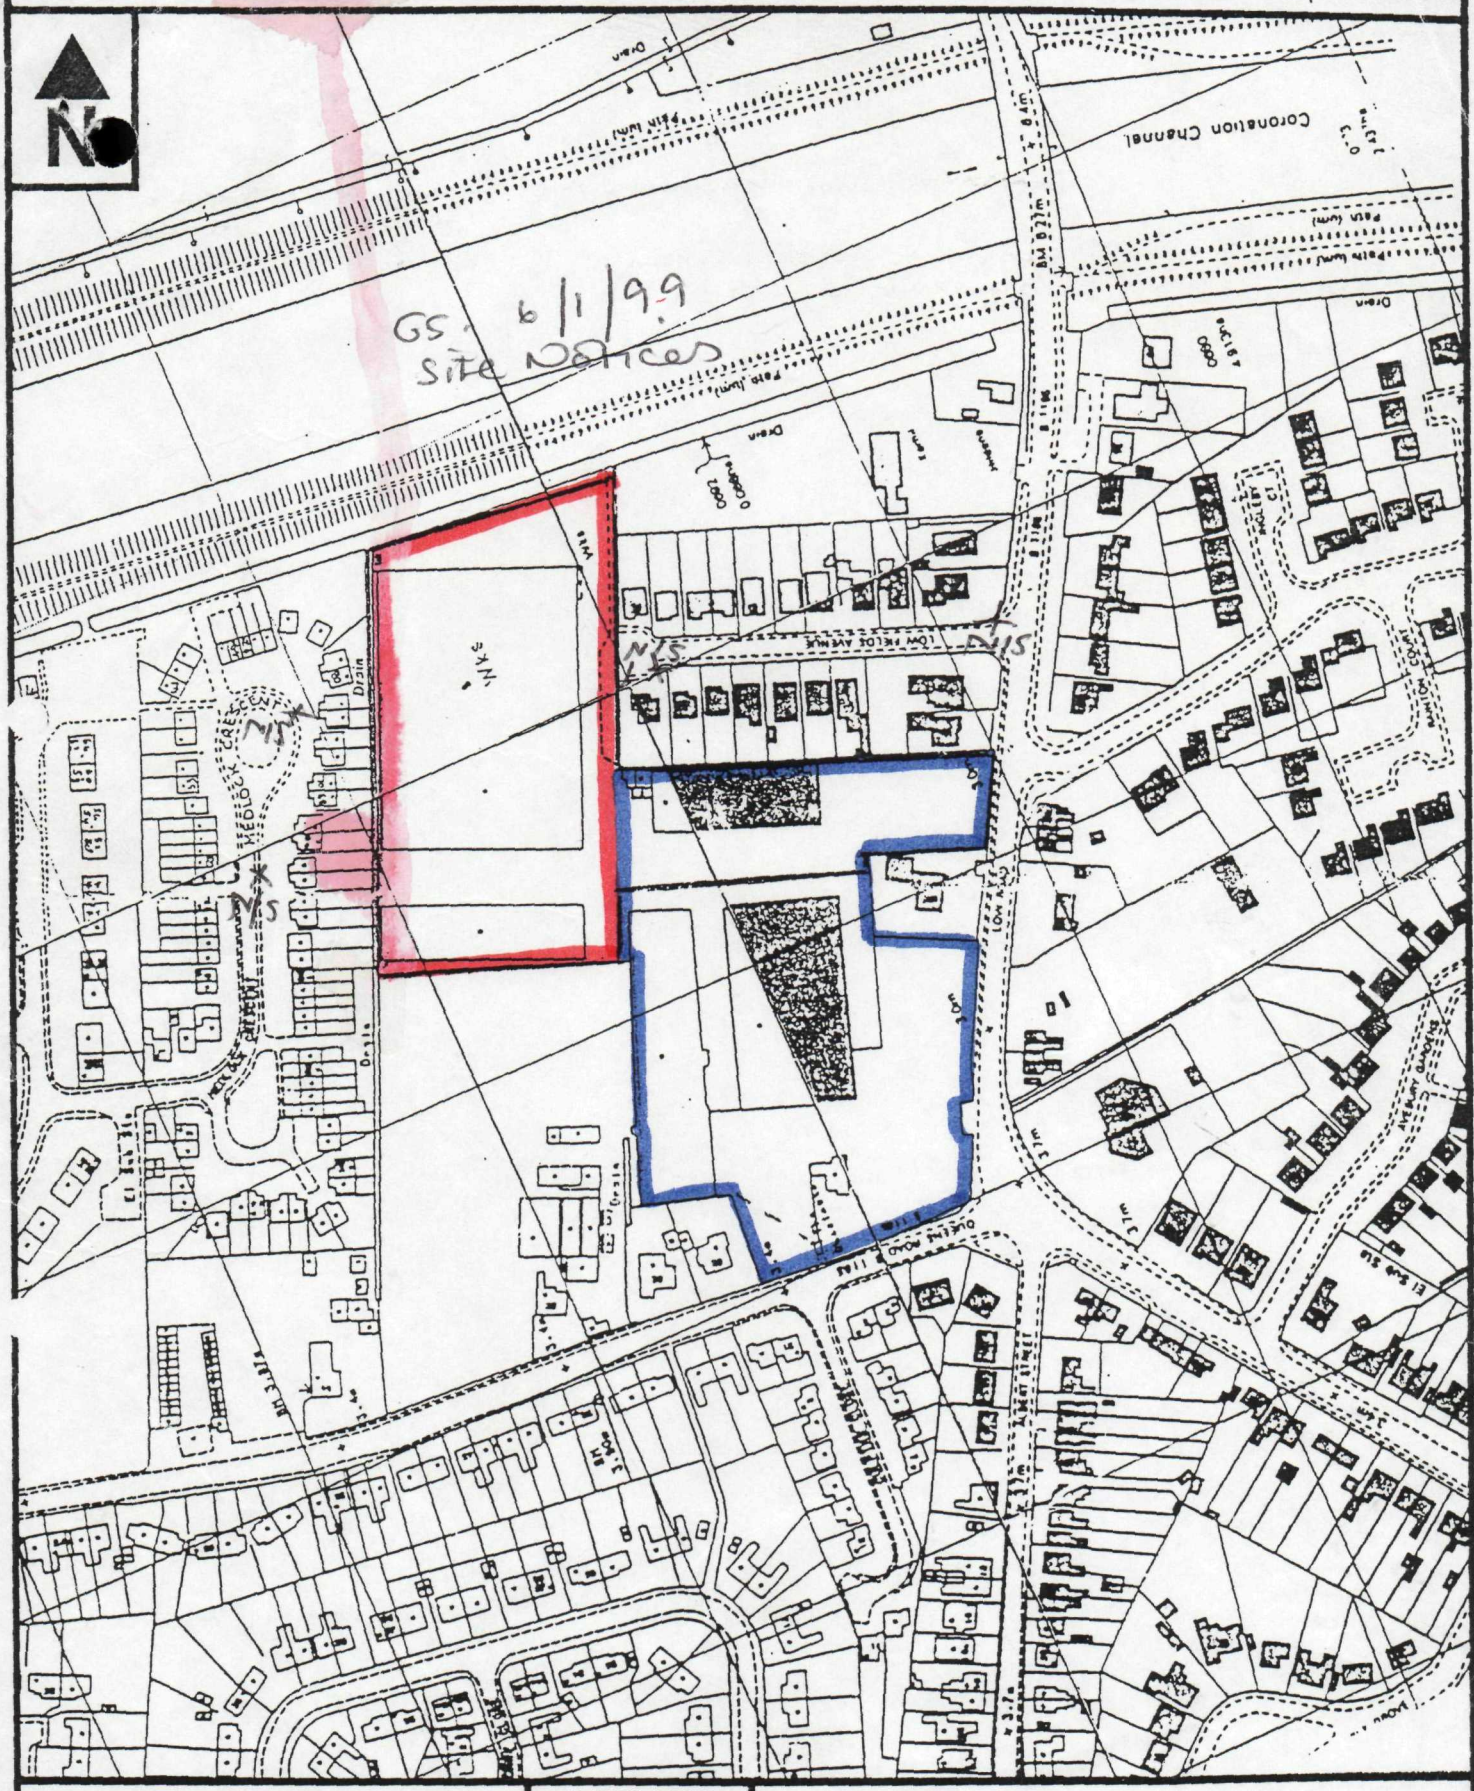

Where this Plan is based on the Ordnance Survey Map it is with the sanction of the controller of H.M. Stationery Office. Crown Copyright reserved. Licence No. ES763454

APPROX. SCALE

1:2500

This Plan is published for guidance only, and although it is believed to be correct its accuracy is not guaranteed, nor is it intended to form any part of any contract.

Knight Frank

HOUSING & PLANNING
15 DEC 1998
Ref: 1187/98