26-11-03

AGENT

Edwards Builders
Moulton Lodge
94 Seas End Road
Moulton Seas End
Spalding, Lincs PE12 6LD

EXISTING PLAN FOR SITE

RELATING TO EXTENSION OF EXISTING UTILITY ROOM AND EXISTING GARAGE FRONT ONLY TO


74 CAMPBELLS CLOSE, SPALDING

2[illegible]

1189/03

DETERMINED

PLAN

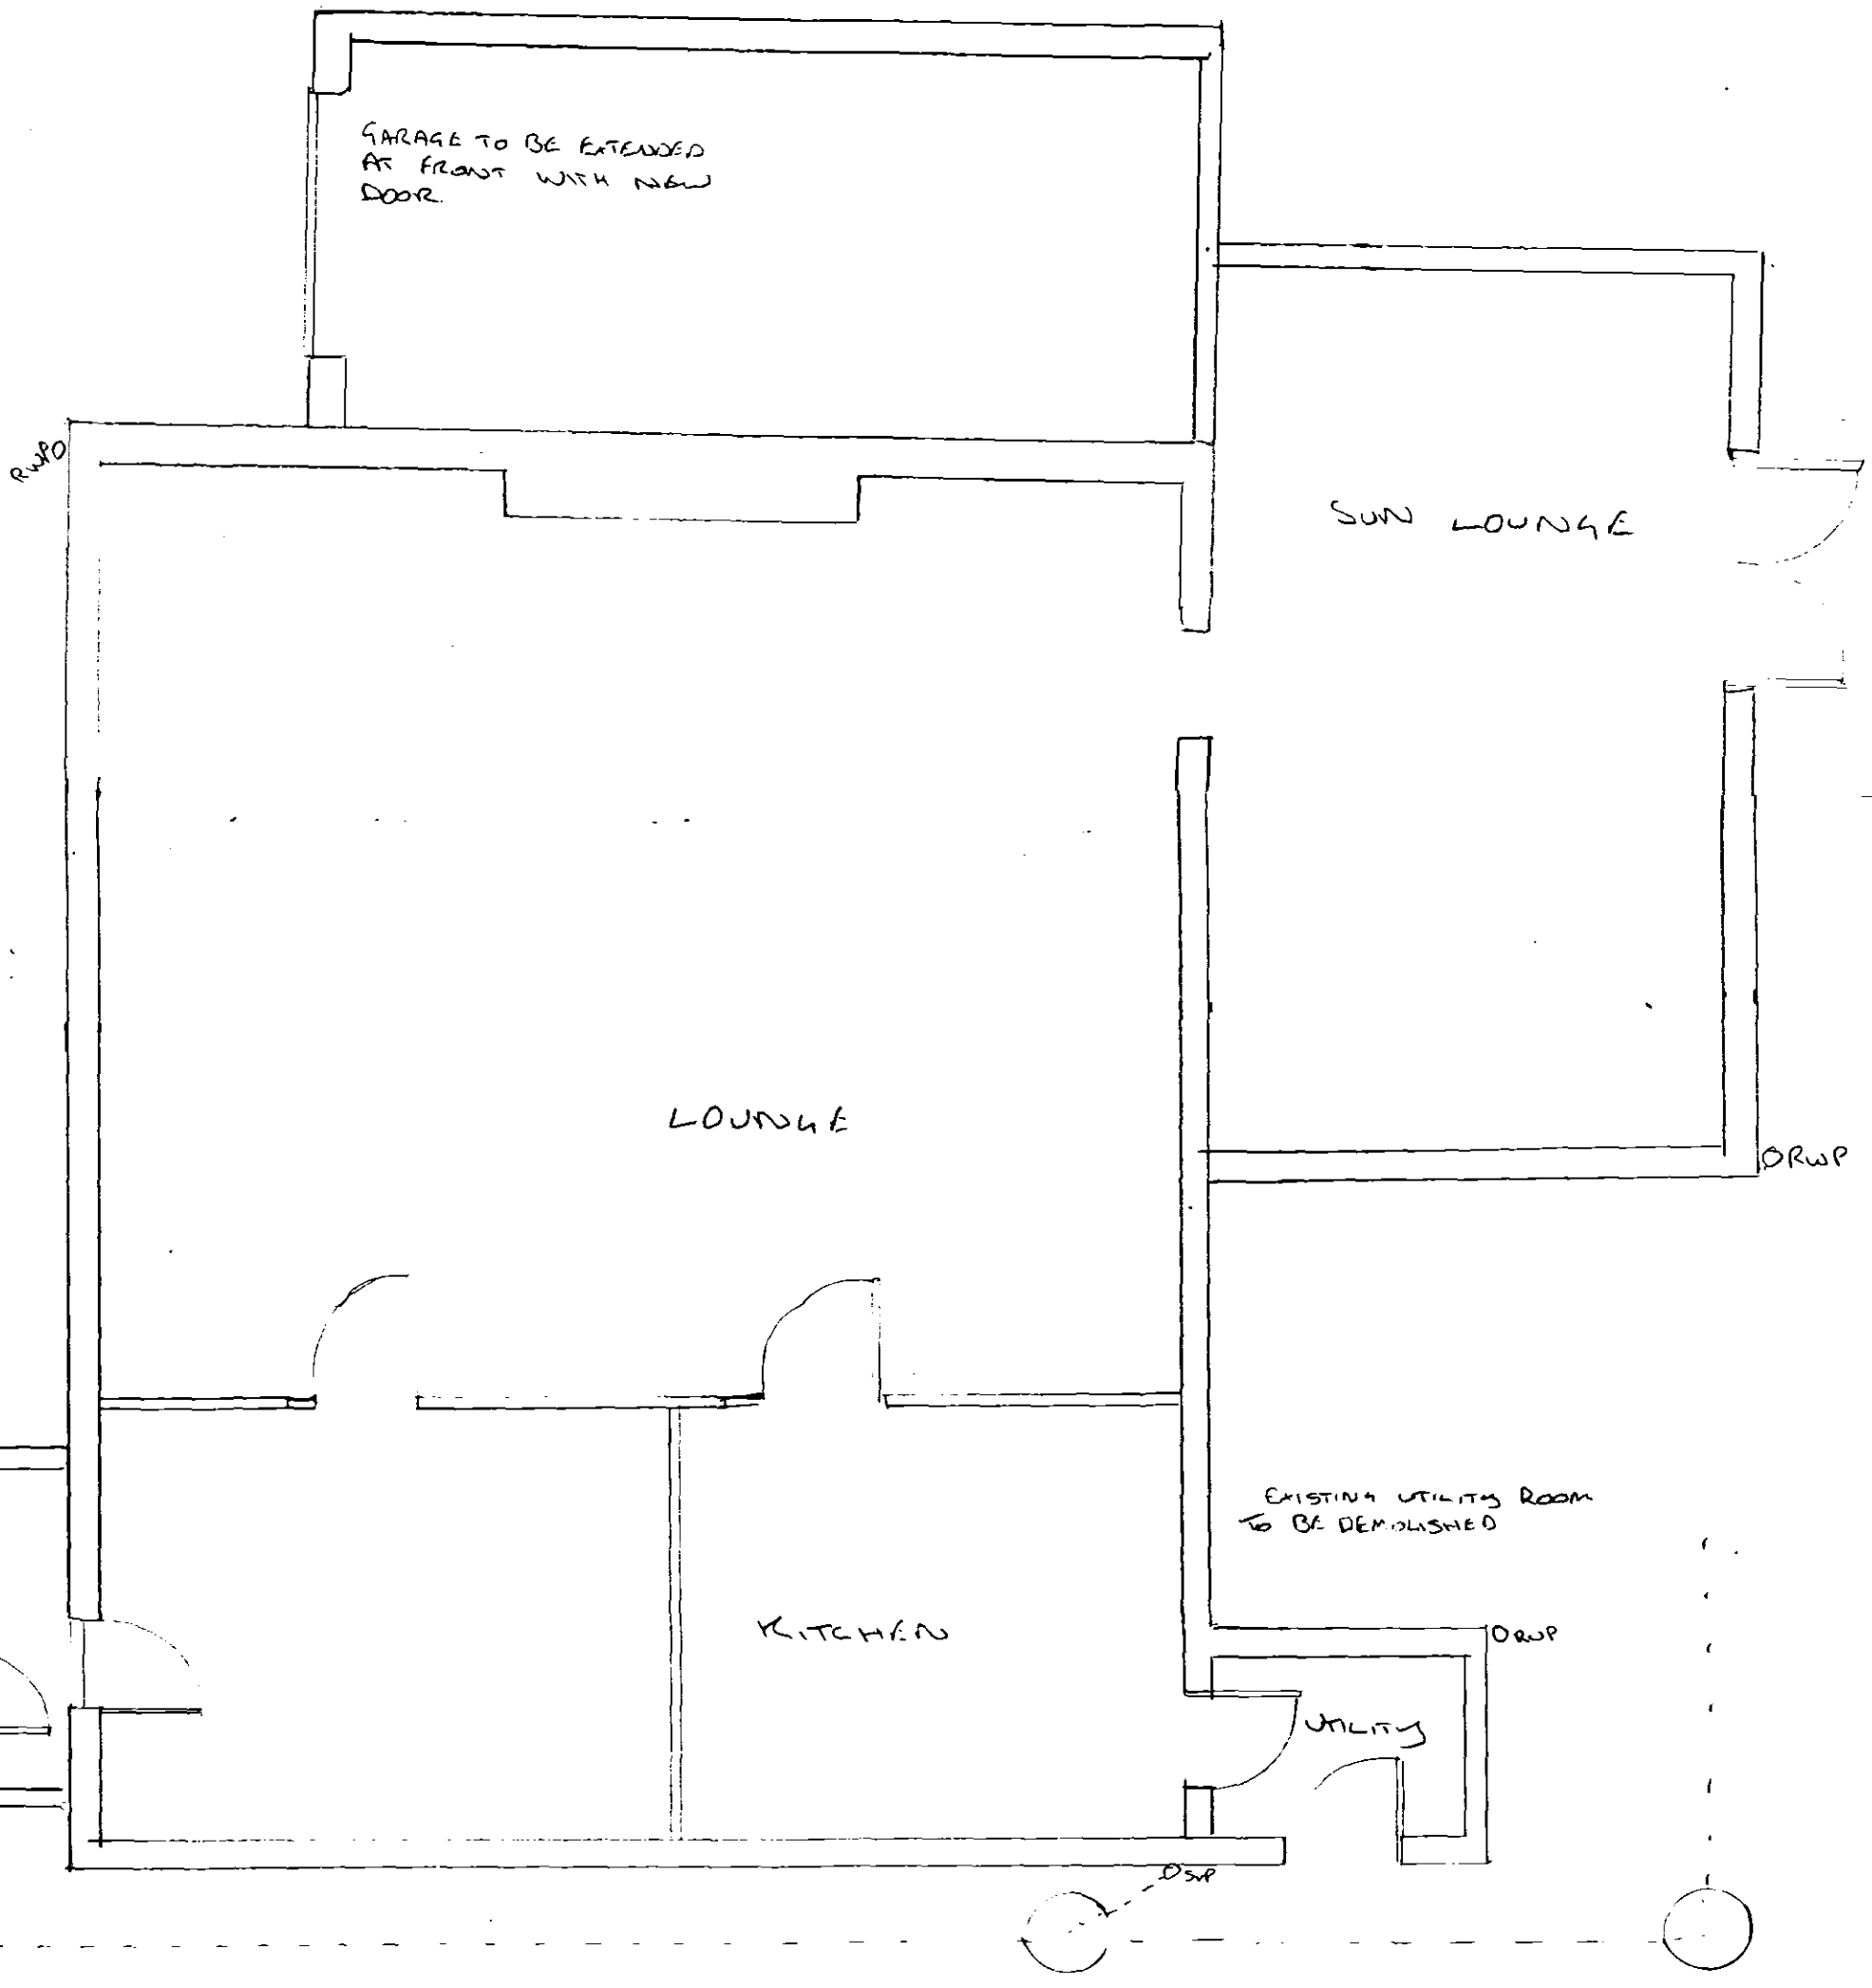

SCALE 1:50