



DO NOT SCALE THIS DRAWING USE DIMENSIONS ONLY
 VERIFY ALL DIMENSIONS ON SITE BEFORE COMMENCING ANY
 WORK OR SHOP DRAWINGS
 INFORM THE ARCHITECT BEFORE ANY WORK STARTS IF THIS
 DRAWING EXCEEDS THE QUANTITIES IN ANY WAY


Revision	Date	
A	Aug 2003	Elevation Added
B	Sept 2003	Minor Amendments
C	Jan 2004	Minor Amendments
D	Aug 2004	Entrance Amended

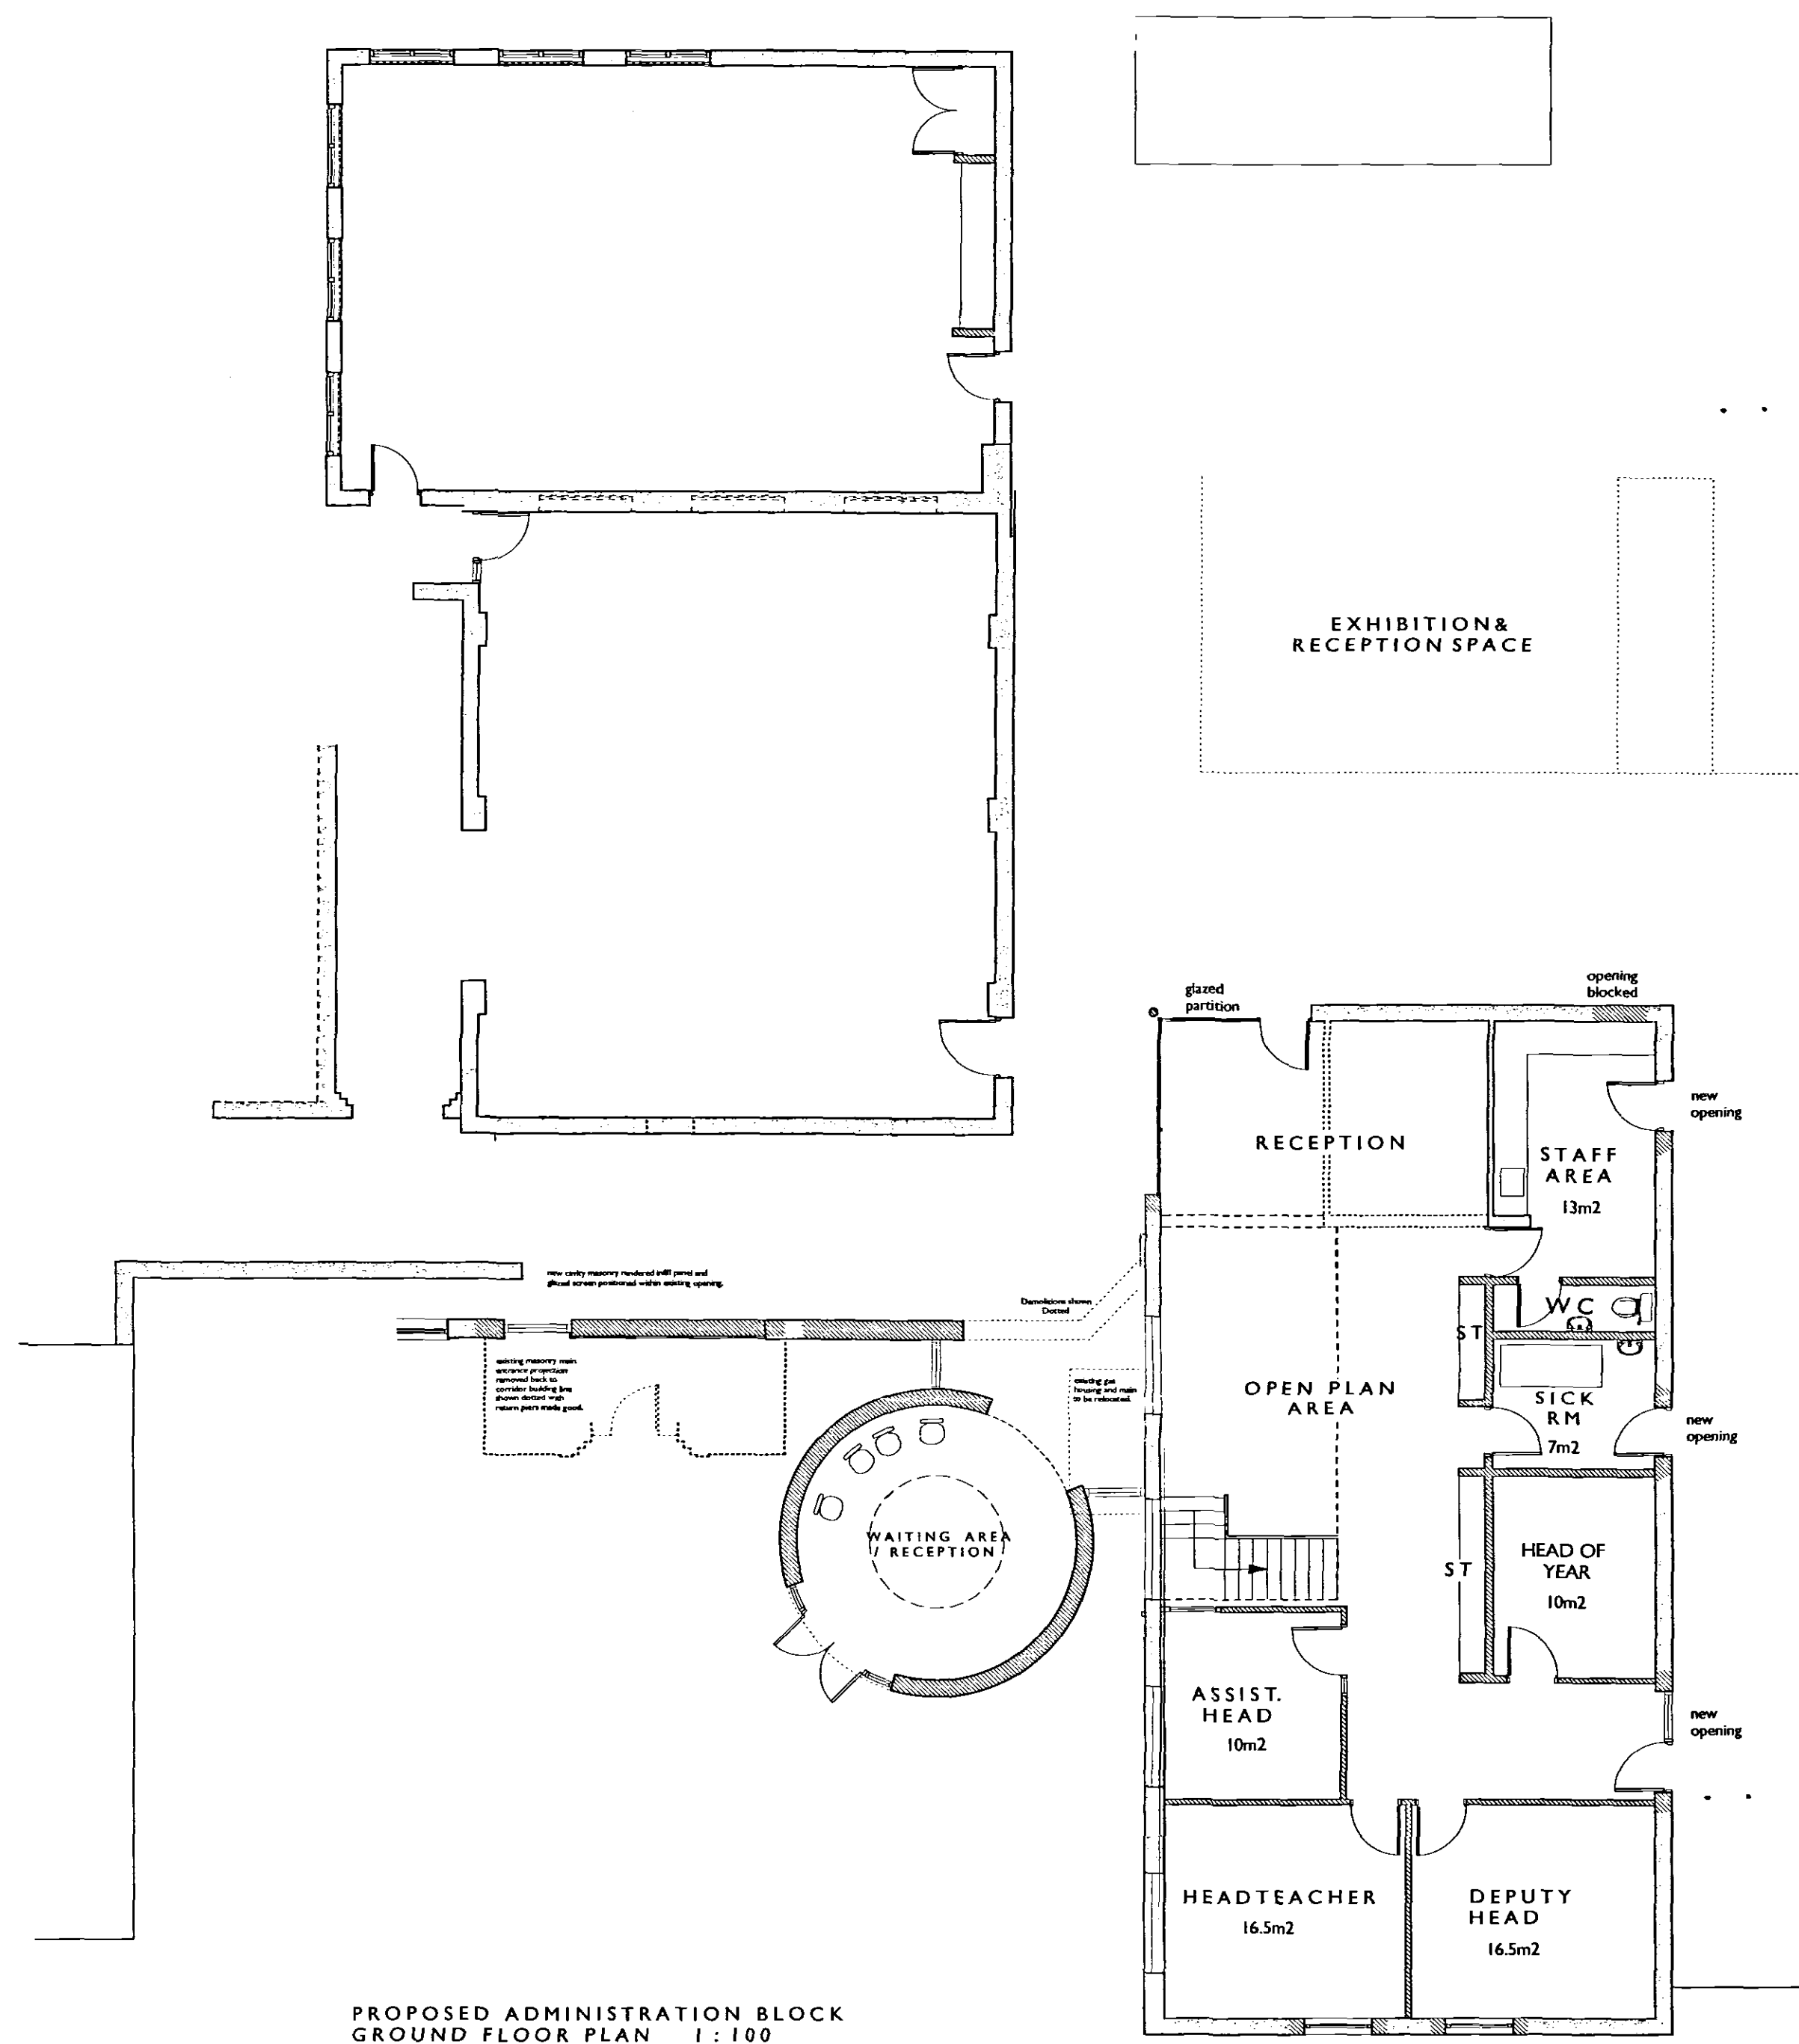


PROPOSED ADMINISTRATION BLOCK
 GROUND FLOOR PLAN 1:100

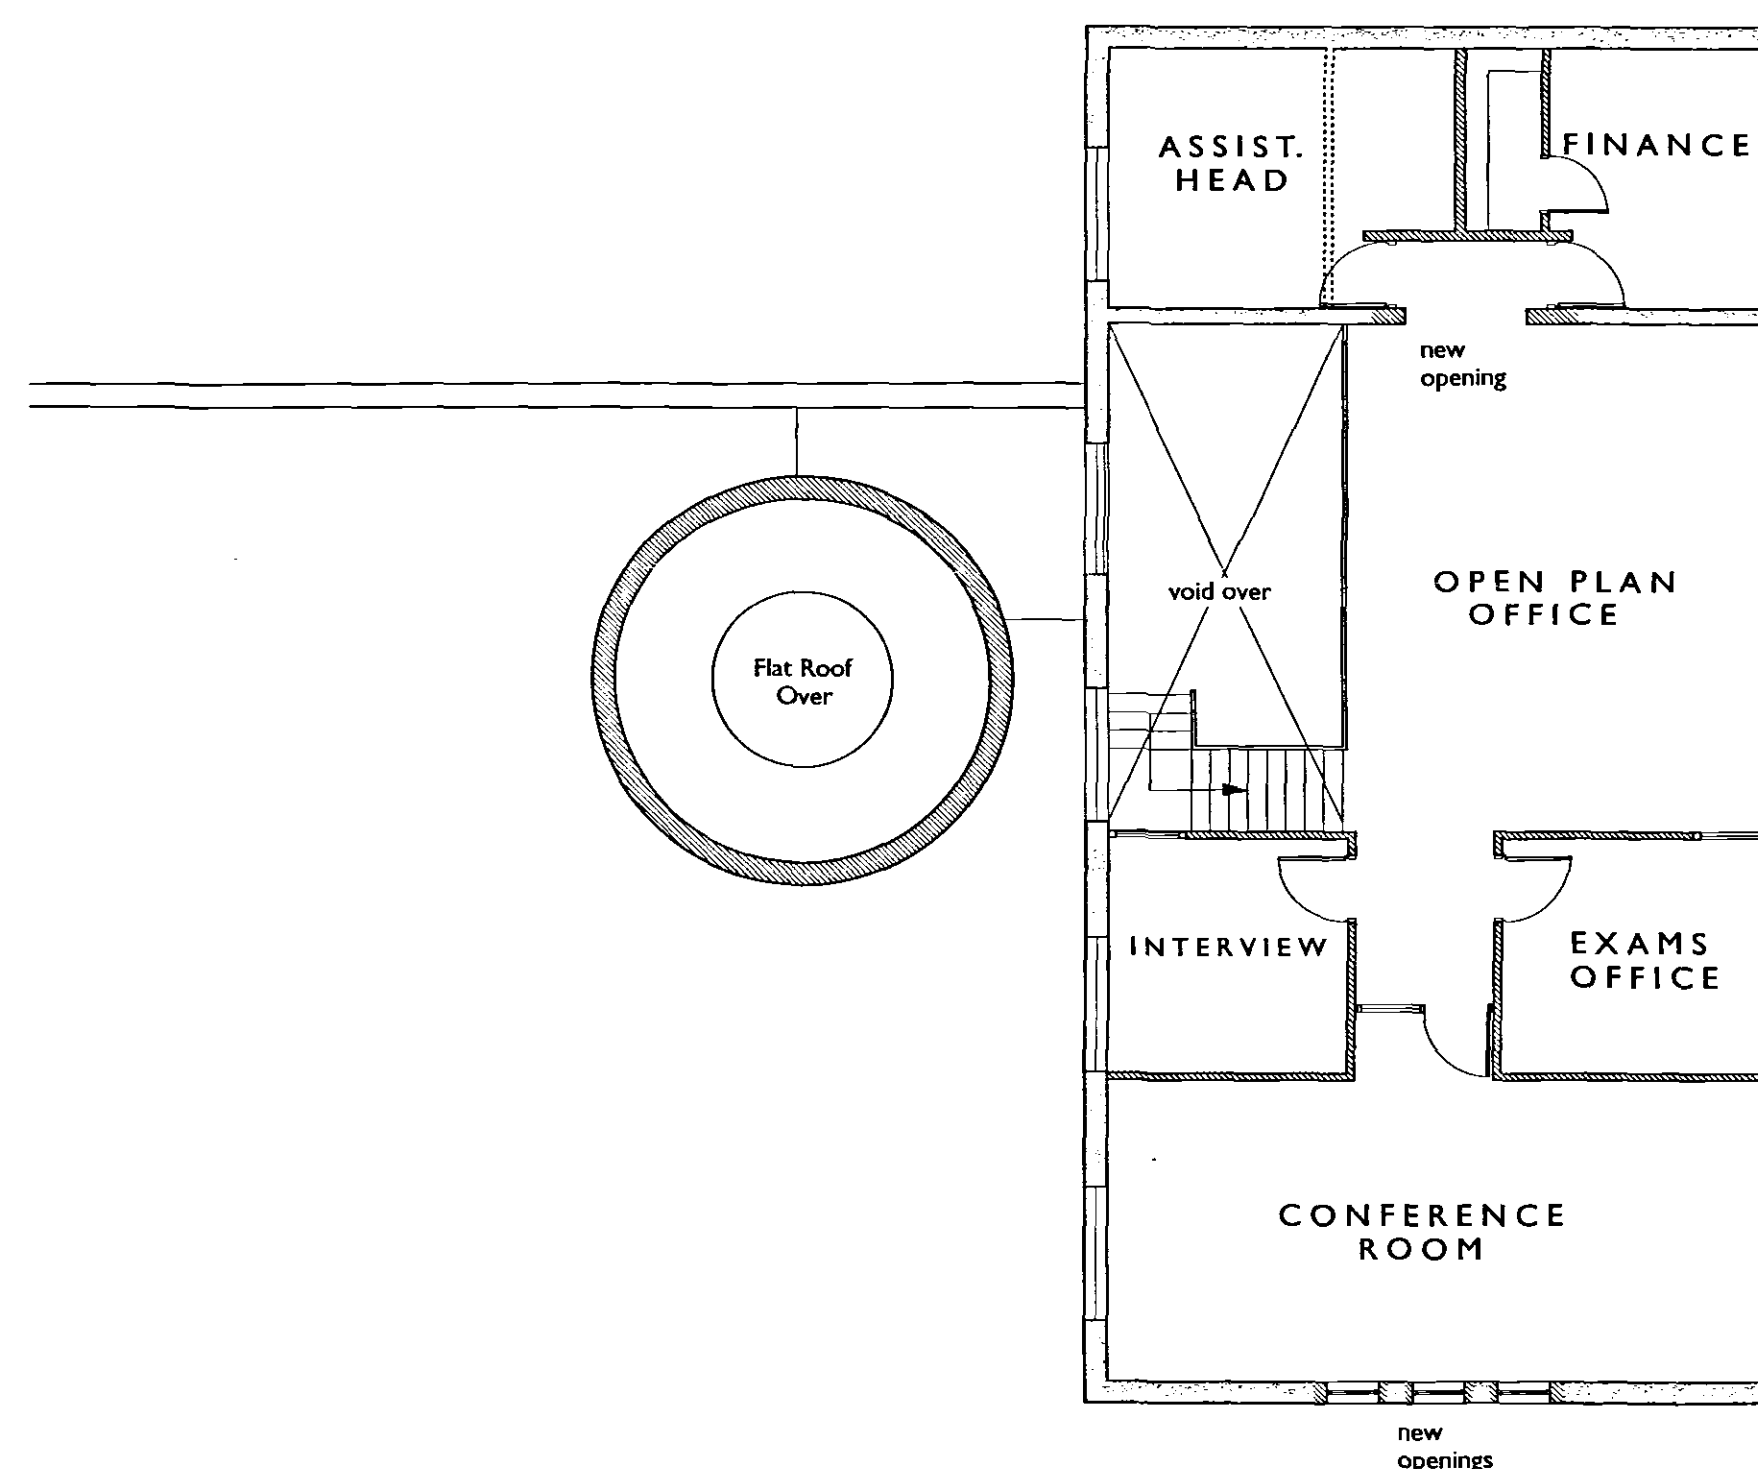

PROPOSED ADMINISTRATION BLOCK
 FIRST FLOOR PLAN 1:100

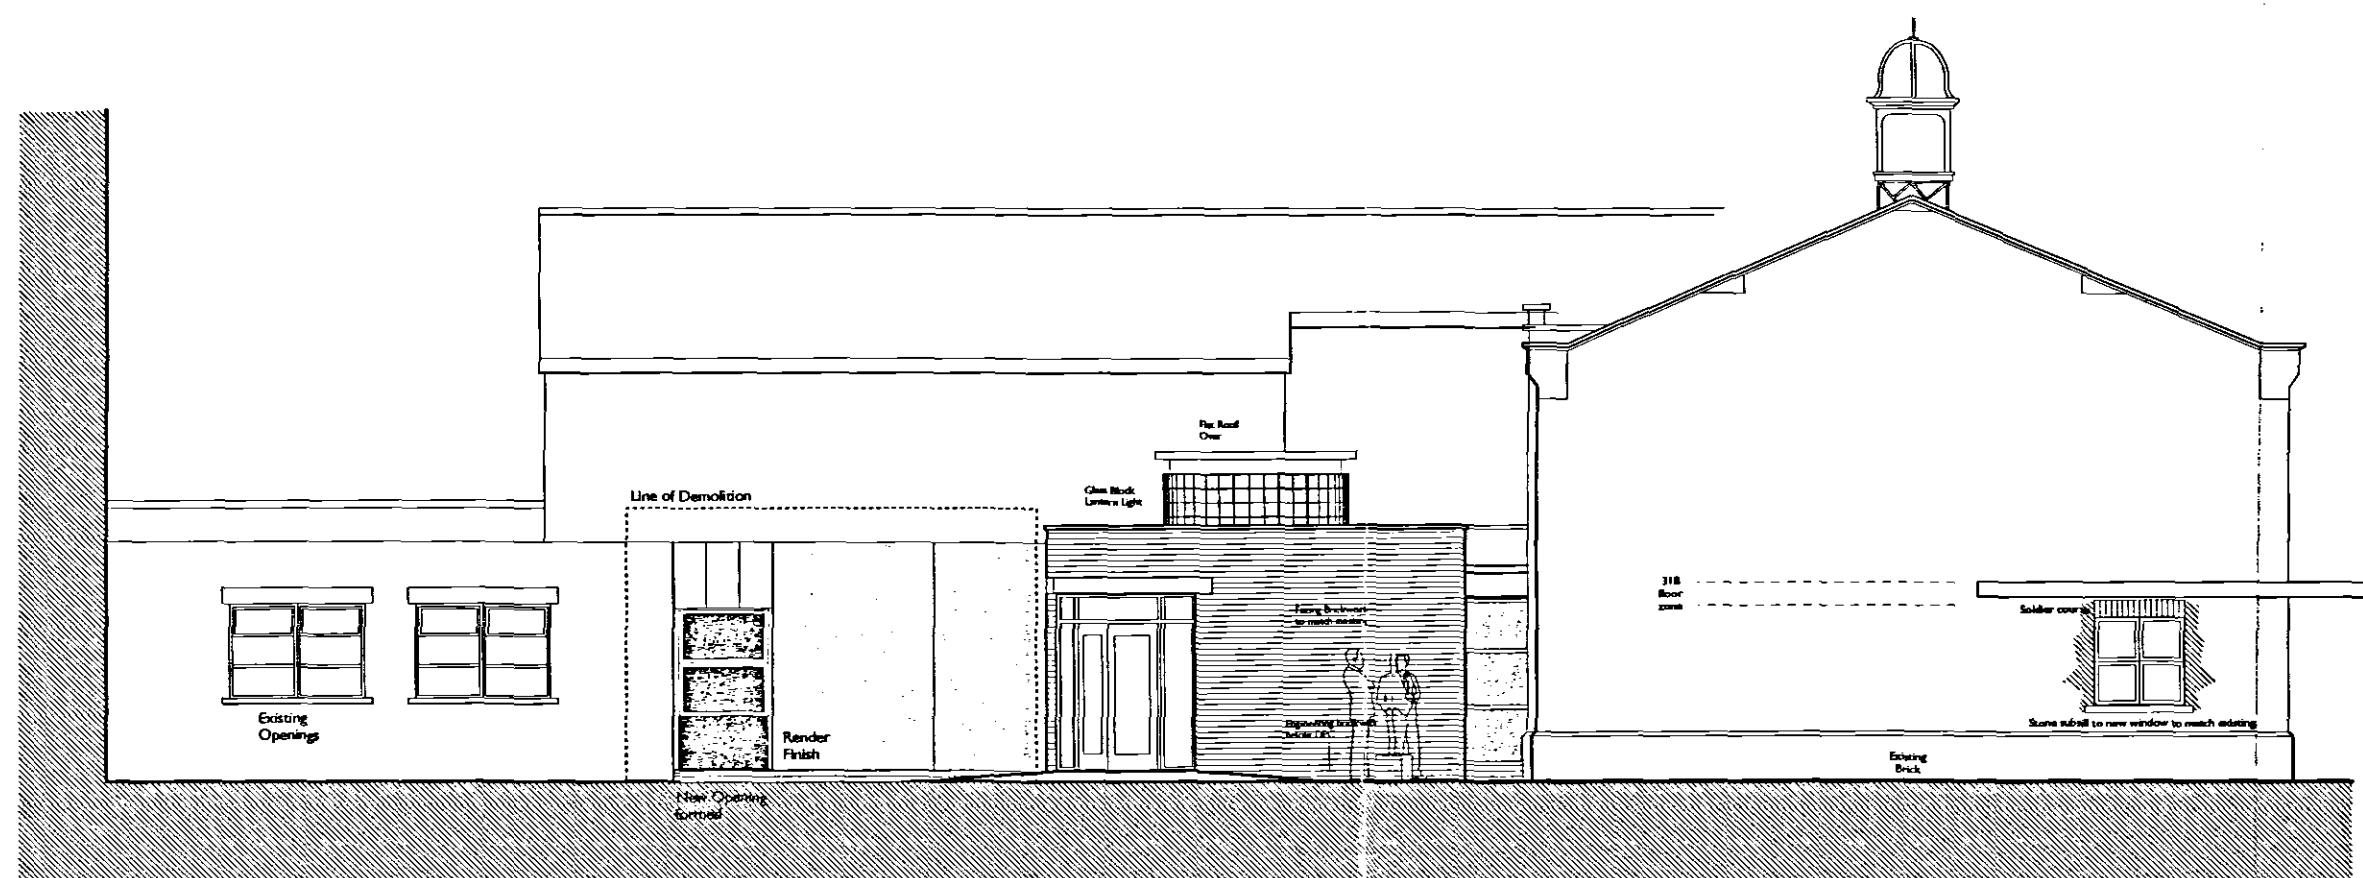

PROPOSED NORTH WEST ELEVATION

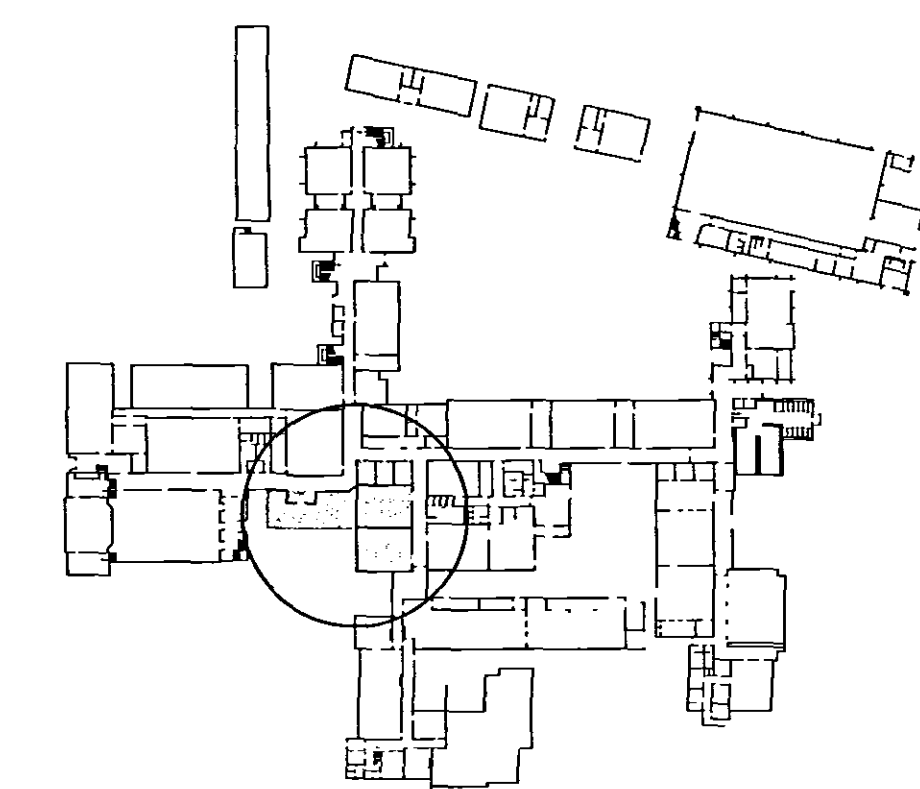

DRAWING ISSUE STATUS REVISION N° DATE SIGNED

RISK ASSESSMENT UNDERTAKEN	
PLANNING APPLICATION N° 1	
PLANNING APPLICATION N° 2	
PLANNING CONSENT	
LISTED BLDG APPLICATION	
LISTED BLDG CONSENT	
DAC APPROVAL	
BLDG CONTROL APPLICATION	
BLDG CONTROL APPROVAL	
TENDER DOCUMENT	
CONTRACT DOCUMENT	

3456
 Planning & Development
 08 SEP 2004
 Ref: 1189104

CLIENT
 Queen Elizabeth Royal Free
 Grammar School
 PROJECT
 Master Plan
 TITLE
 Proposed Administration
 Department
 Sketch Scheme Proposals



Acanthus
 Clews
 architects

SCALE
 1:100
 DATE
 Aug 2003
 JOB N°
 02.052
 DRAWN
 mss
 DRAWING N°
 35D
 The Old Swan
 Great Bourton • Banbury
 Oxfordshire • OX17 1QR
 Tel: 01295 758101
 Fax: 01295 750387
 architects@acanthusclews.co.uk
 www.acanthusclews.co.uk