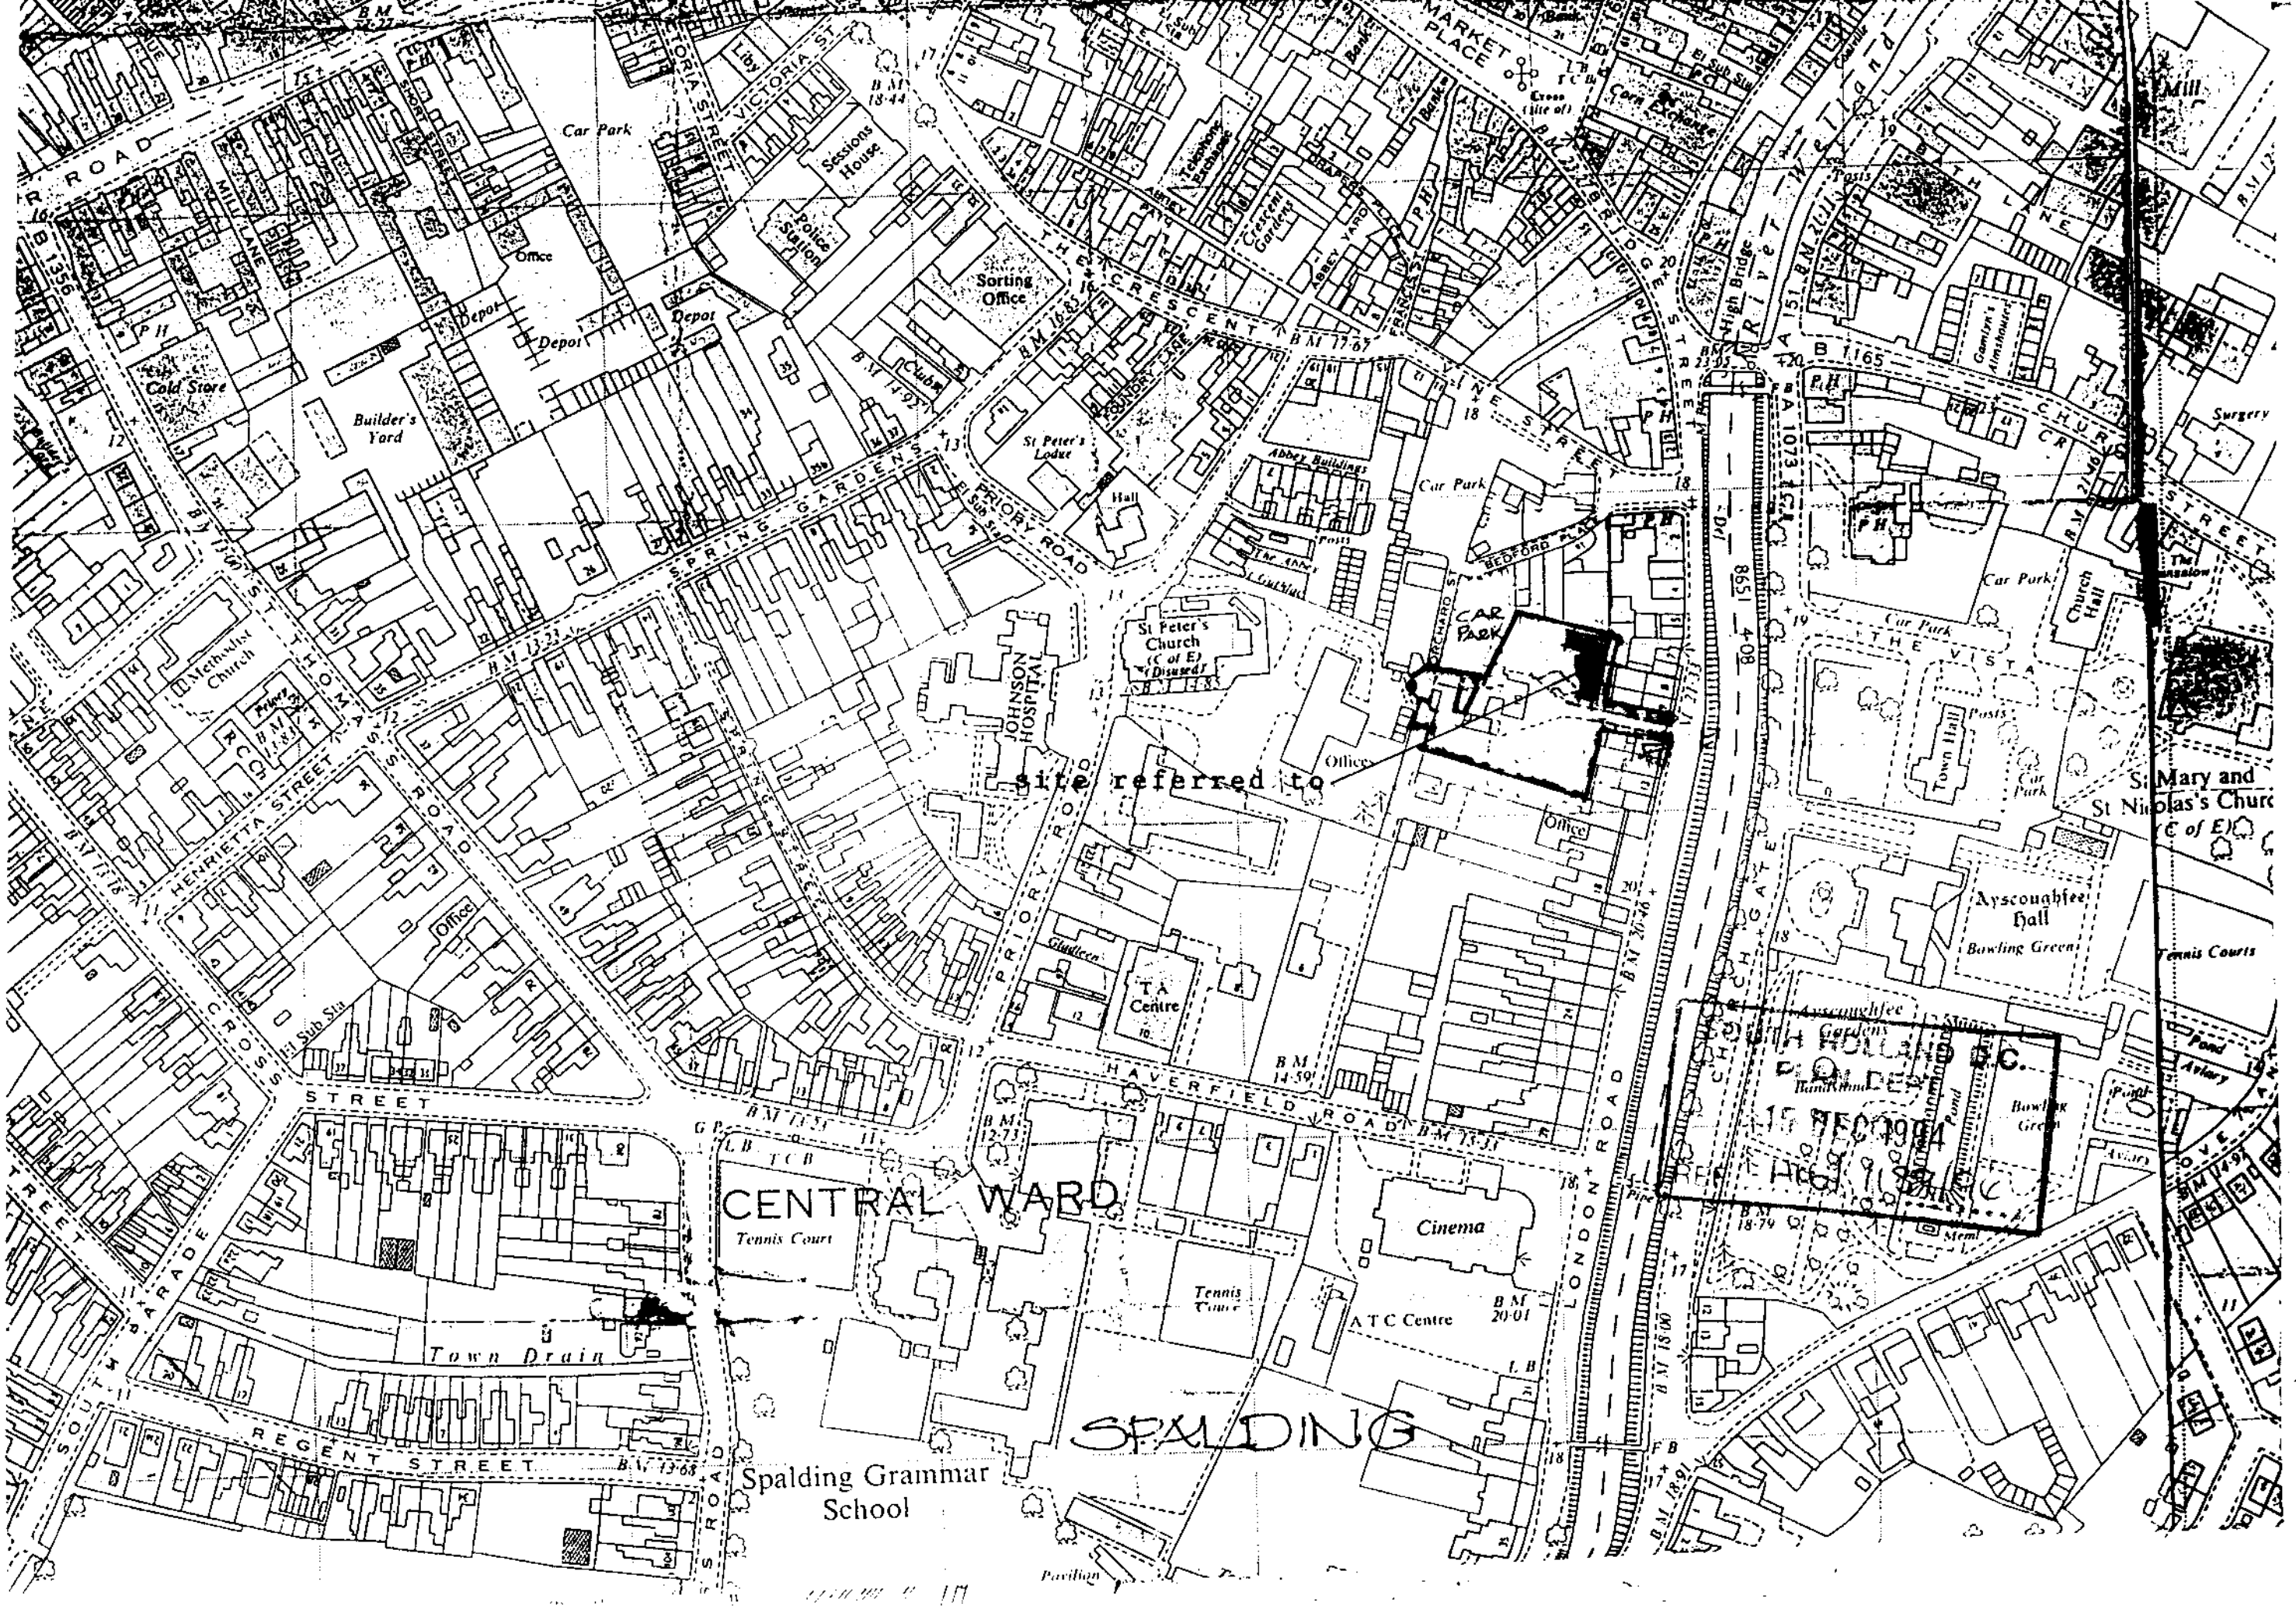

SPALDING
CENTRAL WARD
site referred to
CAR PARK
Spalding Grammar School
Johnson Hospital
St Peter's Church (C of E) (Disused)
Priory Road
Haverfield Road
London Road
Church Gate
Spring Gardens
St Thomas's Road
Henrietta Street
Cross Street
South Parade
Regent Street
Town Drain
Tennis Court
Cinema
A T C Centre
T A Centre
Town Hall
Ayscoughfee Hall
Bowling Green
Tennis Courts
Church Hall
St Mary and St Nicolas's Church (C of E)
Sessions House
Police Station
Sorting Office
Builder's Yard
Cold Store
Methodist Church
Market Place
Victoria Street
Mill Lane
The Crescent
The Vista
Car Park
Orchard St
Bedford Place
High Bridge
River Welland
Gamlyn's Almshouses
Surgery
15 DEC 1994


Remarks

19

| | |
|---|---|
| Nos 5, 6 | R. Smith |
| Nos 7, 7a | R. Smith |
| Nos 8, 9 | W. Barnett |
| Nos 11.12.13.14 | ? |
| No 11 | H. FISHER |

For Mr Various Owners

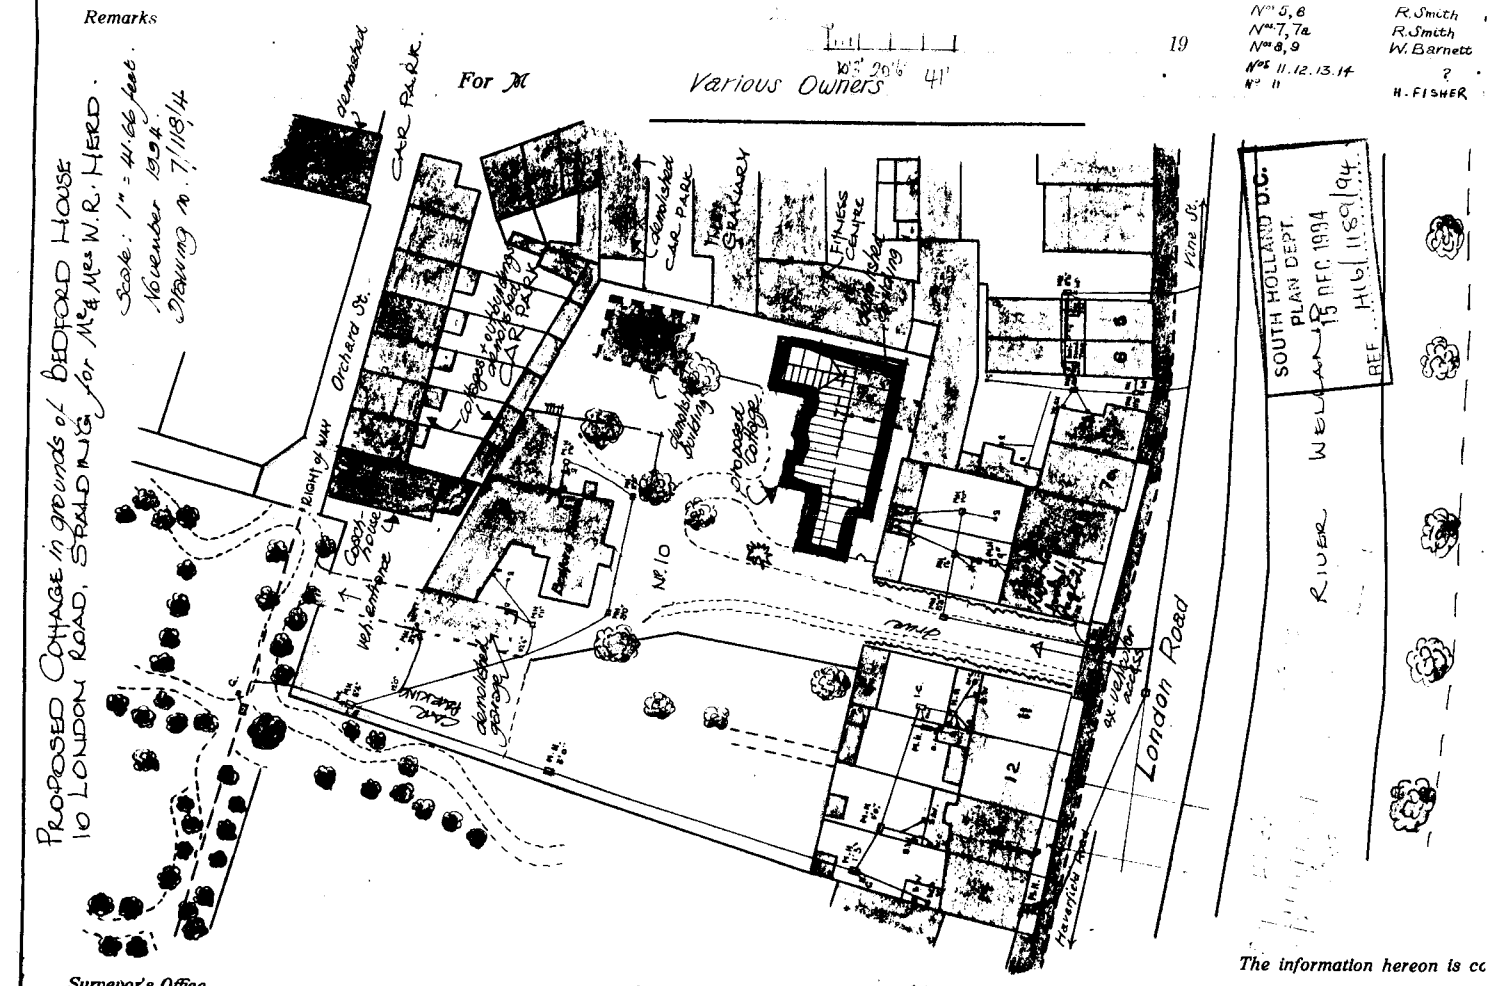PROPOSED COTTAGE in grounds of BEDFORD HOUSE
10 LONDON ROAD, SPALDING for Mr & Mrs W.R. HERD.
Scale: 1" = 41.66 feet.
November 1938.
Drawing no. 7/11/38




Surveyor's Office

Scale. 1 inch equals 41.66 feet.

Spalding 28th April 1938. Bedford House, 10 London Road, Spalding for Mr and Mrs R. Herd.

The information hereon is co

Signed

Inspector