


16 November 1998.

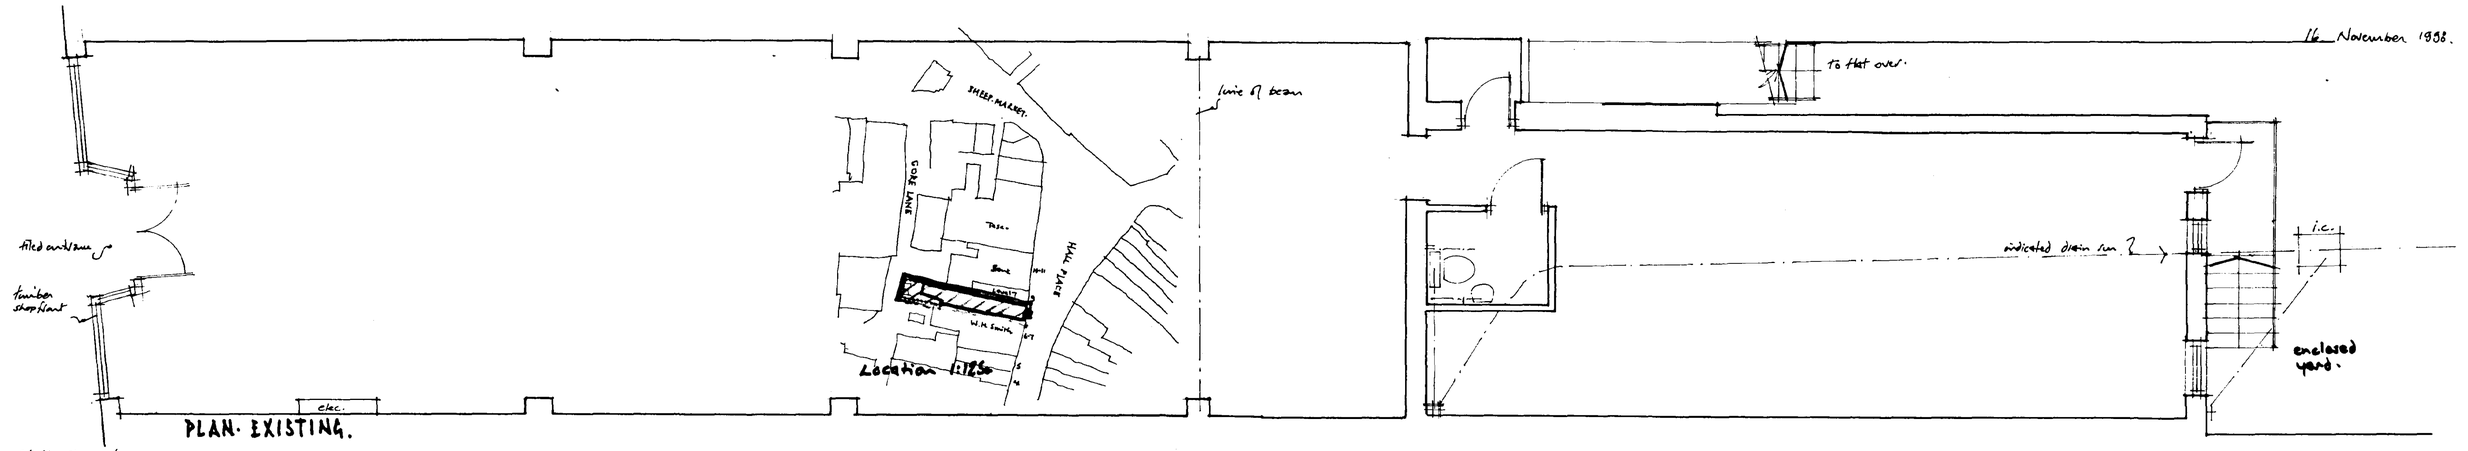


PLAN · EXISTING.

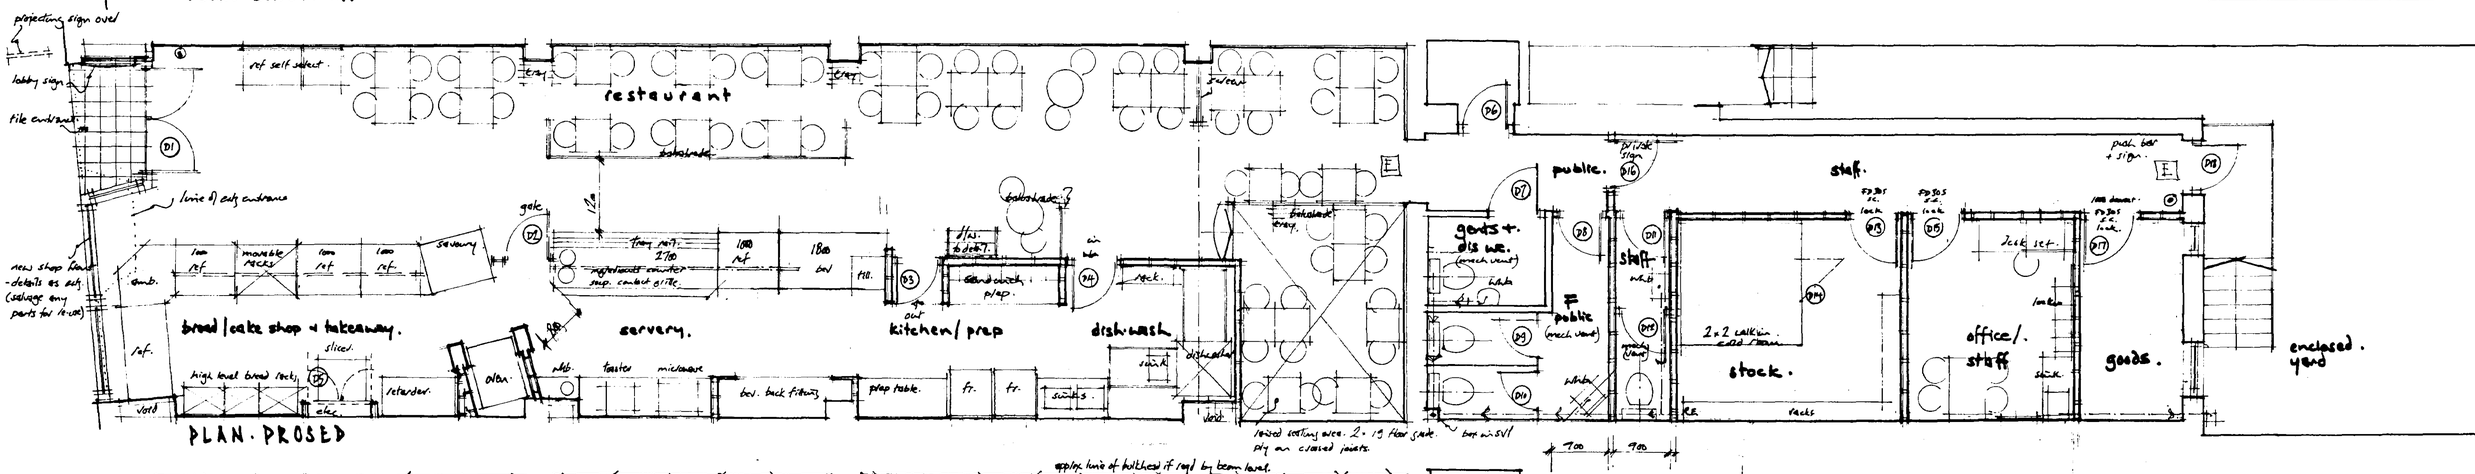


PLAN · PROSED

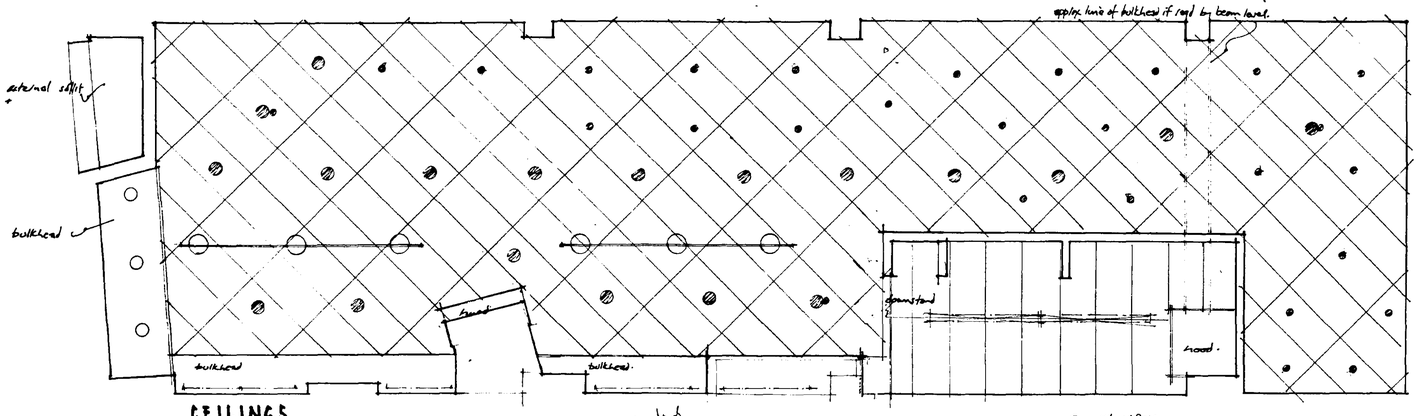

CEILINGS

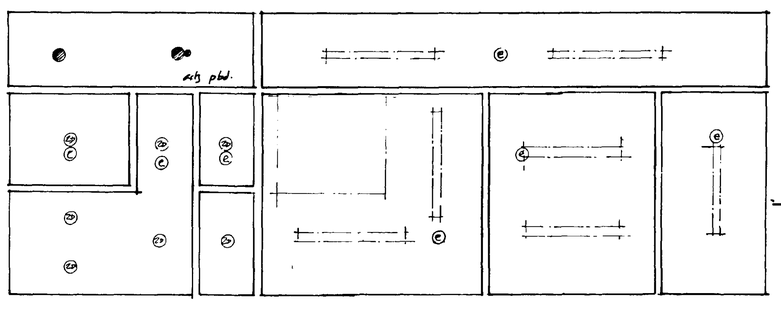

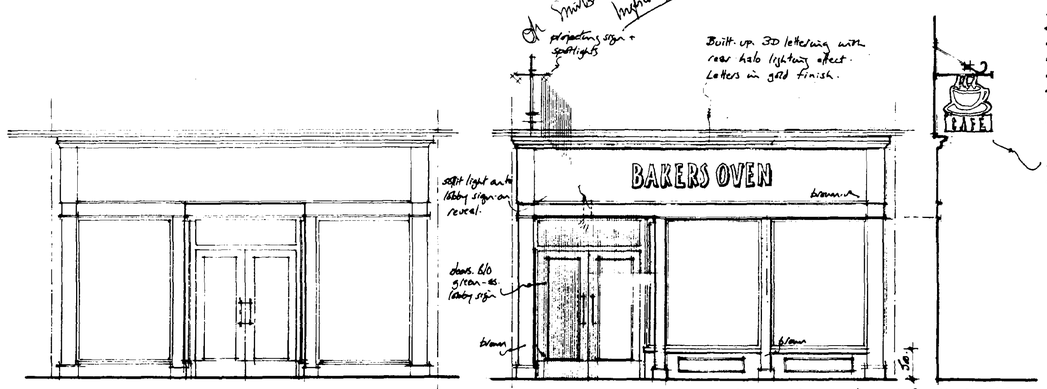


FRONT · EXISTING.

standard 6/0 lobby sign on return green background // gold letters.

FRONT · PROPOSED

new shopfront below retained fascia. all to architects style + details.

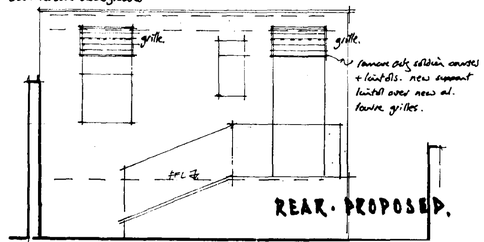

REAR · PROPOSED.

General Notes:

- All construction to sat DBS
- Fire alarm system (break glass only) to BS 5839
- Emr. lighting to BS 5266 detailed / installed by specialist.
- Exit signs to BS 5499 pt 1. Euro pictogram style.
- Fire extinguishers / blanket as local F/O. suggestions
- Above ground drains - deepseal traps - connect to ashy vented system.
- mech. vent. as shown. 6l/sec or 3ac./hr. (15 min run on). to toilets. Hood over dishwash + oven.
- New water system to byelaws from ashy inlet point.
- projecting sign on decorative bracket + spotlights (each side).
- cut-out logo with lettering below. White outline + lettering on maroon background

Lighting:

- fully recessed 2 x 18w PL fluo. lamp fitting. satin chrome reflector. white bezel.
- as above with integral Bw. 3W. emergency non-maintained lamp.
- low voltage dichroic lamp. white bezel. fully adjustable.
- fully recessed 150 ws. m/halide. satin chrome reflector. satin anodised bezel.
- Thorn (or equal) 16 w 2D fitting (staff. service areas).
- wall mounted uplighter. 75w incandescent lamp.
- Thorn (or equal) twin 70 w fluorescent. electronic starter. plastic diffuser.
- as above with dust / waterproof cover (prep. dishwash etc).
- fully recessed continuous fl. batten fitting in bulkhead void.
- emergency light (suggested layout).
- gantry + glass lights to standard BIO detail.

Ceilings:

- Armstrong. Ultima lay in grid. 12m x 6m tiles set at 45°. (public. shopfront shop etc). (2700 to be confirmed)
- PVC fire washable tiles lay in grid. 1200 x 600 (wash up / prep). (2700 to be confirmed)
- Ashy pod + skim (repaired as required) toilets, staff etc. (2400)
- Bulkheads at ceiling changes
- NB. possible downstand at recent beam line

Finishes + details:

- see schedule for finishes to floors, walls, etc. all walls / ceilings class 1 / Class 0.
- Floor finishes non-slip in food prep + toilets. all food surfaces washable.

Rev B 27 NOV 98 — ref wash. said 27 NOV — shopfront + signs altered.

Rev A 24 NOV 98 — ref wash. said 24 NOV — servery unit doors adjusted. cake sign at balustrade omitted. oven / servery station angle. prep / sandwich benches adjusted. guests / disabled combined. goods room added / stock room moved. staff room / office combined. ceiling adjusted to suit.

BAKERS OVEN

Design Office:
c/o 18 Greenyers Street, Stamford
ST16 2JE
Tel: 01780 282279 Fax: 01780 282284

BAKERS · OVEN · MIDLANDS
8 · HALL · PLACE
SPALDING.

SOUTH HOLLAND DC
HOUSING & PLANNING
- 3 DEC 1998
Ref: 1189/98

GENERAL · ARRANGEMENT.

DETERMINED PLAN

1:50

ALICK · MASON + ASSOCIATES
Architects and Designers
30 Falkland Road Sheffield S11 7PN
telephone: 0114 266 9264
fax / answerphone: 0114 267 9776

BOD | 98 | 72 | MO | C2 B