

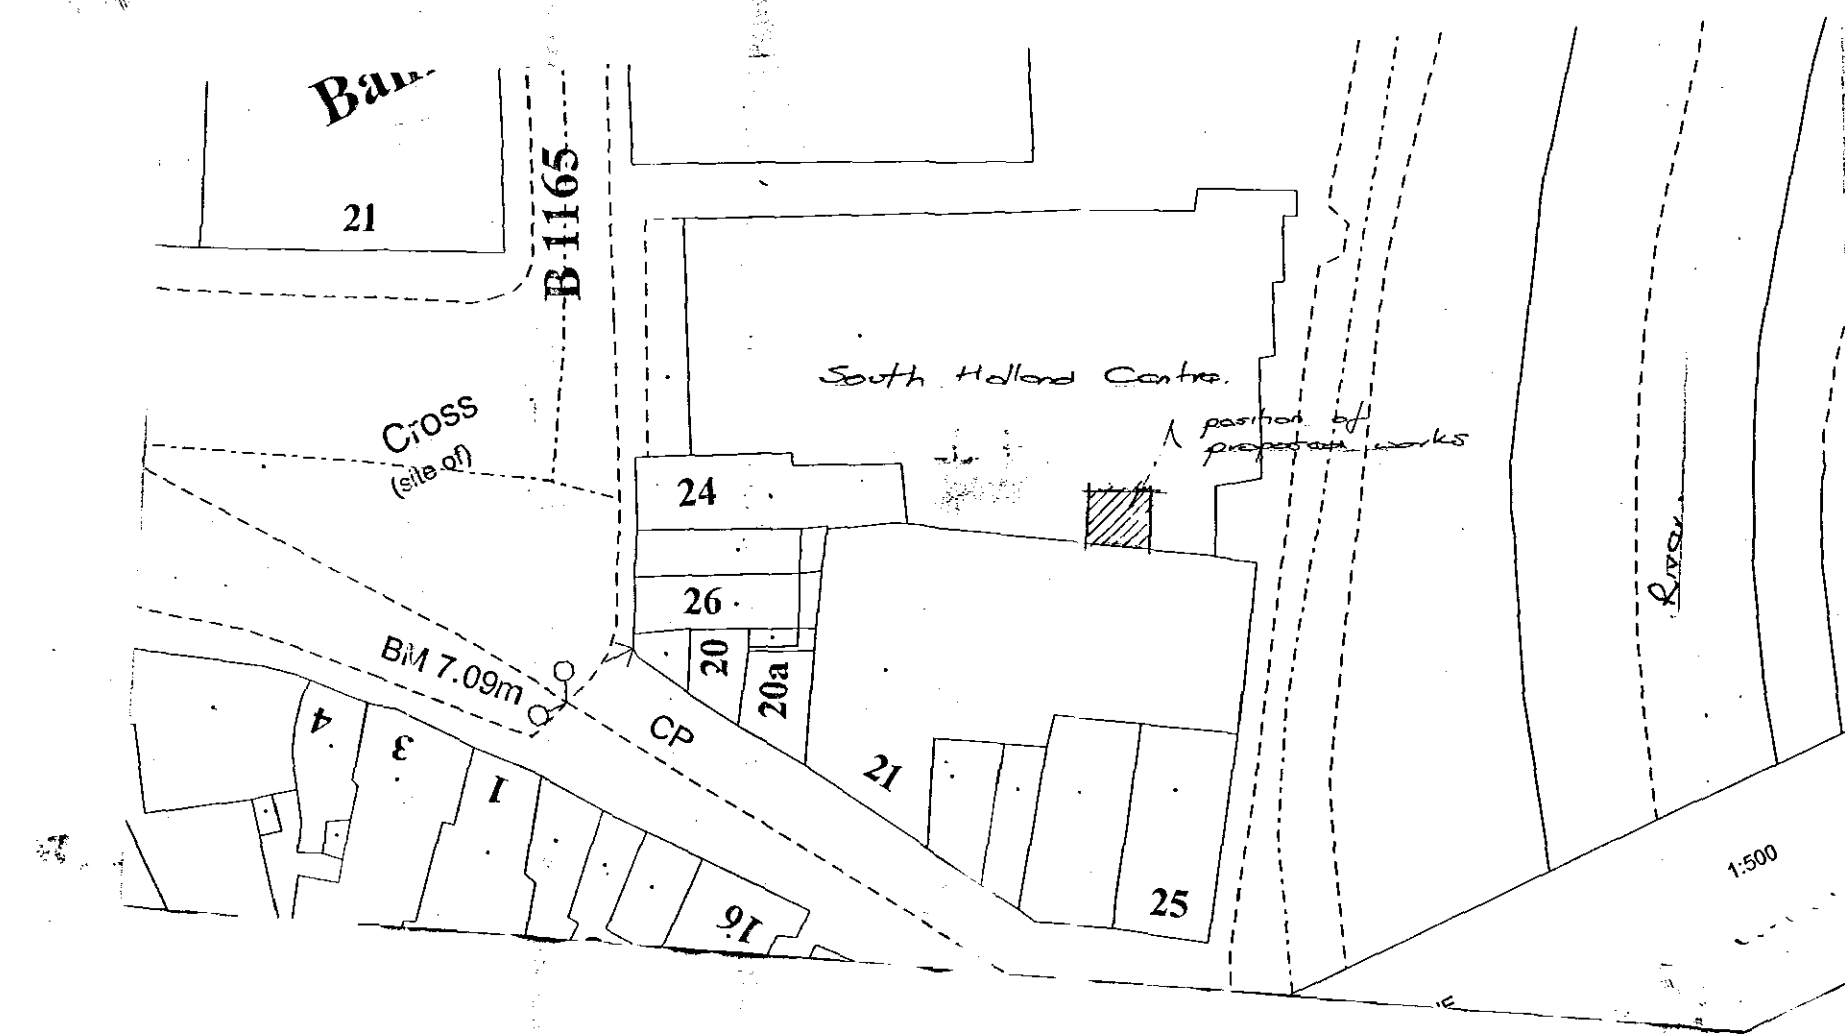


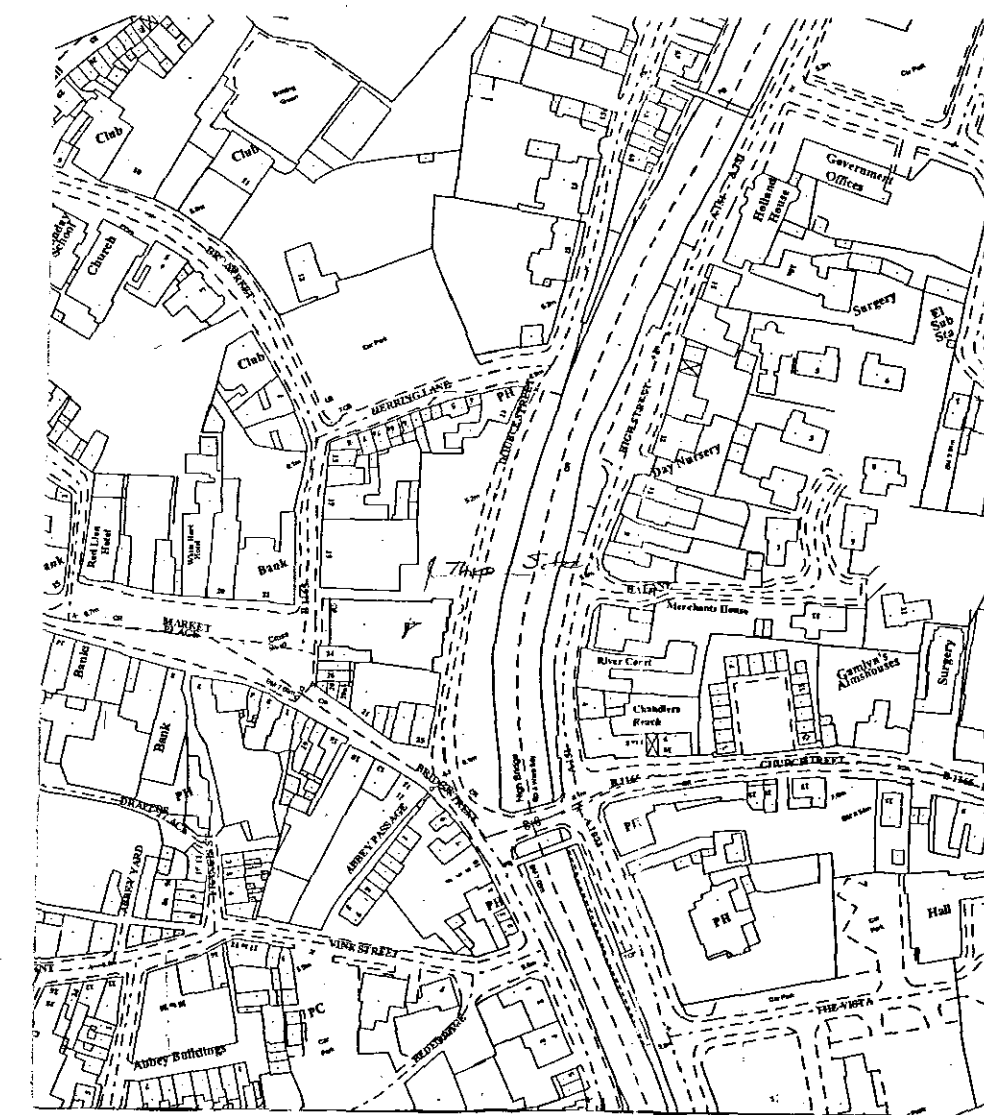


Block Plan 1:500.

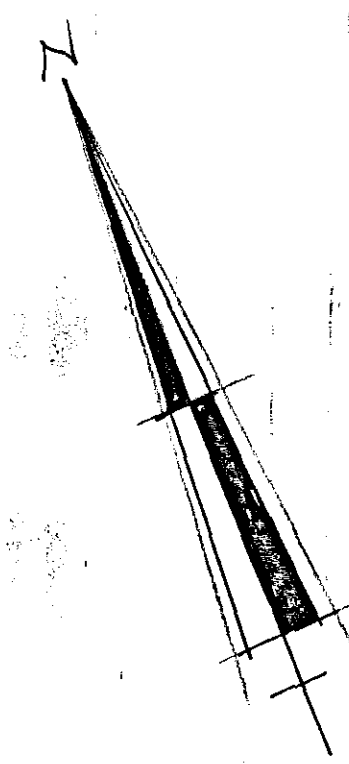


Location Plan 1:2500.
taken from O.S. Sheet TF2422NE.
Parts of Lincolnshire.

Function H 11 - f Centre.

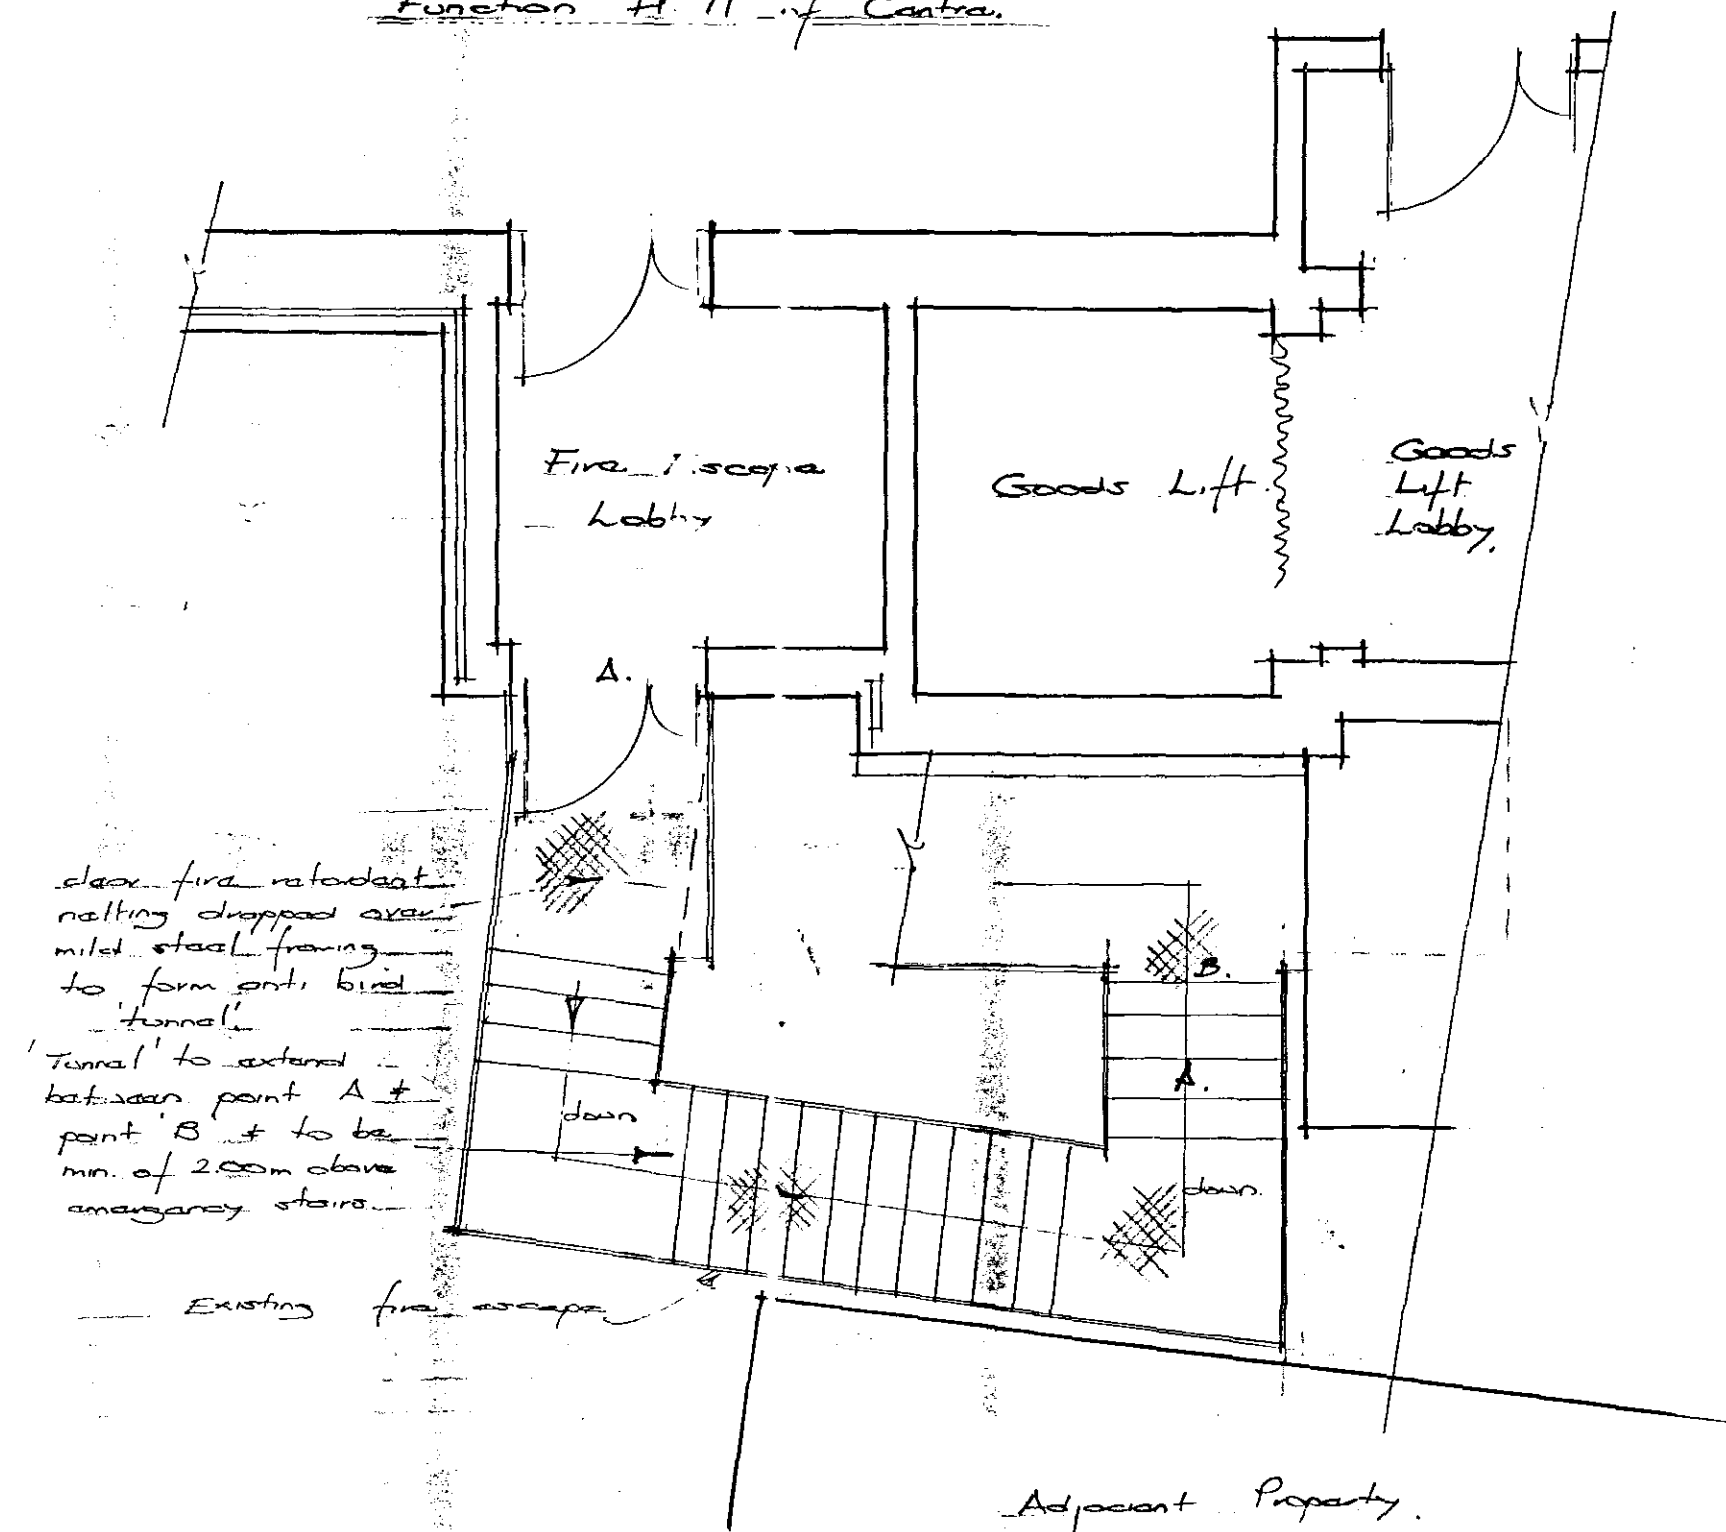


Plan of Second Floor of Centre
Showing Detail of Fire Escape

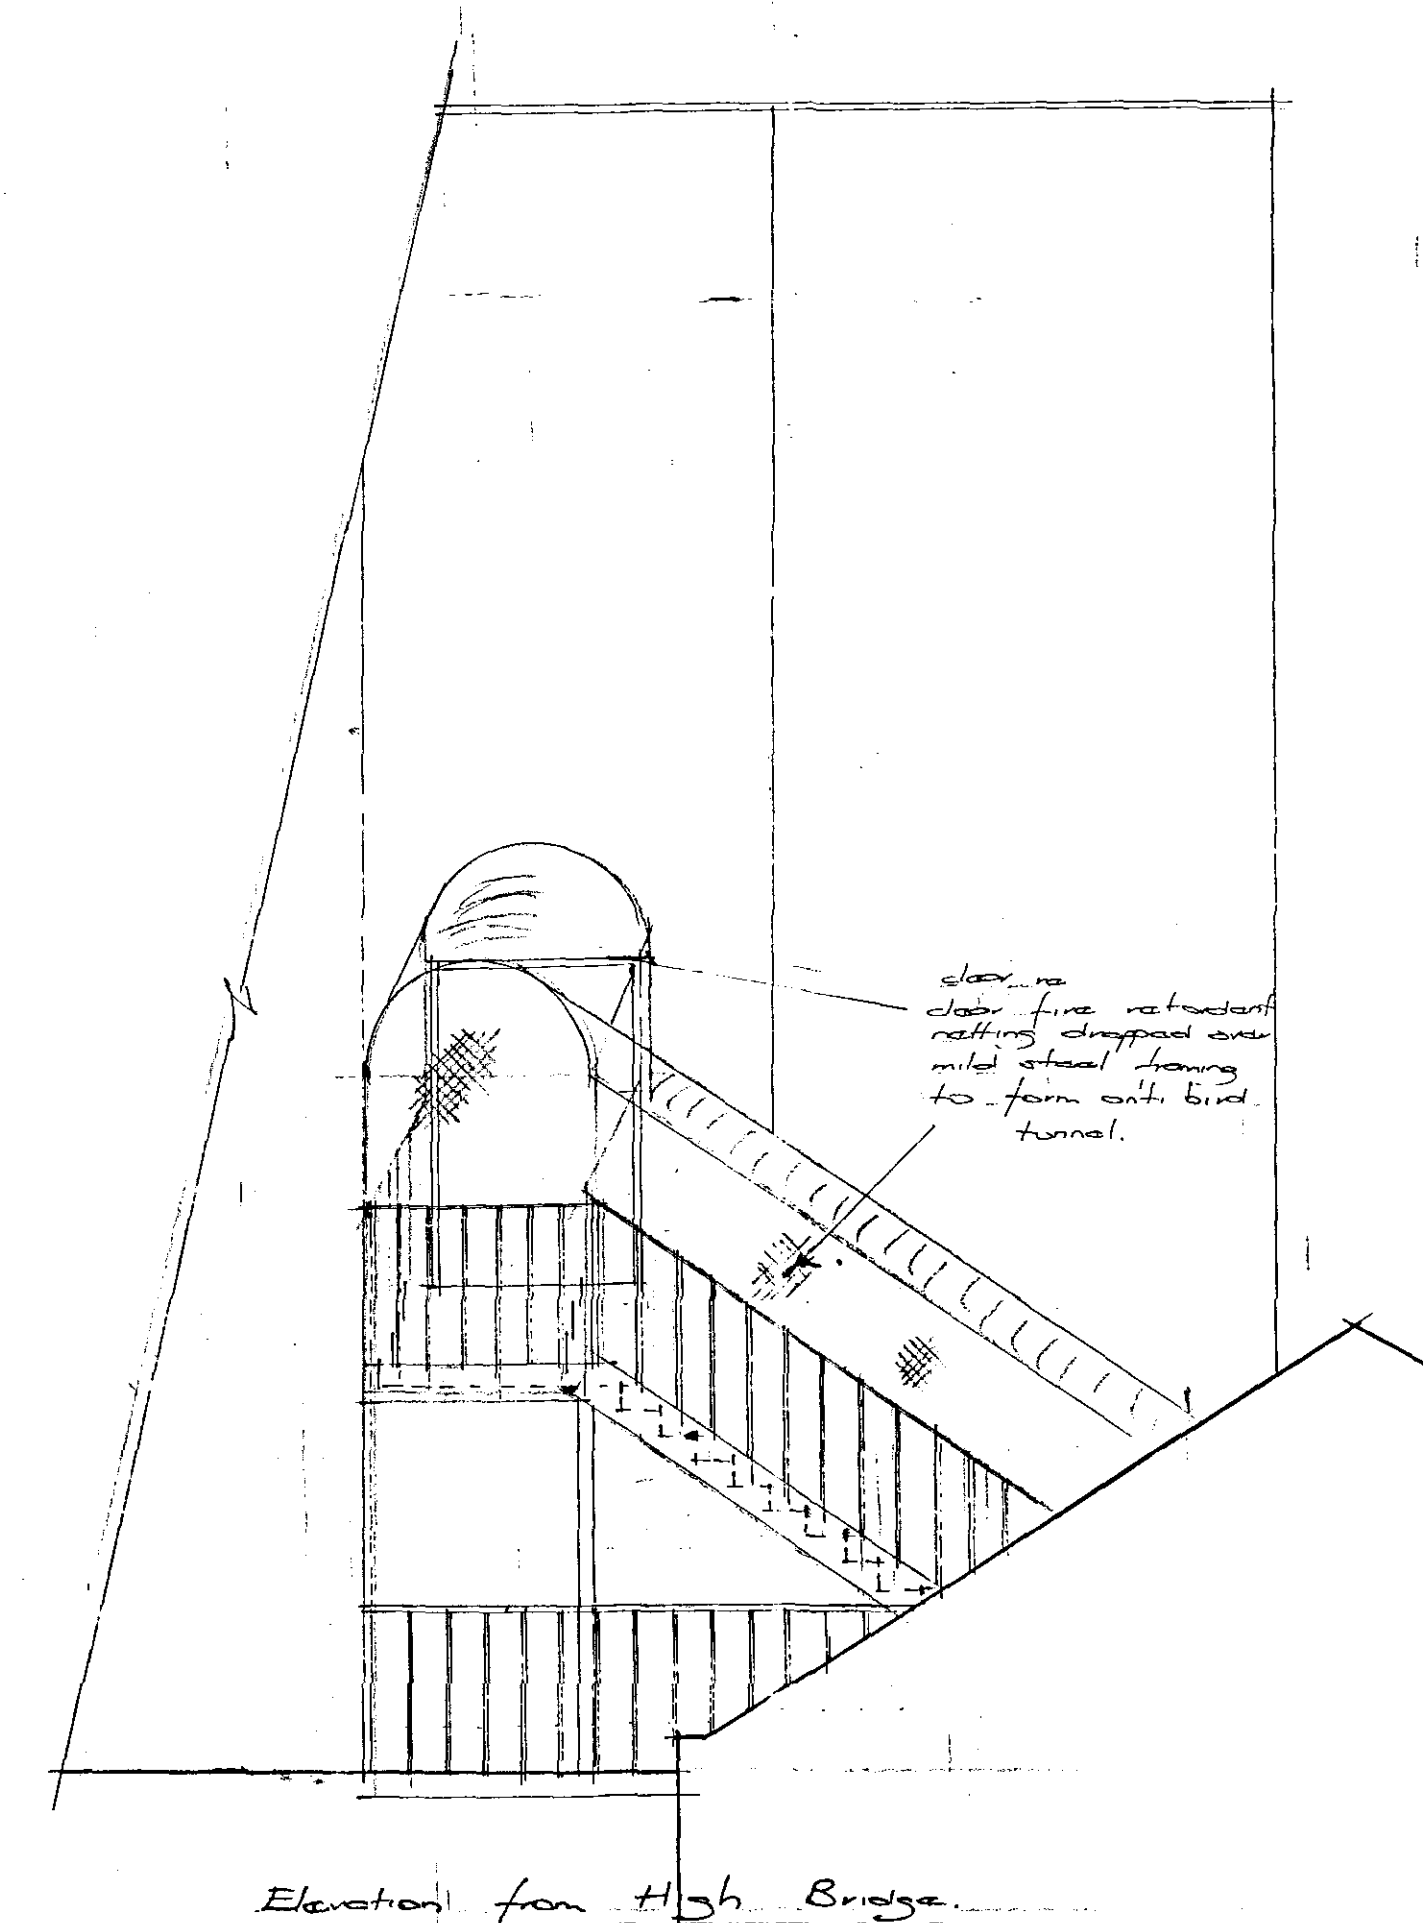

Elevation from High Bridge

SHDC
Planning & Development
- 3 SEP 2007
Ref: 1193107

HOUSING AND PLANNING
SERVICES
MRS SALLY WALTHAM
BA(Hons) FCIL
Director of Housing and Planning
Services
Council Offices, Priory Road
Spalding, Lincolnshire PE11 2XE
Telephone (01775) 761 161

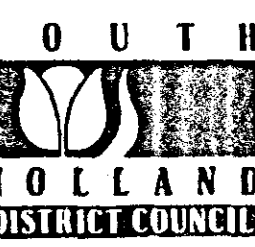

PROJECT: Preparation of Applications to
The Fire Escape at
The South Holland Centre
Market Place, Spalding

DATE	NO.	REVISIONS

DETERMINED

DATE: 03/09/2007 SCALE: 1:50

DRAWN: M. Chapman