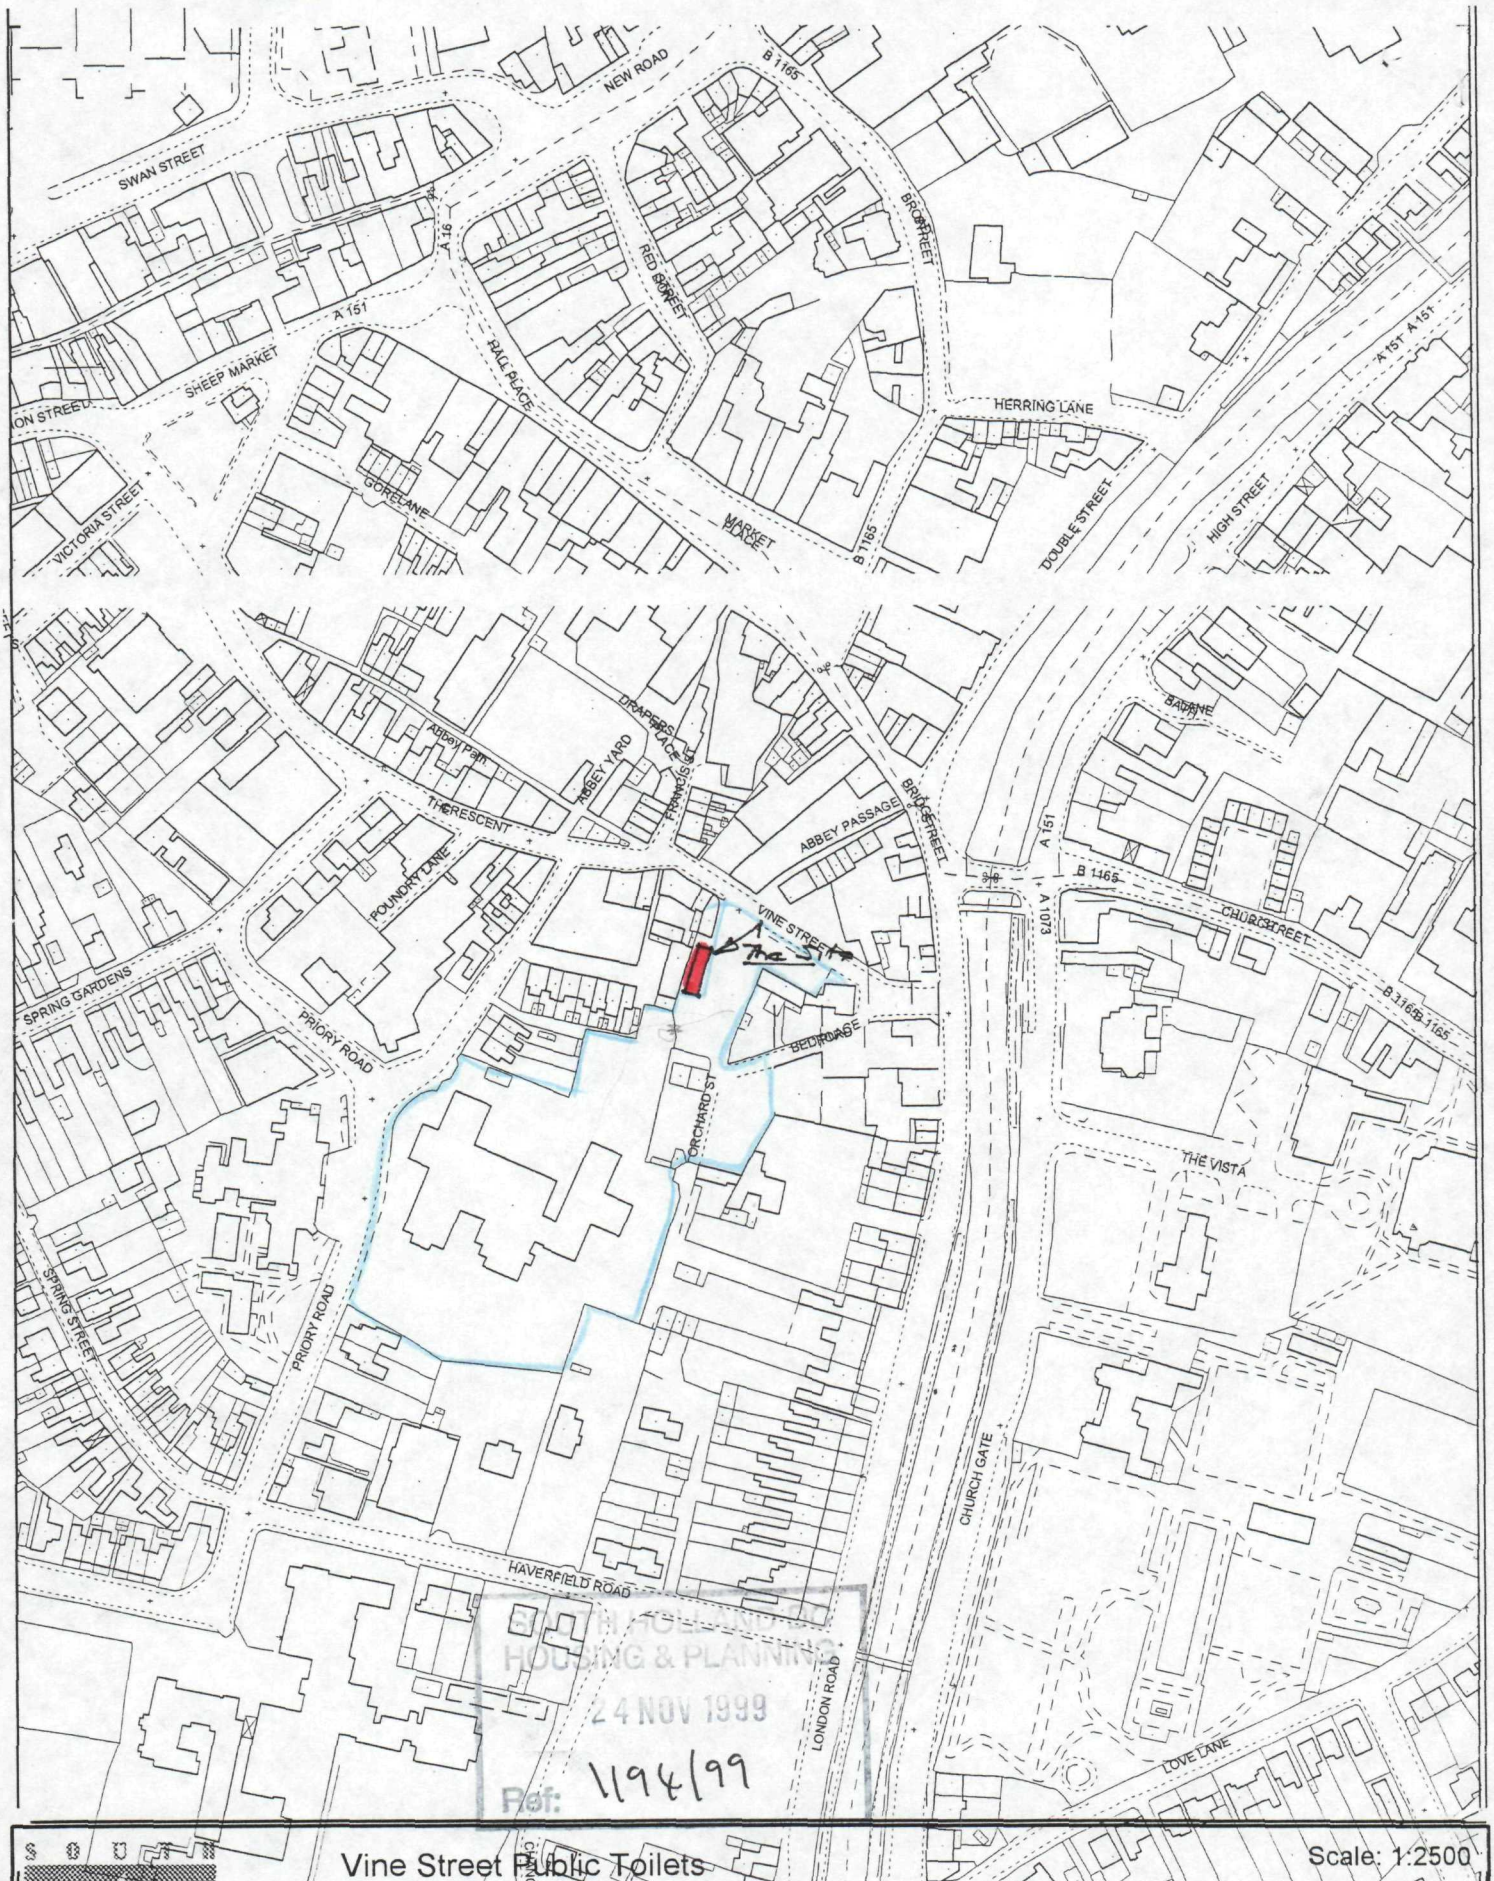


SOUTH HOLLAND DISTRICT COUNCIL
HOUSING & PLANNING
24 NOV 1999
Ref: 1194/99

Vine Street Public Toilets

Scale: 1:2500

November 1999

SOUTH HOLLAND DISTRICT COUNCIL

Housing and Planning Services Department

Council Offices, Priory Road, Spalding, Lincolnshire
PE11 2XE

This map is reproduced from Ordnance Survey material with permission of Ordnance Survey on behalf of Her Majesty's Stationery Office (c) Crown copyright. Unauthorised reproduction infringes Crown copyright and may lead to prosecution or civil proceedings. South Holland District Council LA079413 1999

N