Mrs Robinson (99 Bourne Rd)

Tel 713653

Mr Smith (97 Bourne Rd)

Tel 766550

REF i)

REF

STOP LINE ON TRAFFIC LIGHTS SET BACK TO AVOID ACCESS

REF i)

REF i)

EXISTING ENTRANCE/ EXIT TO PROPERTY

6m

100.000

ADDITIONAL LAND TO BE PROVIDED FOR TURNING VEHICLES

99, BOURNE ROAD

REF i)

REF iii) (B)

REF iii) (A)

Plan B/K 3/8/95

1 : 200 SCALE

60 MF

OPTION A-1

Plan
left
at Meeting
2/5/96

STOP UP HORSESHOE RD NORTH OF CULDESAC

Broad

Hom

DEVELOPMENT BOUNDARY IN DRAFT PLAN

FESA

52 dB(A) Contour

FUTURE ROAD LINK TO A16 (POLICY T3)

OPTION A1

Distributor Road

Other Roads

OPTION A

Now agt at Mtg 2/5/95

STOP UP HORSESHOE ROAD SOUTH OF CUL DE SAC

DEVELOPMENT BOUNDARY IN DRAFT PLAN

FUTURE ROAD LINK TOA16 (POLICY T3)

52 dB(A) Contour

FESA

OPTION A

y

Distributor Road

Other Roads

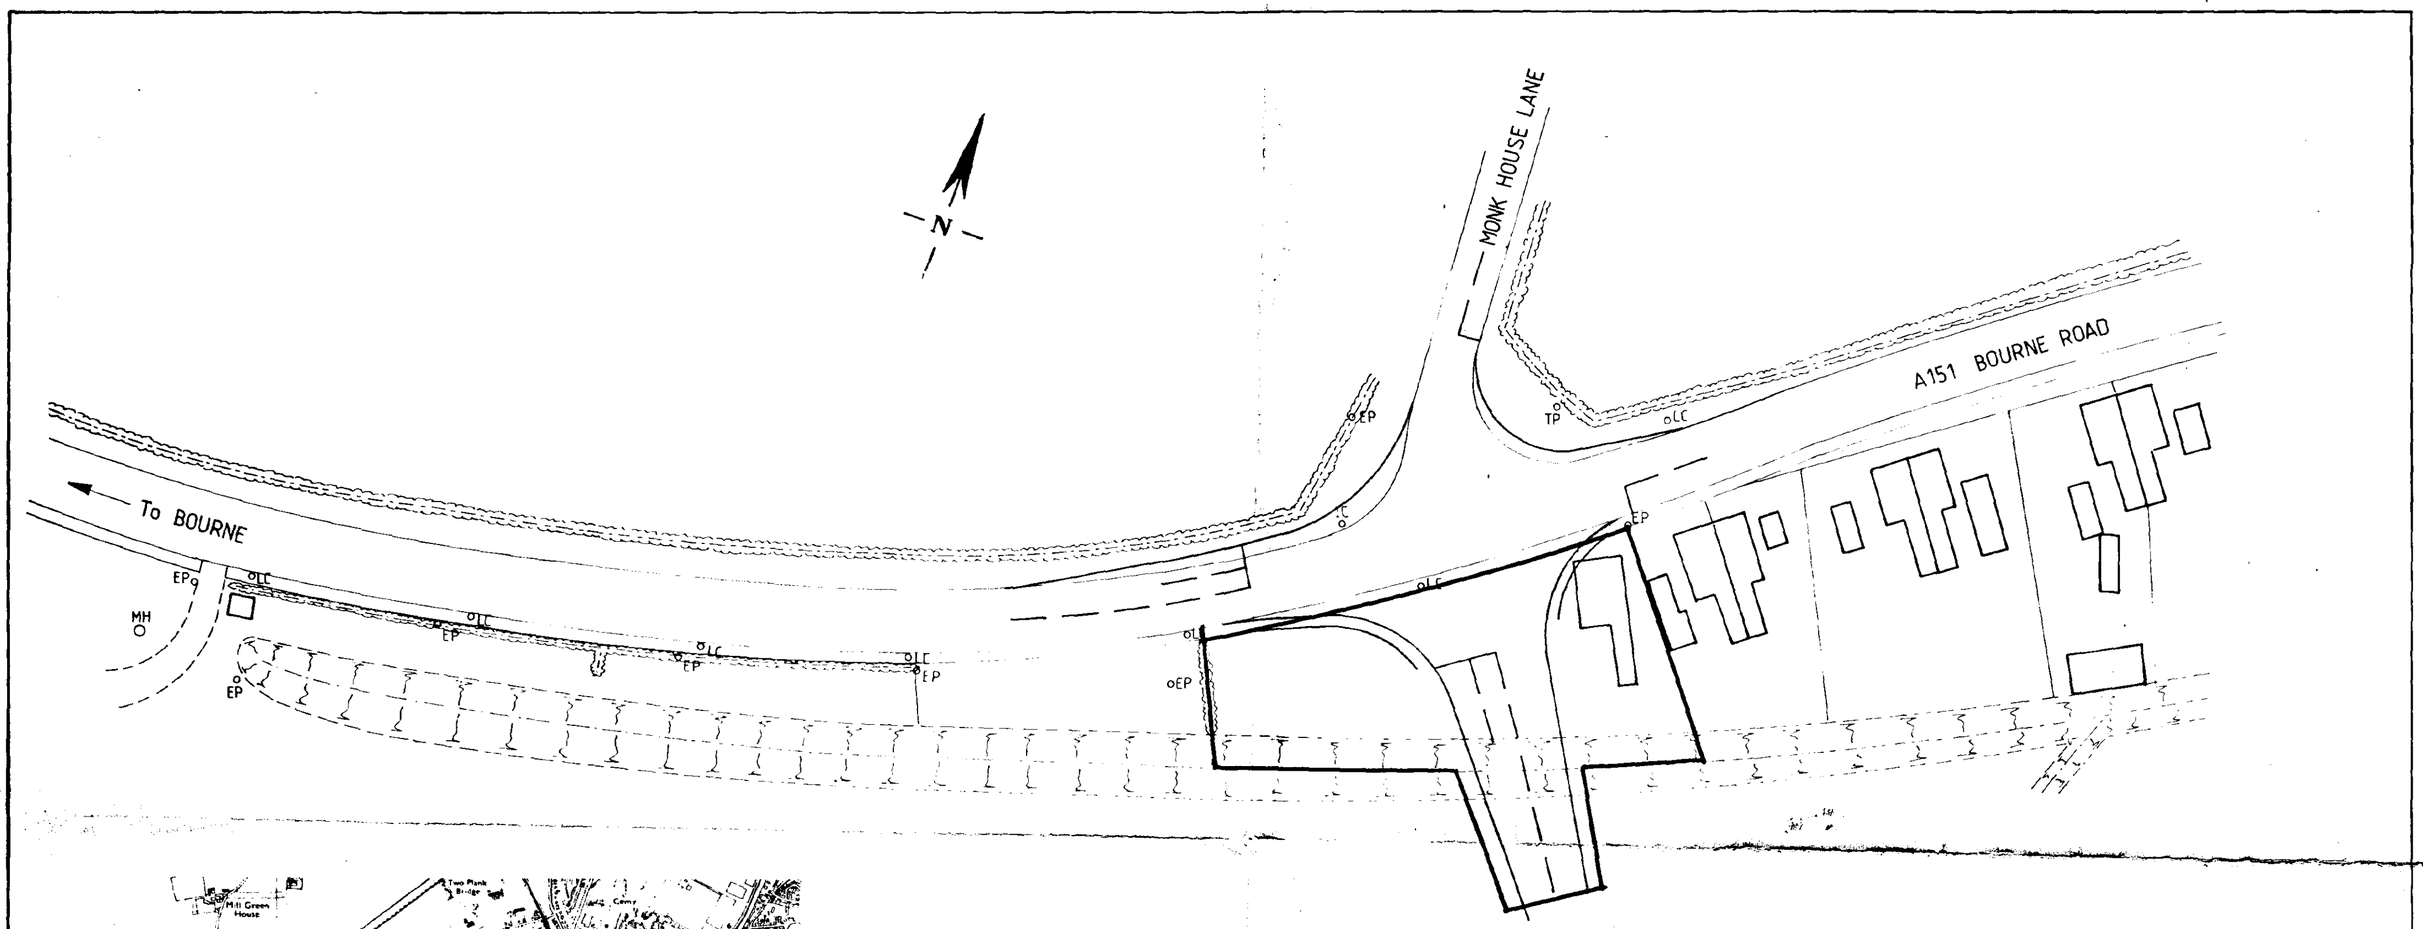

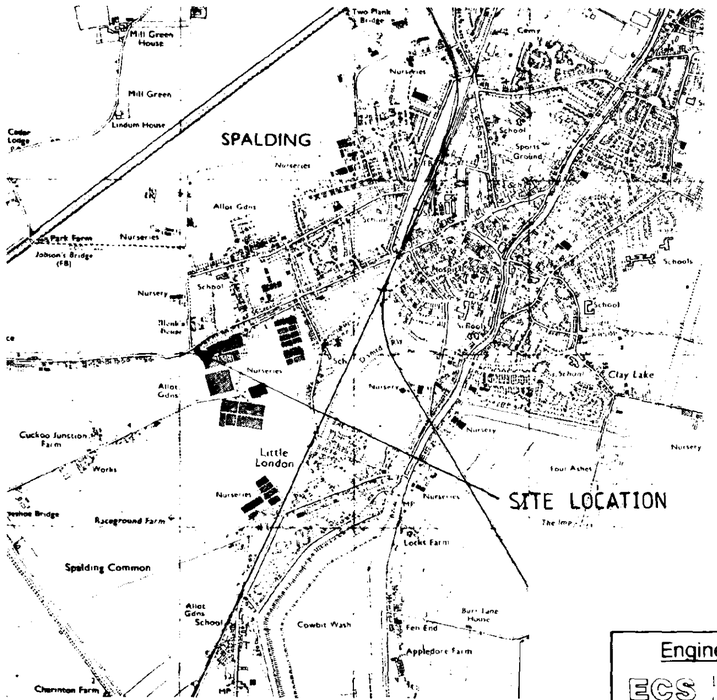

Scale 1:2500

SOUTH HOLLAND D.C.
PLAN DEPT.
16 DEC 1994
REF 1197/94

AMENDMENT

ECS DRAWING NUMBER	C	W 0 9 3 6	2		
CLIENT DRAWING NUMBER	C				

Engineering Consultancy Services

ECS

D.L. LONGDEN C. Eng M.I.C.E.
CHIEF ENGINEER
WITHAM PARK
WATERSIDE SOUTH
LINCOLN LN5 7JN

FS20705

A COMMERCIAL UNIT OF LINCOLNSHIRE COUNTY COUNCIL

LINCOLNSHIRE COUNTY COUNCIL
J EMMERSON B.Sc. M.Sc. Ph.D.C. Eng F.I.C.E.
DIRECTOR OF HIGHWAYS & PLANNING
LINCOLN
LN1 1DB

SCALE 1:500

	By	Date
DRAWN	NMC	5/94
TRACED	NMC	5/94
APPROVED	[illegible]	5/94

A151 BOURNE ROAD, SPALDING
PROPOSED DEVELOPMENT ACCESS OPPOSITE
MONK HOUSE LANE
PROPOSED LAYOUT

U.D.O. 1415/93