

LAYOUT PLANS OF THE OFFICE SUITES

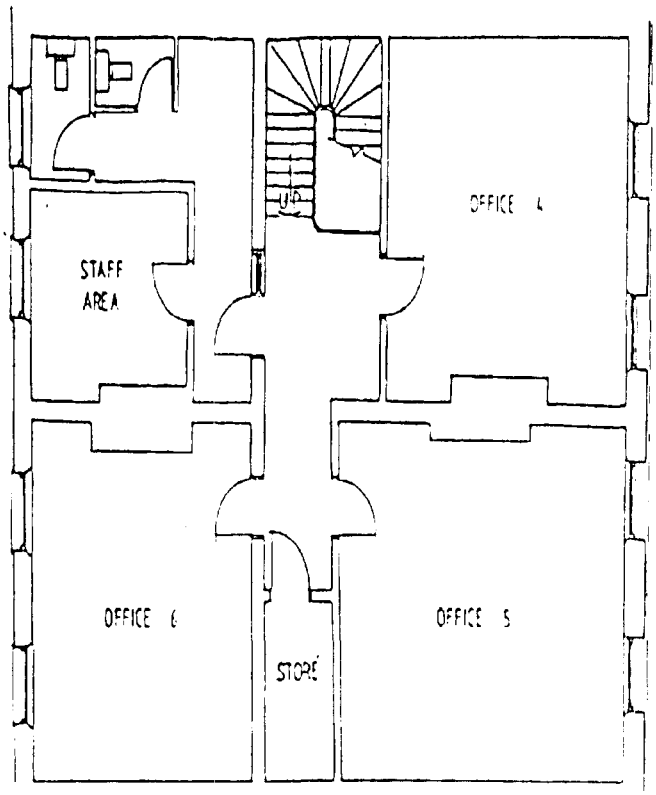

SECOND FLOOR

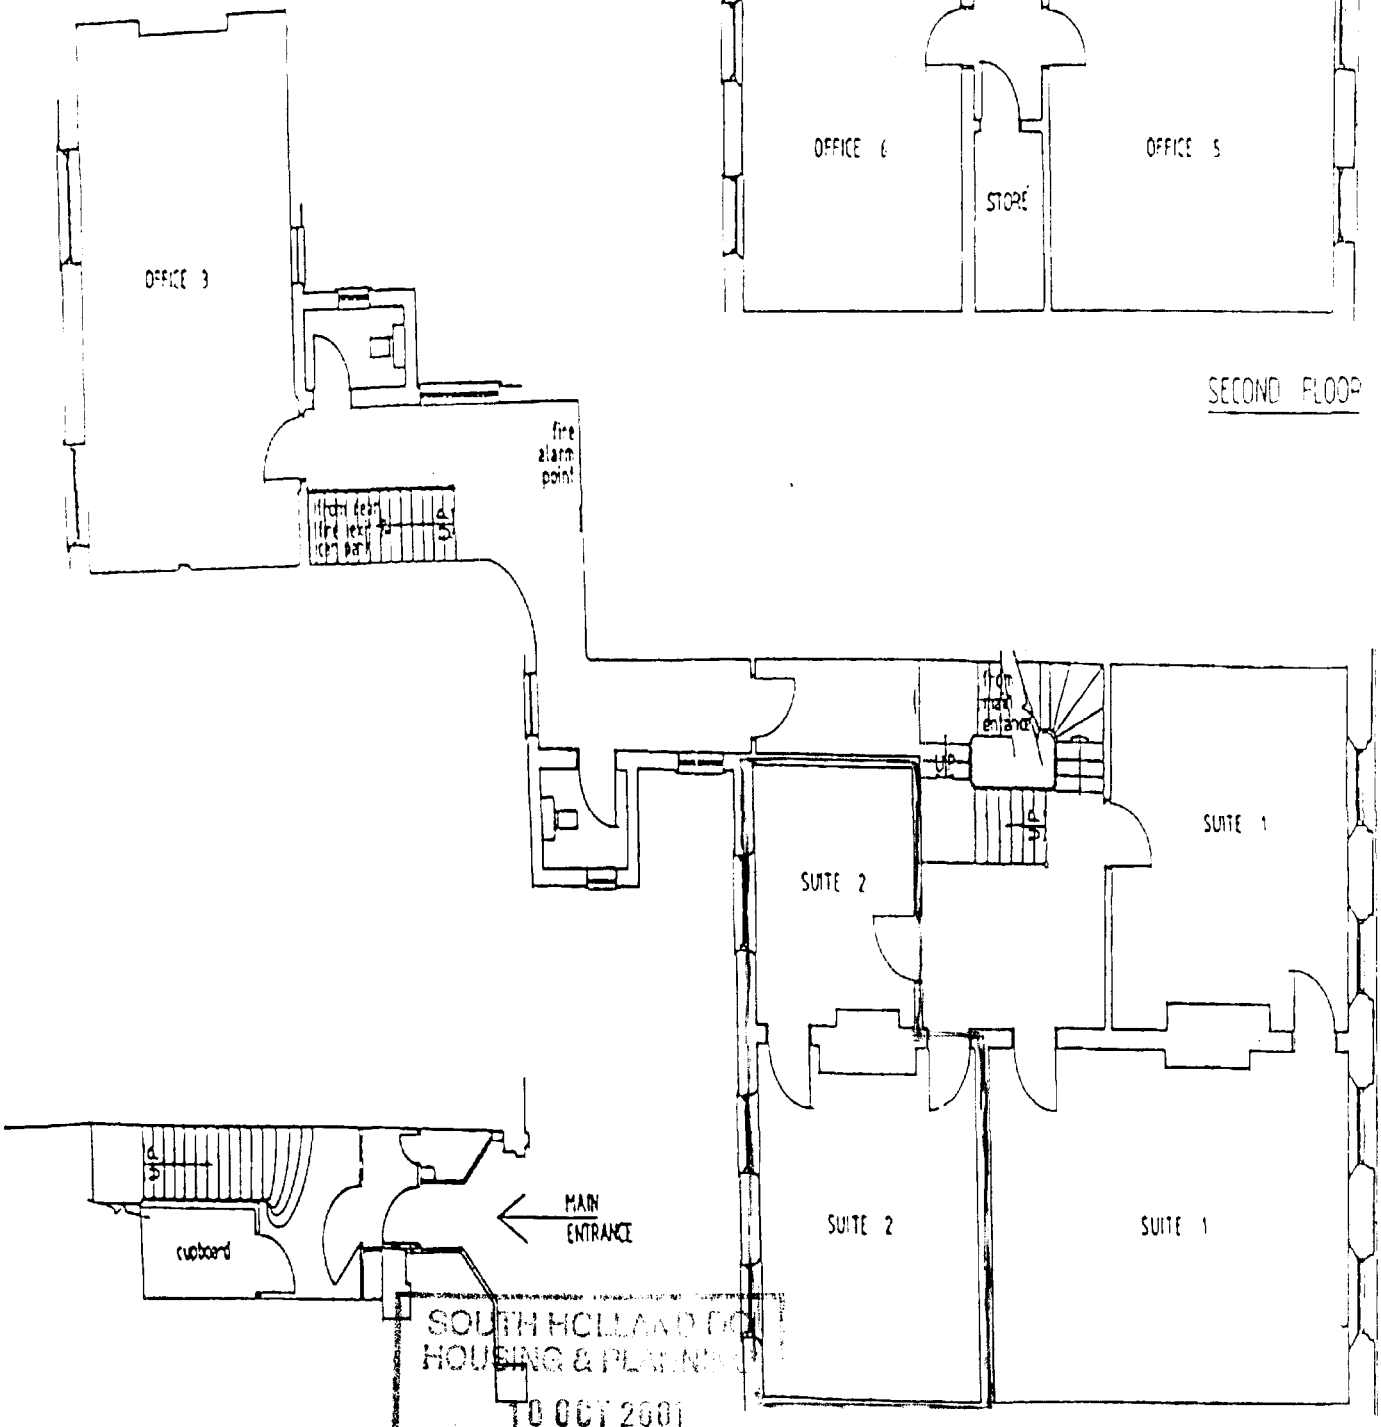

SOUTH HOLLAND DC
HOUSING & PLANNING
10 OCT 2001

GROUND FLOOR

Ref: 1198/01



Planning Application Location Plan
Ward Member Notification

H16/1198/01

COPY

Scale: 1:1250

PLEASE DO NOT COPY THIS PLAN
This map is reproduced from Ordnance Survey material with permission of Ordnance Survey on behalf of Her Majesty's Stationery Office (c) Crown copyright. Unauthorised reproduction infringes Crown copyright and may lead to prosecution or civil

Housing and Planning Services Department

Council Offices, Priory Road, Spalding, Lincolnshire