



THIS DRAWING IS NOT TO BE USED FOR CONSTRUCTION.
DO NOT SCALE FROM THIS DRAWING

REV DATE NOTES


LEGEND



PRIVATE DRIVE - GRAVEL



PARKING BAY - BLOCK PAVED

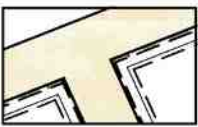


BUFF PAVING




EXISTING &
PROPOSED LANDSCAPING



RIGHT OF WAY

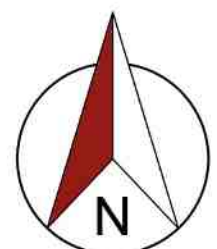

Revision
A - 05/02/19 - Parking Layouts Revised Following Meetings With
South Holland DC

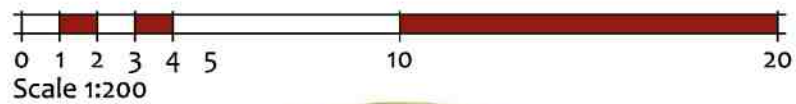

Architectural Consultants

ASHGROVE LODGE, AUSTENDYKE ROAD
WESTON HILLS, LINCOLNSHIRE
PE12 6BZ ~ T.07852 227448

Project RESIDENTIAL DEVELOPMENT; LAND TO REAR OF 11-13 LITTLE LONDON SPALDING LINCOLNSHIRE	Client Mr FRAGALE 78 BACKGATE COWBIT SPALDING LINCOLNSHIRE PE12 6AP
--	---

Title
PROPOSED SITE LAYOUT

Drawing No.
AA-18-0015/002

Scale 1:200 @A1	Date OCT 18	Revision A
--------------------	----------------	---------------