


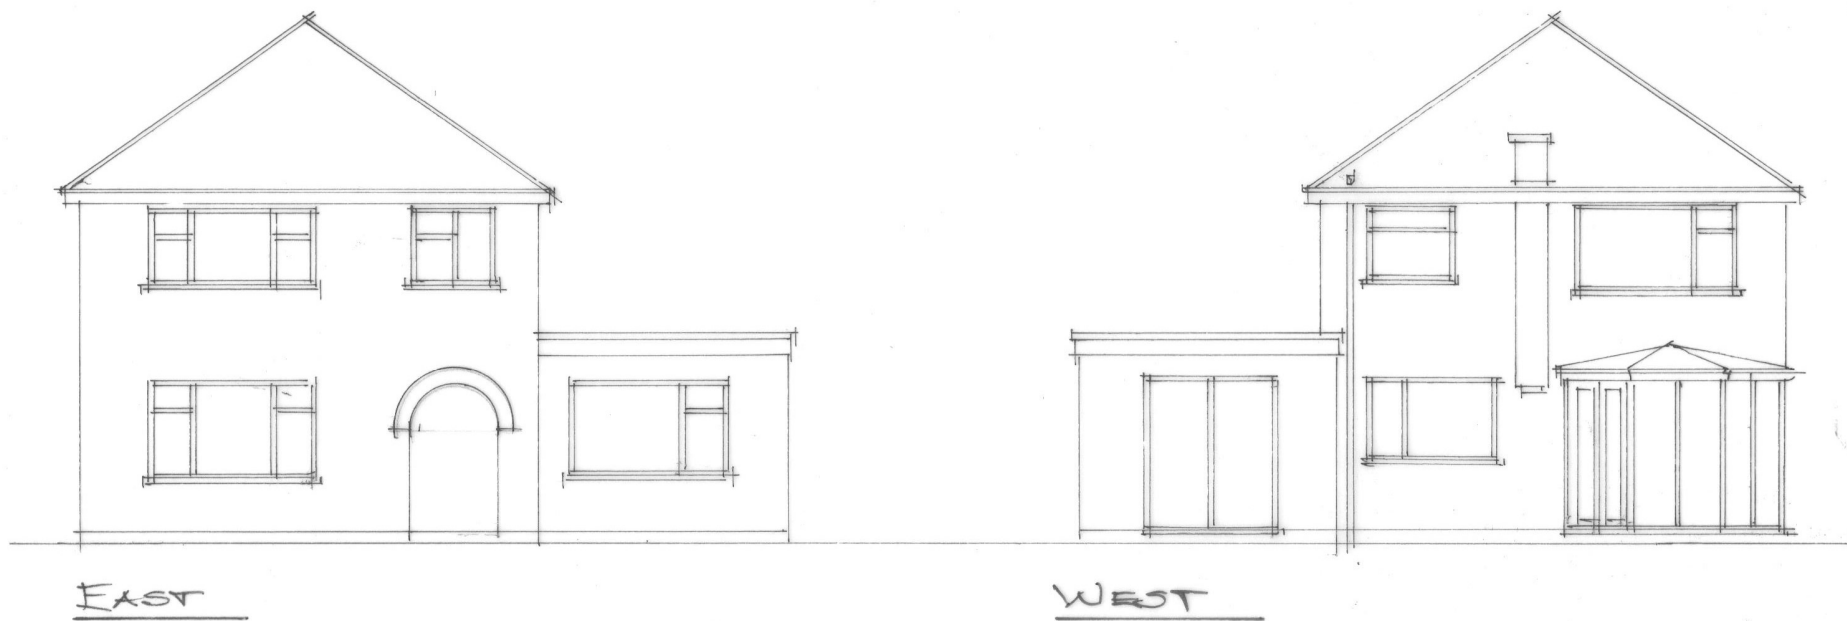

54 Park Avenue Spalding – As Existing

Elevations

Dwg No 5418 / 5 Date Nov 2018 Scale 1: 100

*Old Court Builders, Matheson House, Oxcroft Bank, Shepau Stow, Lincs, PE12 0TY.
Tel 01406 330724*