


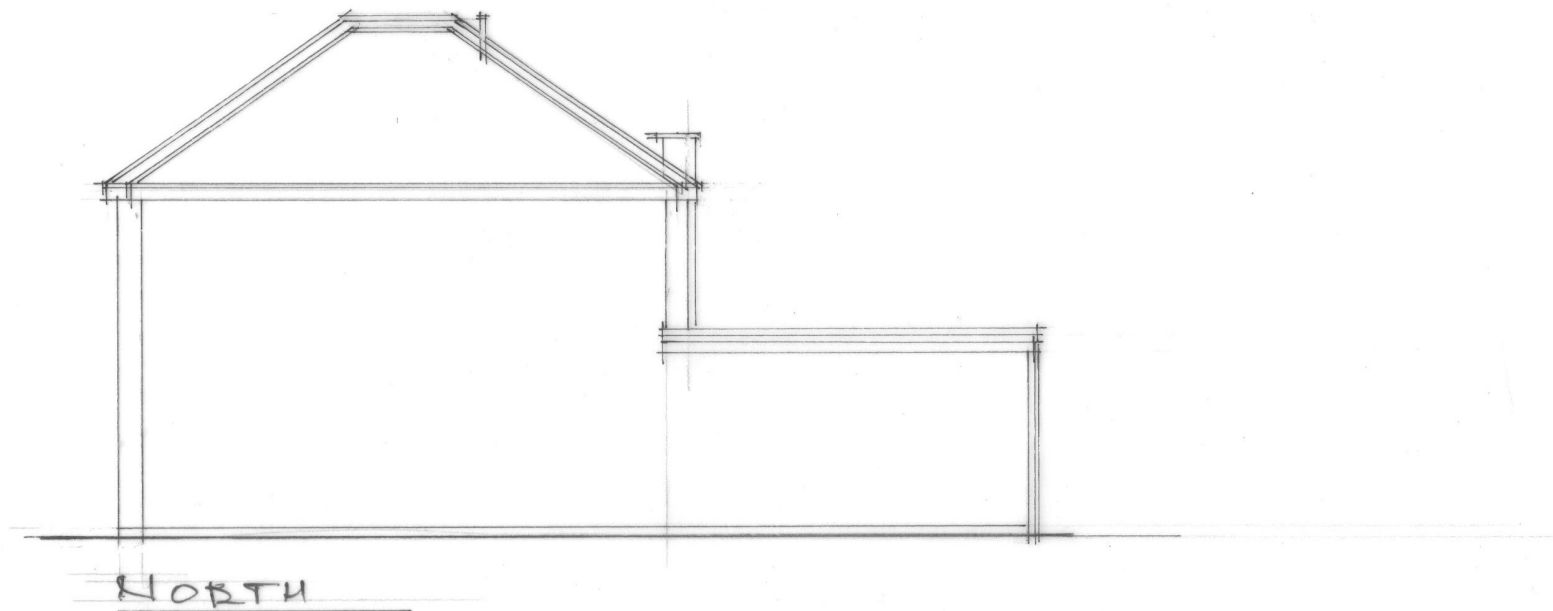

*Proposed 1st Floor Addition At 54 Park Avenue
Spalding*

Proposed Elevation

Dwg No 5418 / 2 Date Nov 2018 Scale 1: 100

*Old Court Builders, Matheson House, Oxcroft Bank, Shepau Stow, Lincs, PE12 0TY.
Tel 01406 330724*