

THIS DRAWING IS NOT TO BE USED FOR CONSTRUCTION.
DO NOT SCALE FROM THIS DRAWING

REV	DATE	NOTES

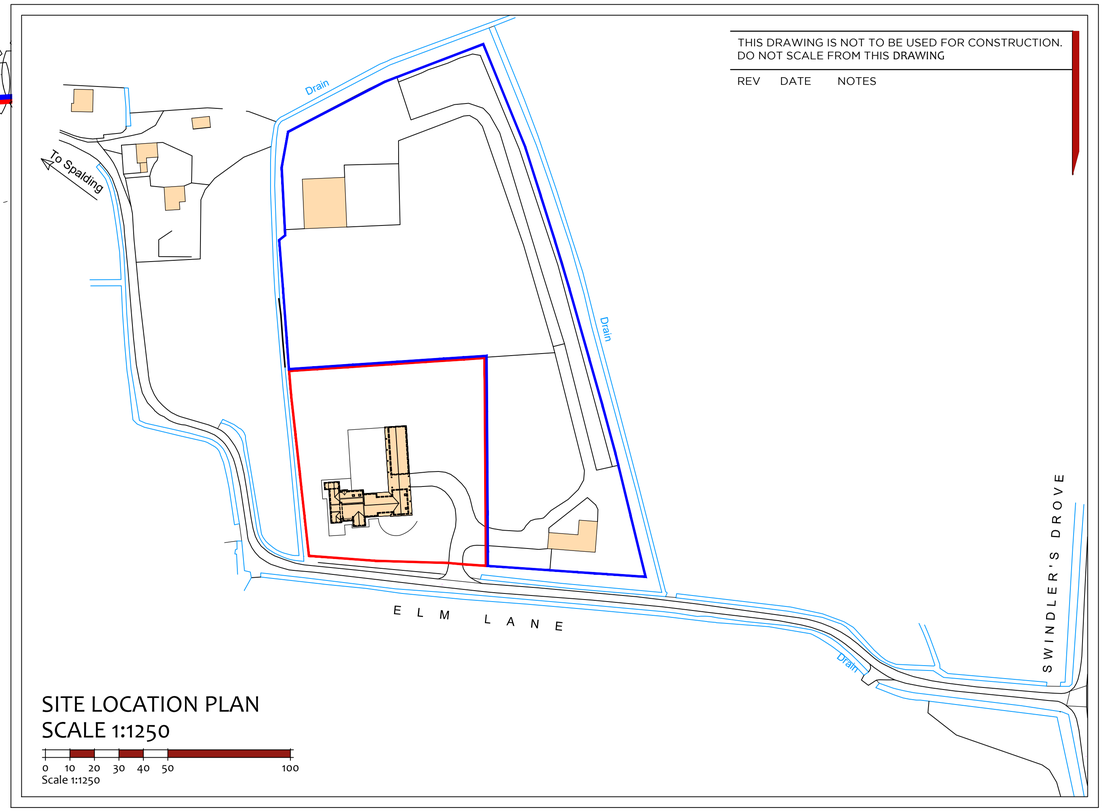

SITE LOCATION PLAN
SCALE 1:1250

0 10 20 30 40 50 100
Scale 1:1250

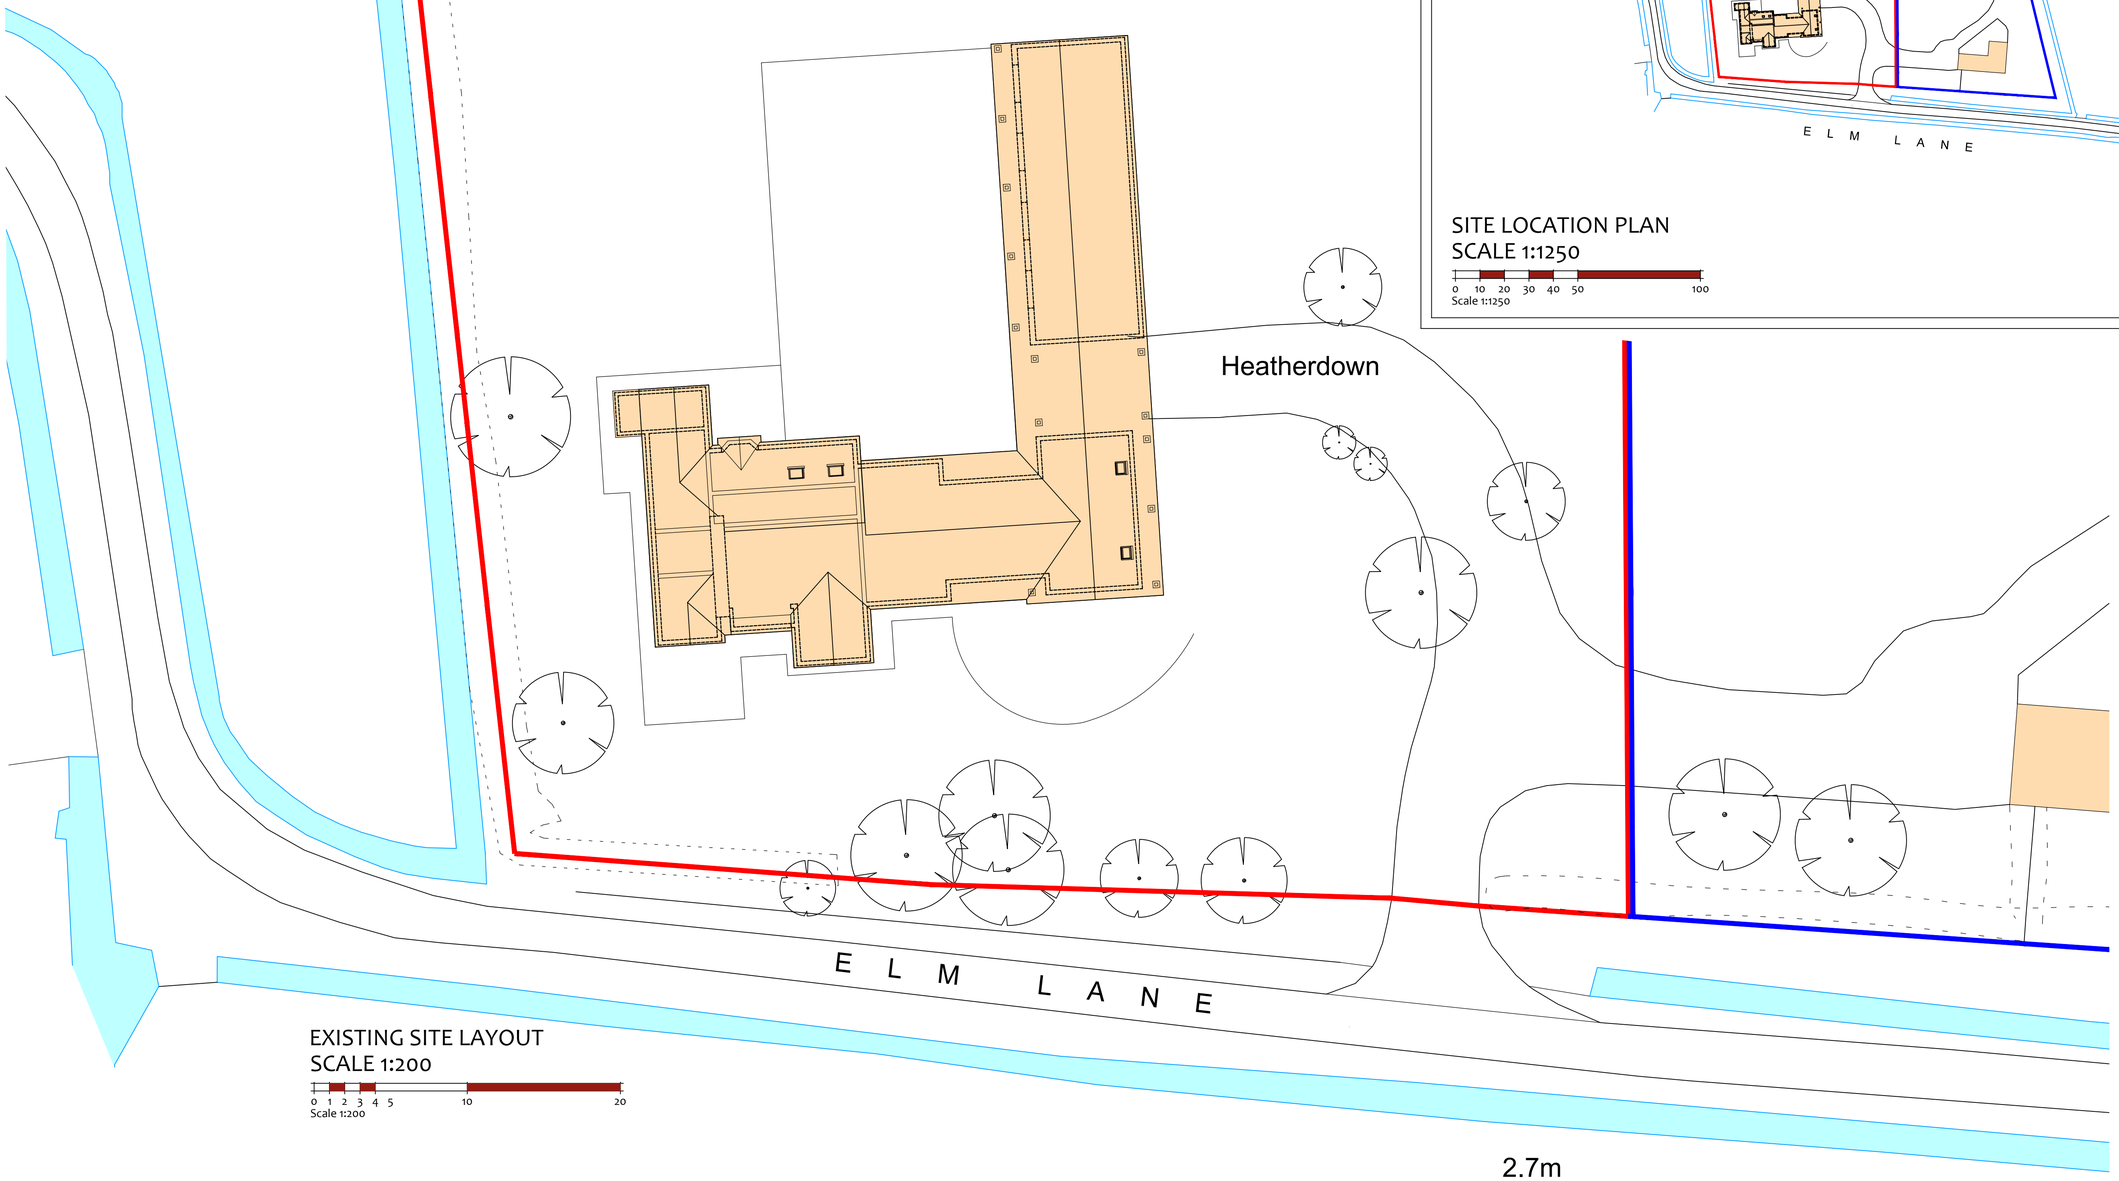

EXISTING SITE LAYOUT
SCALE 1:200

0 1 2 3 4 5 10 20
Scale 1:200

N

seven22 ARCHITECTURE LTD

22 SHORE VIEW, PETERBOROUGH
CAMBRIDGESHIRE, PE7 8FS
E.info@seven22.co.uk ~ **T**.07799 585277

PROJECT	CLIENT
PROPOSED SWIMMING POOL HEATHERDOWN ELM LANE SPALDING LINCOLNSHIRE	Mr K FRITH HEATHERDOWN ELM LANE SPALDING LINCOLNSHIRE

TITLE
SITE LOCATION PLAN &
EXISTING SITE LAYOUT

DRAWING No.
009 - 001

SCALE	DATE	REV
1:200 @ A1	Nov 19	