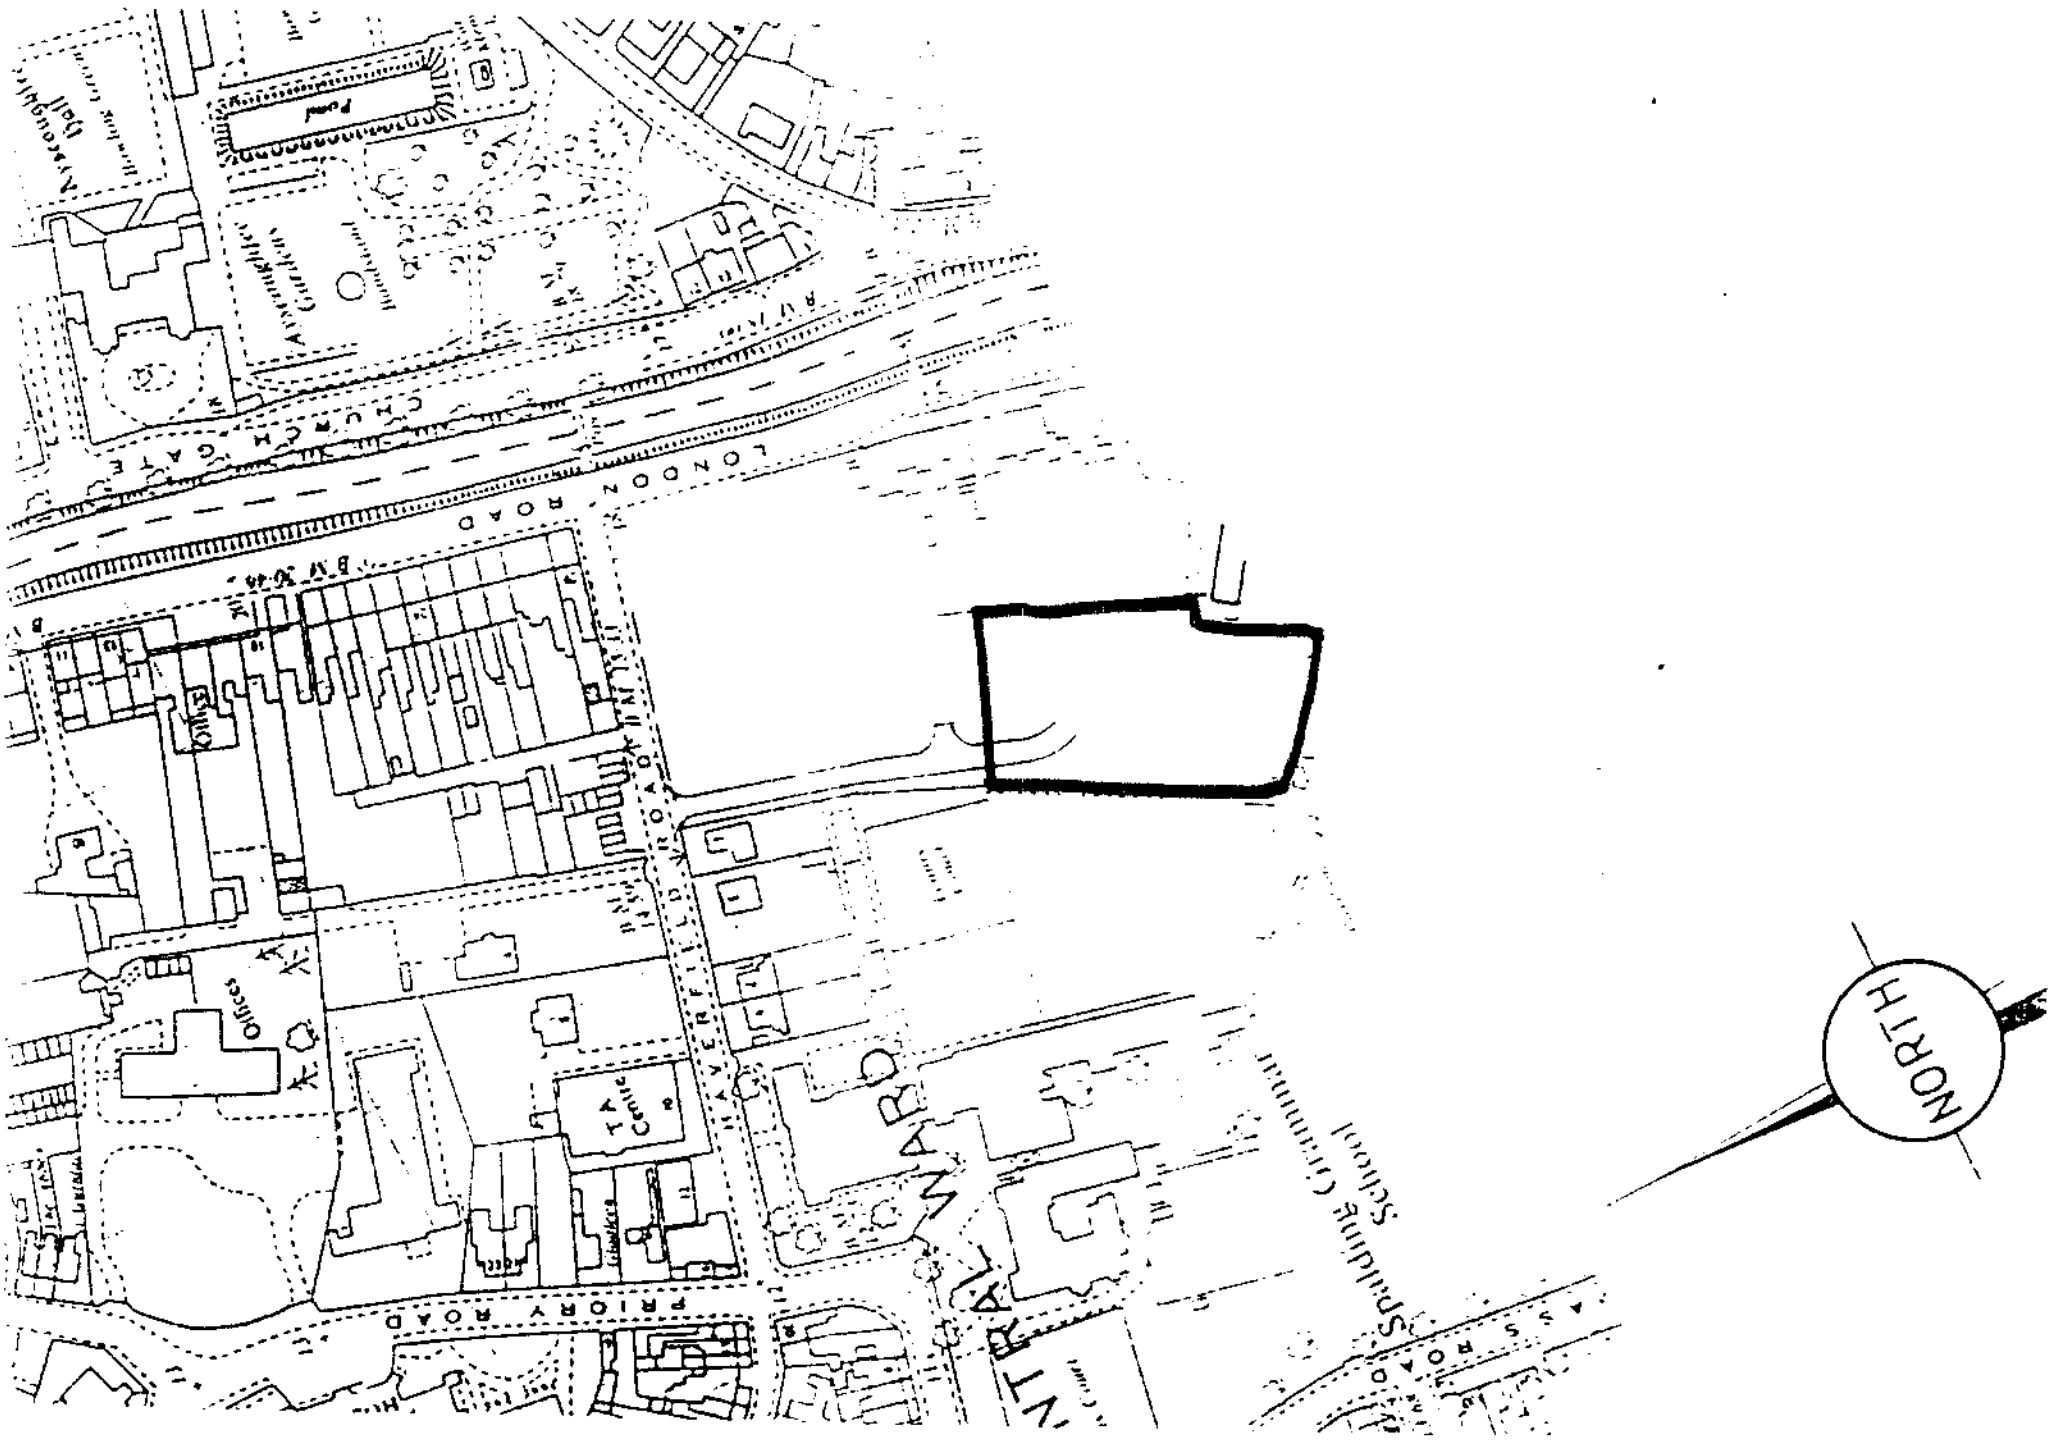


Location Plan 1:2500

DETERMINED PLAN

13 NOV 1997

Ref: 1199/94

CHANCERY COURT.

8.

9.

10.

11.

12.

14.

13.

13 NOV 1997
Ref: 1199/94

SCALE 1:200.

PROPOSED EXTENSION.

PROPOSED EXTENSION
REAR LOBBY · DINING SUN LOUNGE
12 CHANCERY COURT
SPALDING. LINCS.

DETERMINED
PLAN