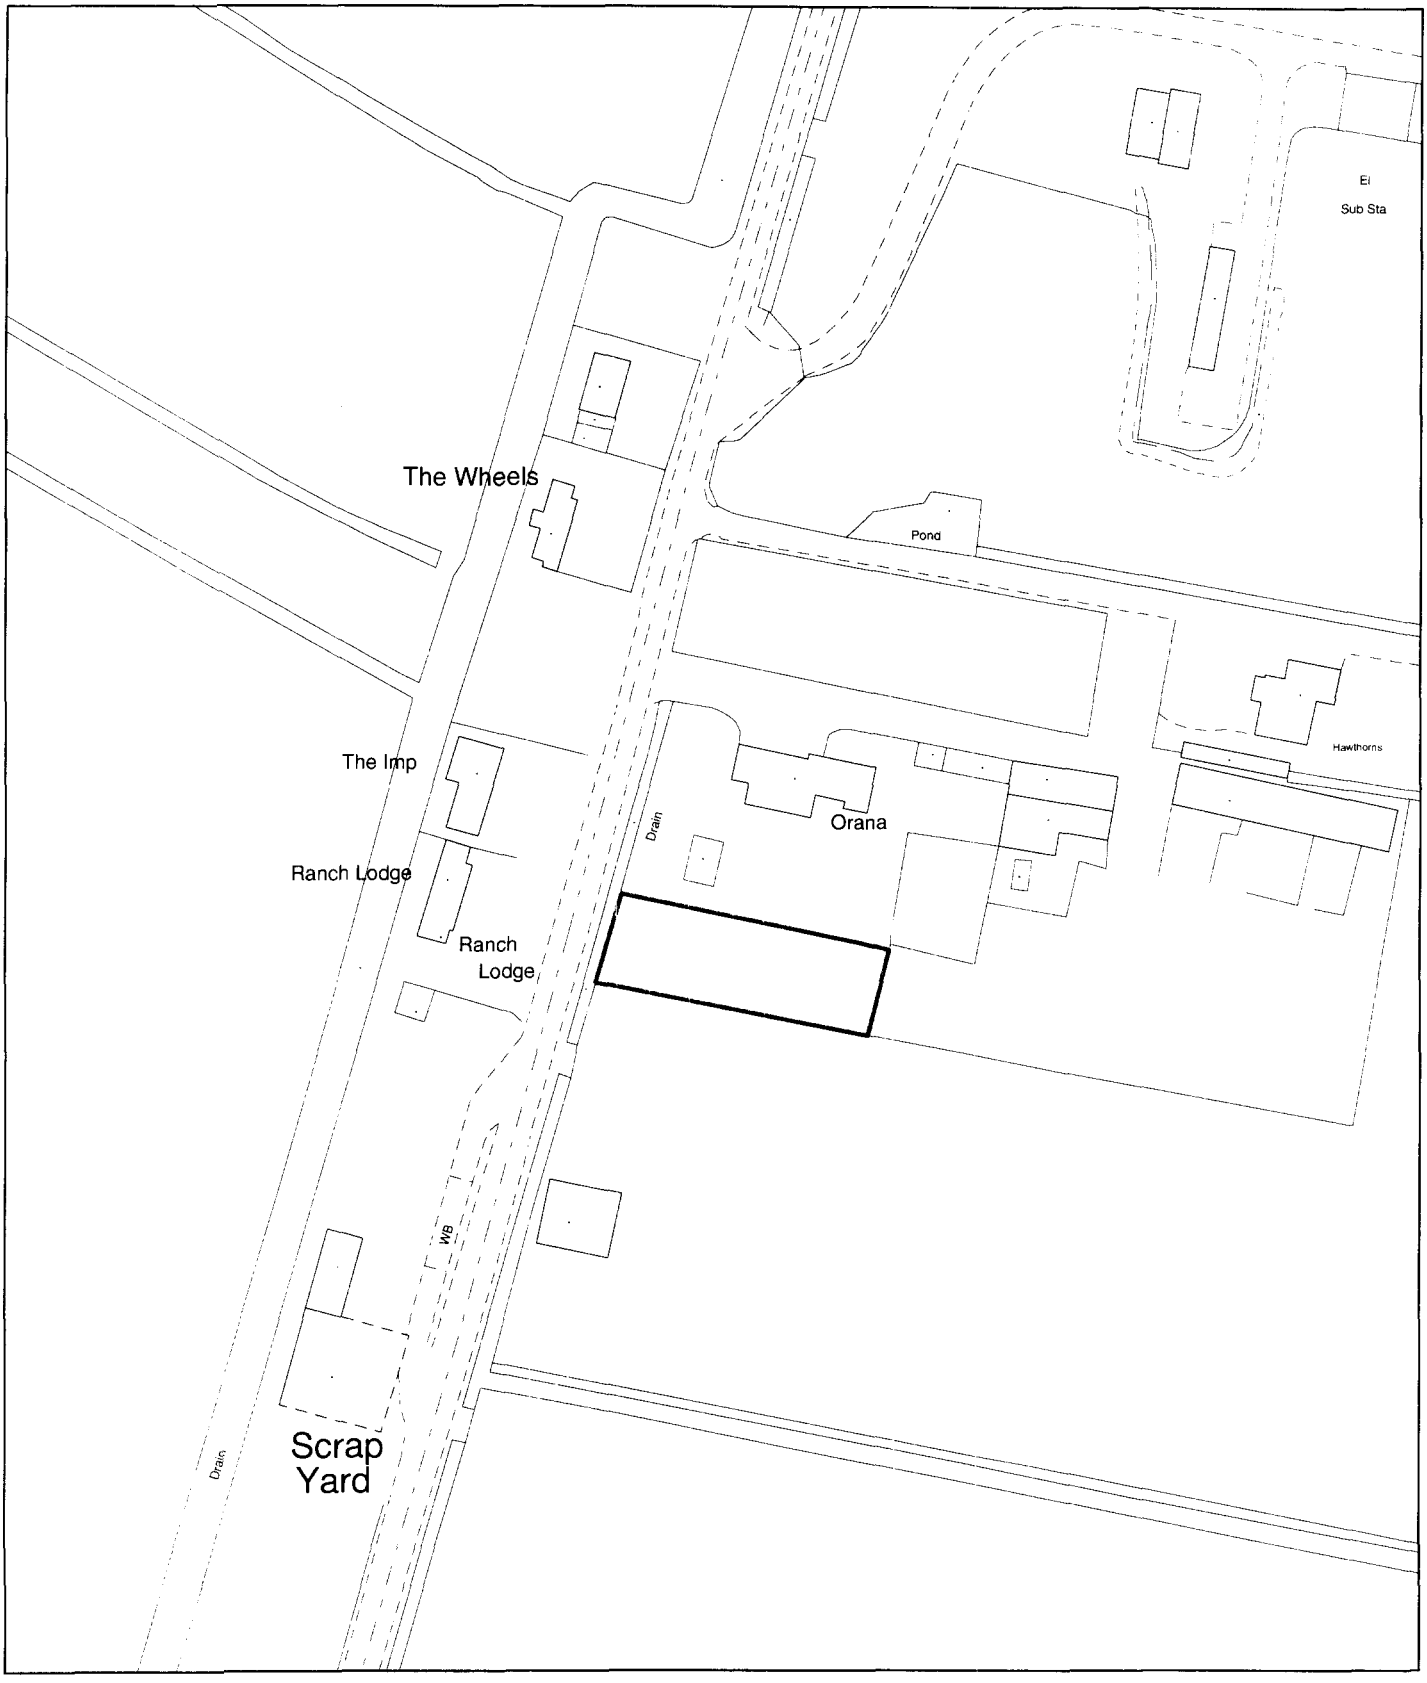

Planning Application Location Plan
Ward Member Notification

FILE COPY **H16/1201/01**

Scale: 1:1250

Housing and Planning Services Department

Council Offices, Priory Road, Spalding, Lincolnshire

PLEASE DO NOT COPY THIS PLAN
This map is reproduced from Ordnance Survey material with permission of Ordnance Survey on behalf of Her Majesty's Stationery Office (c) Crown copyright. Unauthorised reproduction infringes Crown copyright and may lead to prosecution or civil

L. A. Building Design

Architectural and Surveying Practice

55 Hannam Boulevard · Spalding · Lincolnshire · PE11 1LB

Telephone: Spalding (01775) 711437

REPRODUCED FROM THE ORDNANCE SURVEY SCALE MAP WITH THE PERMISSION OF THE CONTROLLER OF HER MAJESTY'S STATIONERY OFFICE CROWN COPYRIGHT RESERVED

THIS PLAN IS FOR IDENTIFICATION PURPOSES ONLY

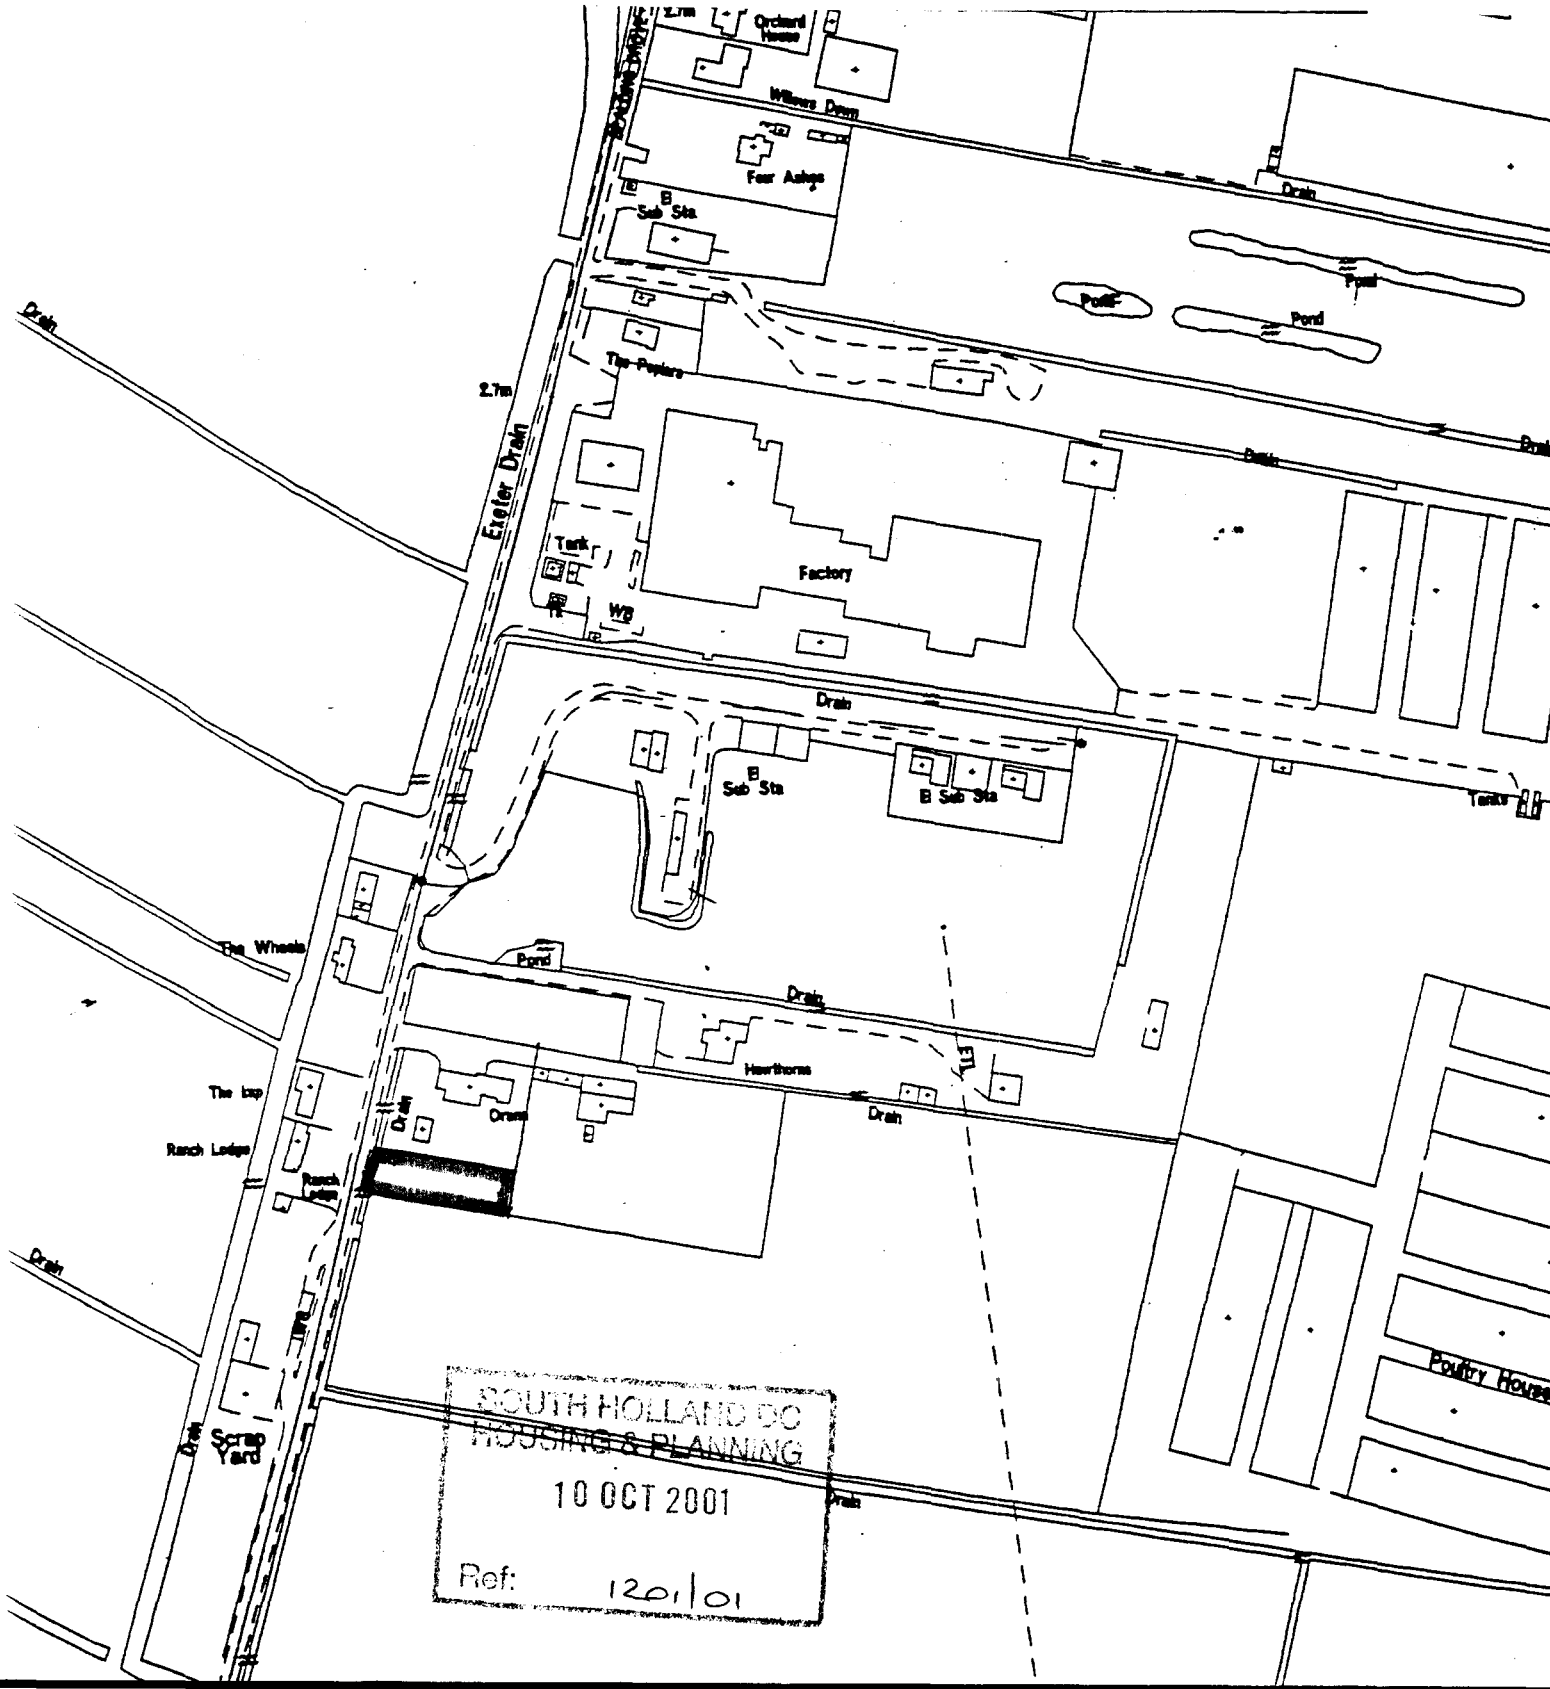

SOUTH HOLLAND DC
HOUSING & PLANNING
10 OCT 2001
Ref: 120/01