


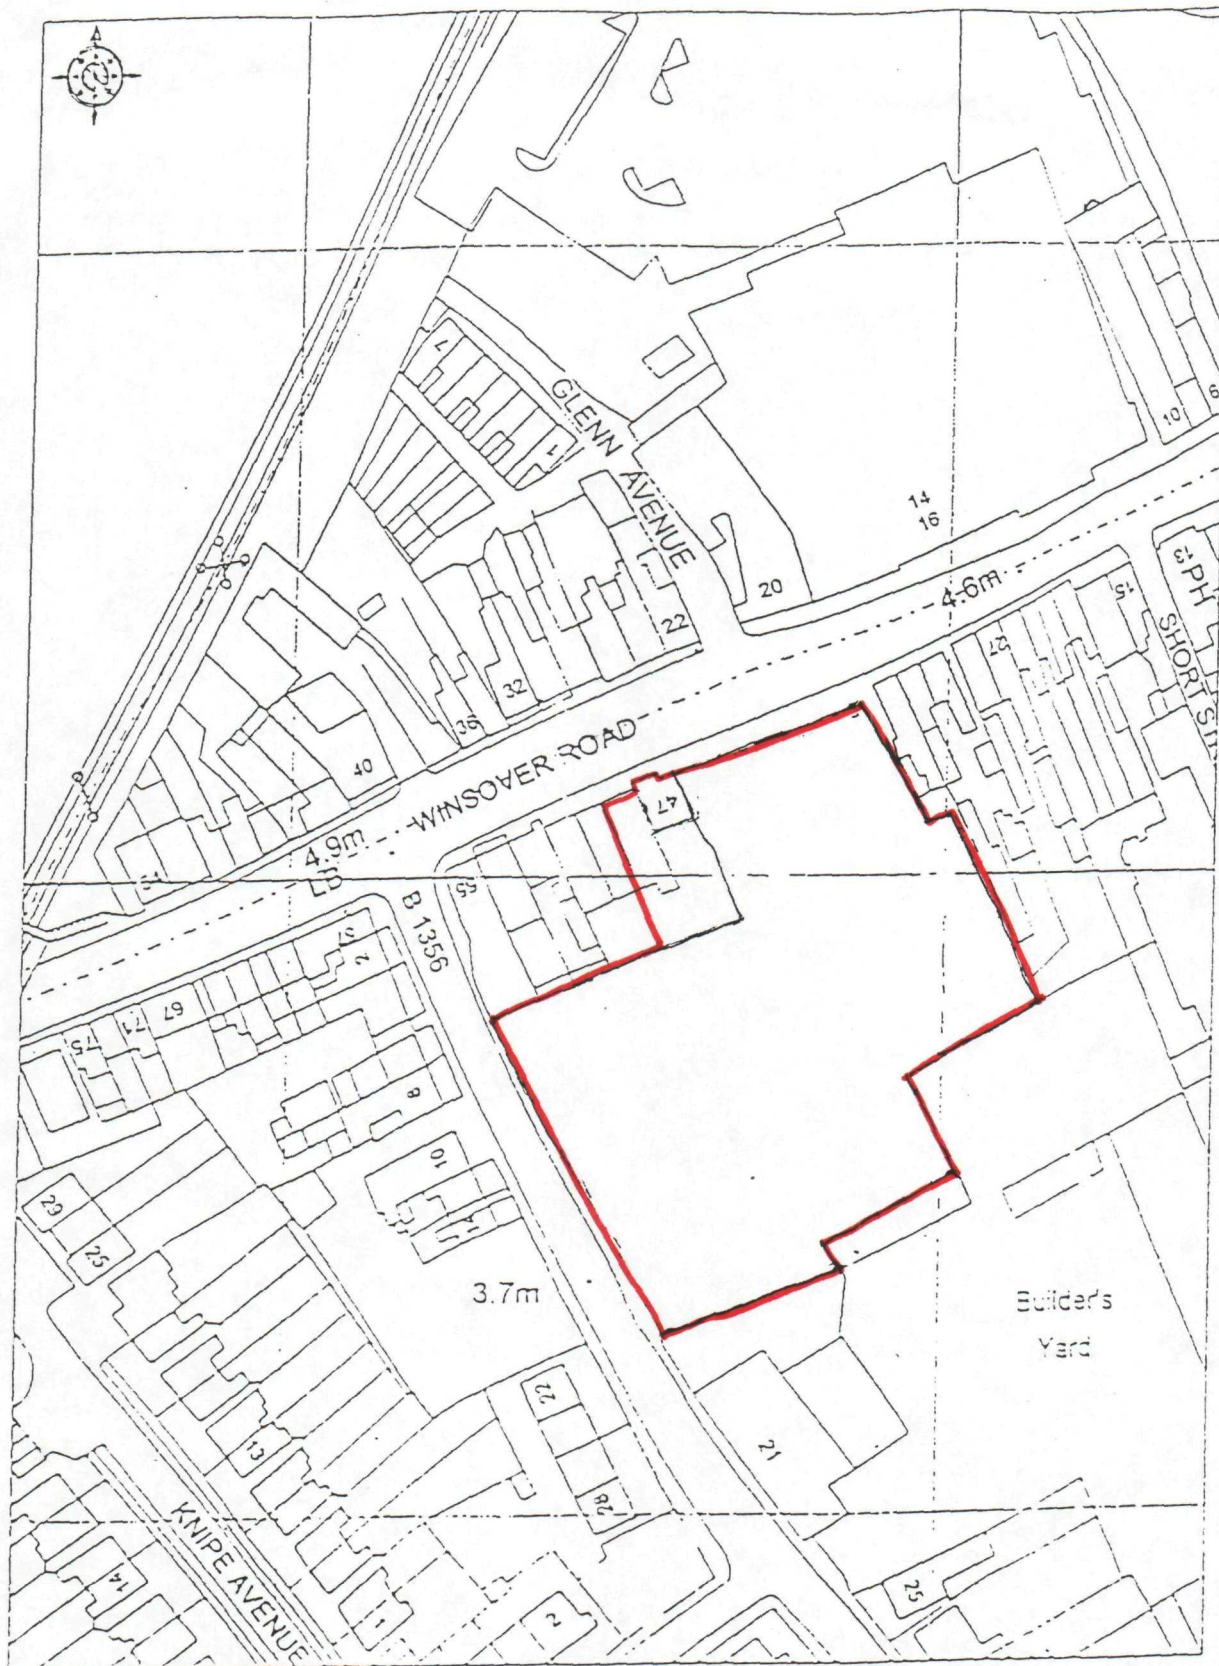

© Crown Copyright 1998. Based on Ordnance Survey aerial data Surveyed 1:2500. Planned Scale - 1:1250.
 (Scale is other than of Survey Scale should not be used for accurate measurements). Boundary occupancy data © 1998.



**SOUTH HOLLAND DC
HOUSING & PLANNING**

26 NOV 1999

1202/99

WINSOVER ROAD, SPALDING

DETERMINED
4614/08A
LOCATION PLAN
1:1250
PLAN

dAb

18/02/99

Ref:

**ARCHITECTS
PROJECT MANAGERS**
4 Bassett Court
NEWPORT PAGNELL
BUCKS. MK16 0JN
TEL. 01908 211577
FAX. 01908 211722
email: admin@harrispartnership.com
Wetfield • Newport Pagnell • Manchester

THE
HARRIS
PARTNERSHIP